


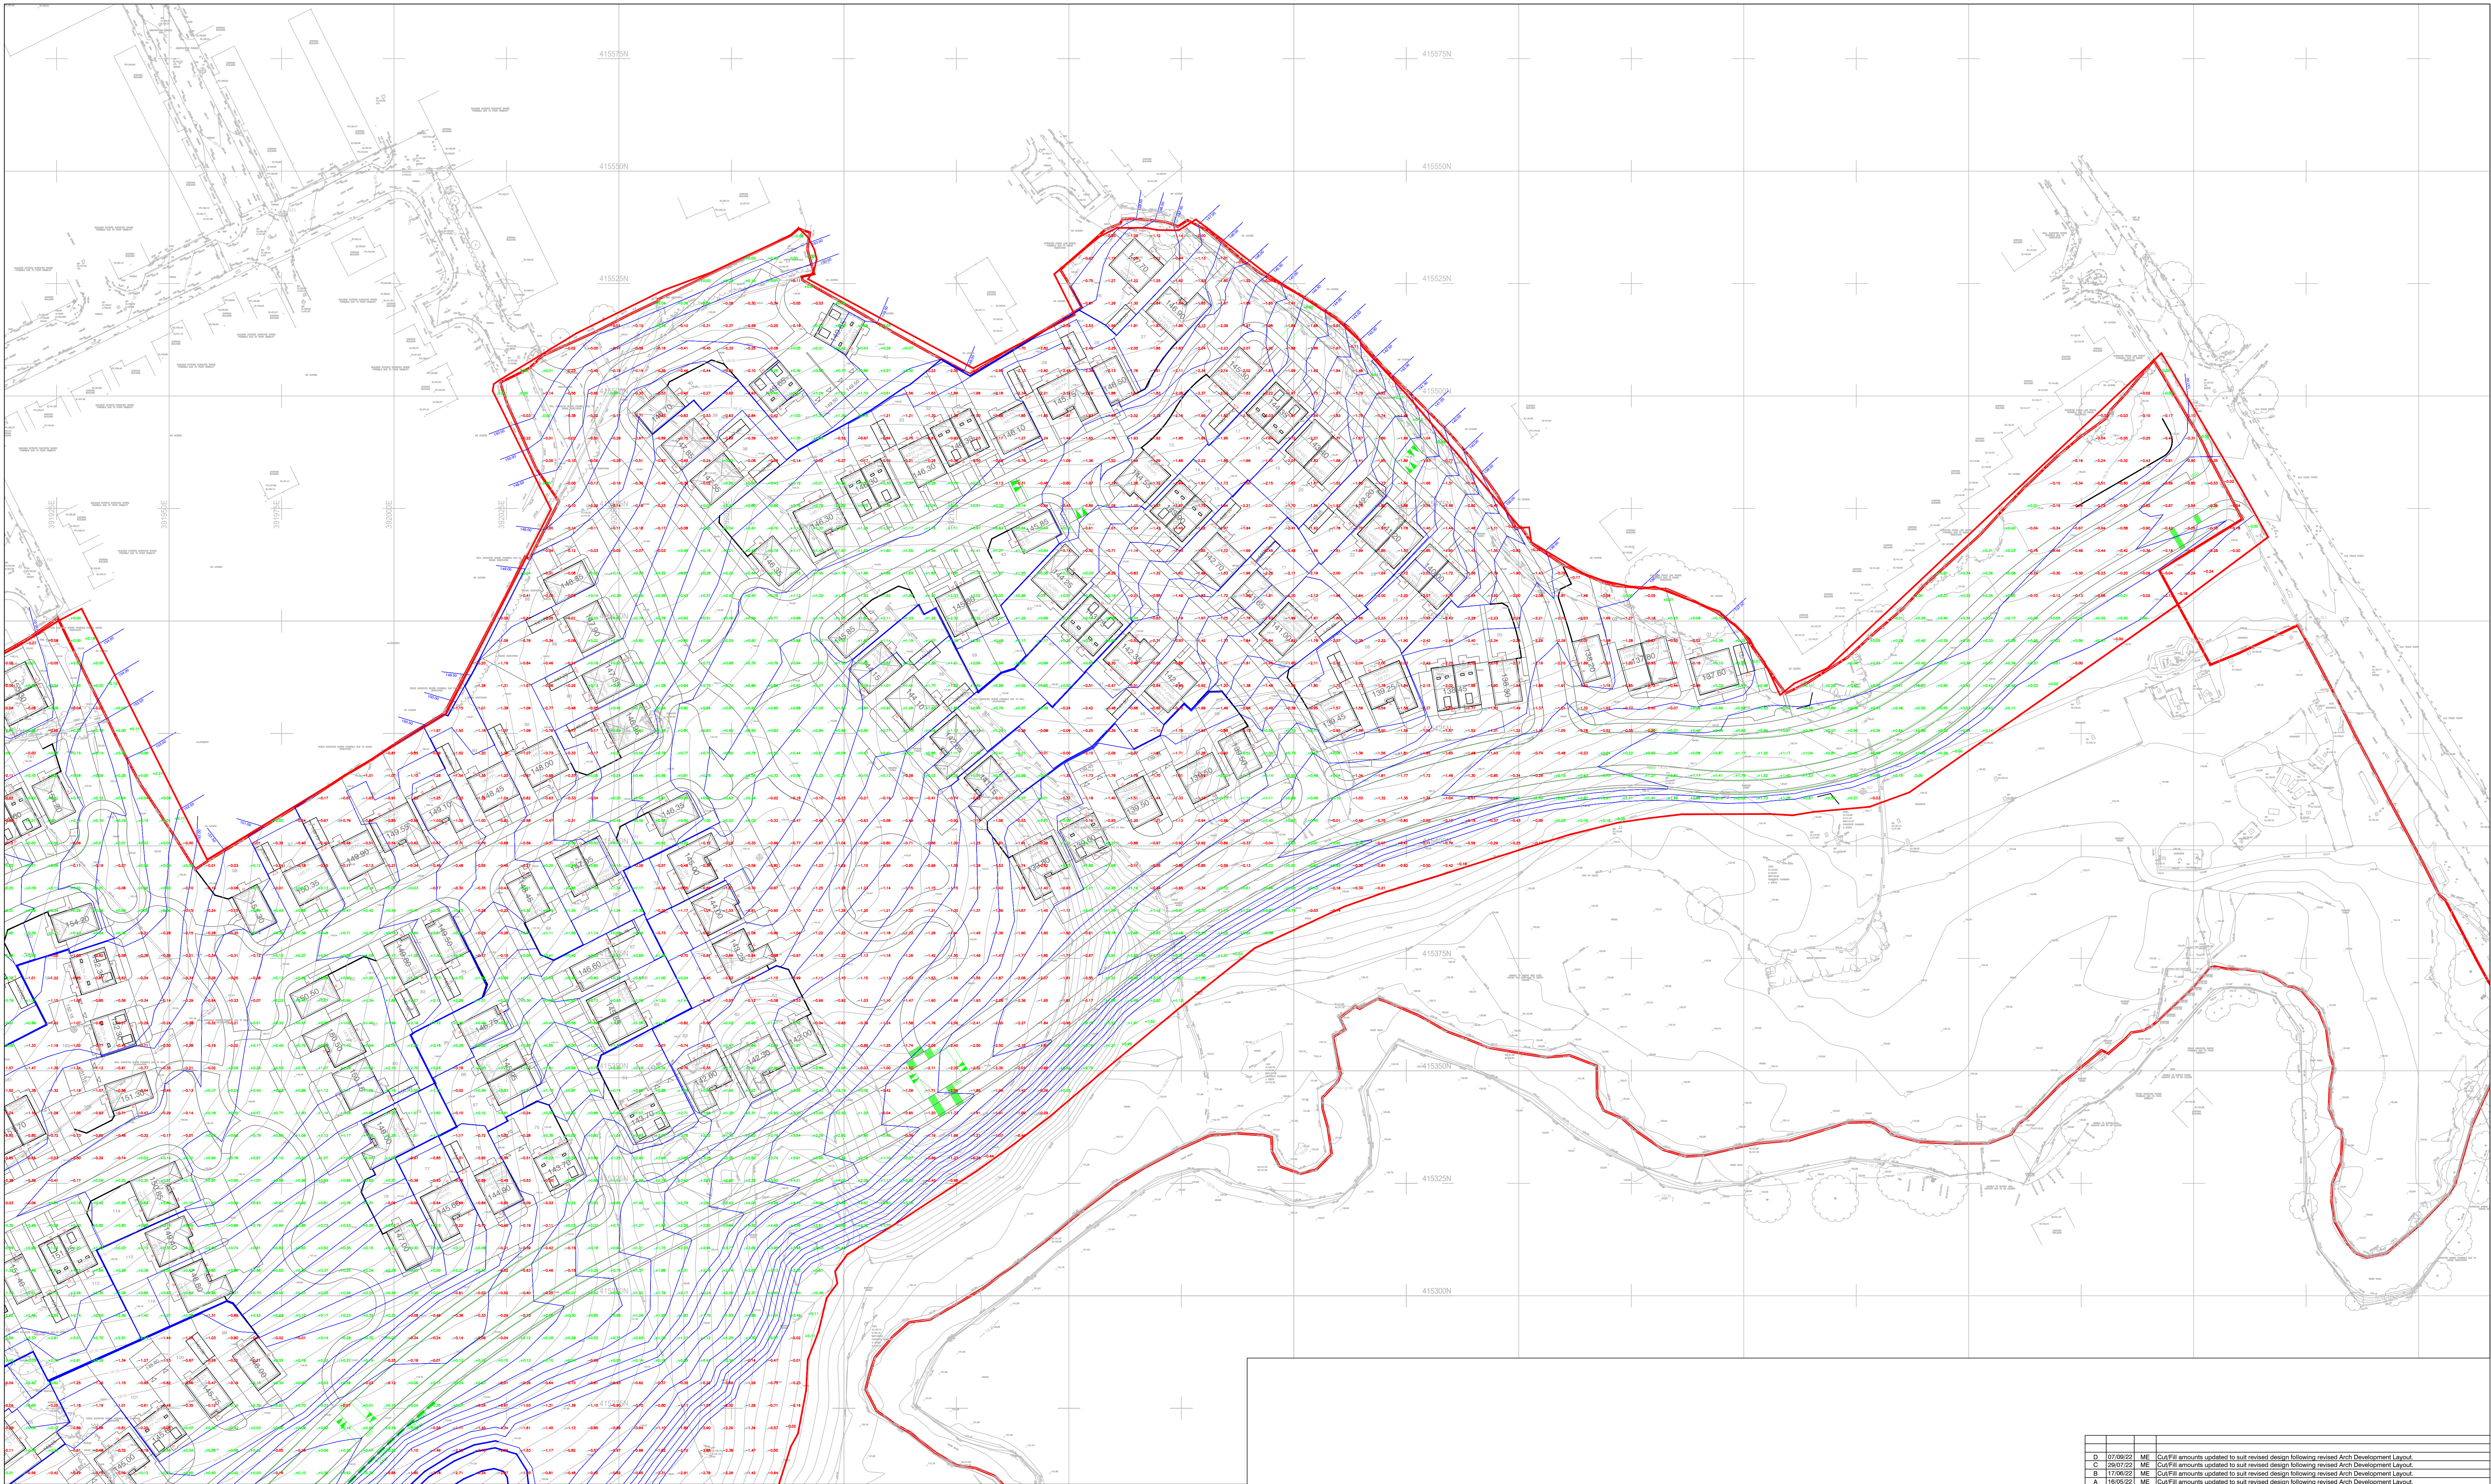

NOTES

SUMMARY VOLUME OF CUT / FILL		
	CUT (M3)	FILL (M3)
TOTAL GROSS	55899	39131
NETT	16768	

The above figures have been calculated from existing level from Survey Eng Topographical Survey TWM TS 29-A to Proposed Finished Ground Levels. No allowance has been made for excavation for highways, drainage utilities etc

KEY

- 50.00** Proposed Finished Ground Contour
- 29.35** Existing Level
- + 1.03** Depth of fill from Existing Level to Finished Ground level
- 0.98** Depth of Cut from Existing Level to Finished Ground Level

D 17/08/22 ME Cut/Fill amounts updated to suit revised design following revised Arch Development Layout.			
C 16/07/22 ME Cut/Fill amounts updated to suit revised design following revised Arch Development Layout.			
B 17/05/22 ME Cut/Fill amounts updated to suit revised design following revised Arch Development Layout.			
A 16/05/22 ME Cut/Fill amounts updated to suit revised design following revised Arch Development Layout.			
Rev	Date	Initialed	Details
Drawing Revisions			
North Arrow		Project Smithy Bridge Rochdale	
Quality Ass. UKAS 005 Quality Assurance ISO 9001:2008 SOS Certificate GB0254539		Client Taylor Wimpey (Manchester)	
Original Set A0		Proposed Regrade Contours Layout Sheet 1 of 2	
Copyright © Crown Copyright. All rights reserved. Licence No. AL100017966		Drawn ME	Checked By SRG
		Date May 21	Scale 1:500
		Drawing No. 30329/105/1	
		Revision D	

Ironsides Farrar
Environmental Planners
Civil Engineers
Landscape Architects
Ground Design
3 Walsley Court MANCHESTER M20 3NU
Tel: 0161 703 8801 Fax: 0161 703 8279
manchester@ironsidesfarrar.com
EDINBURGH BELLSHILL