



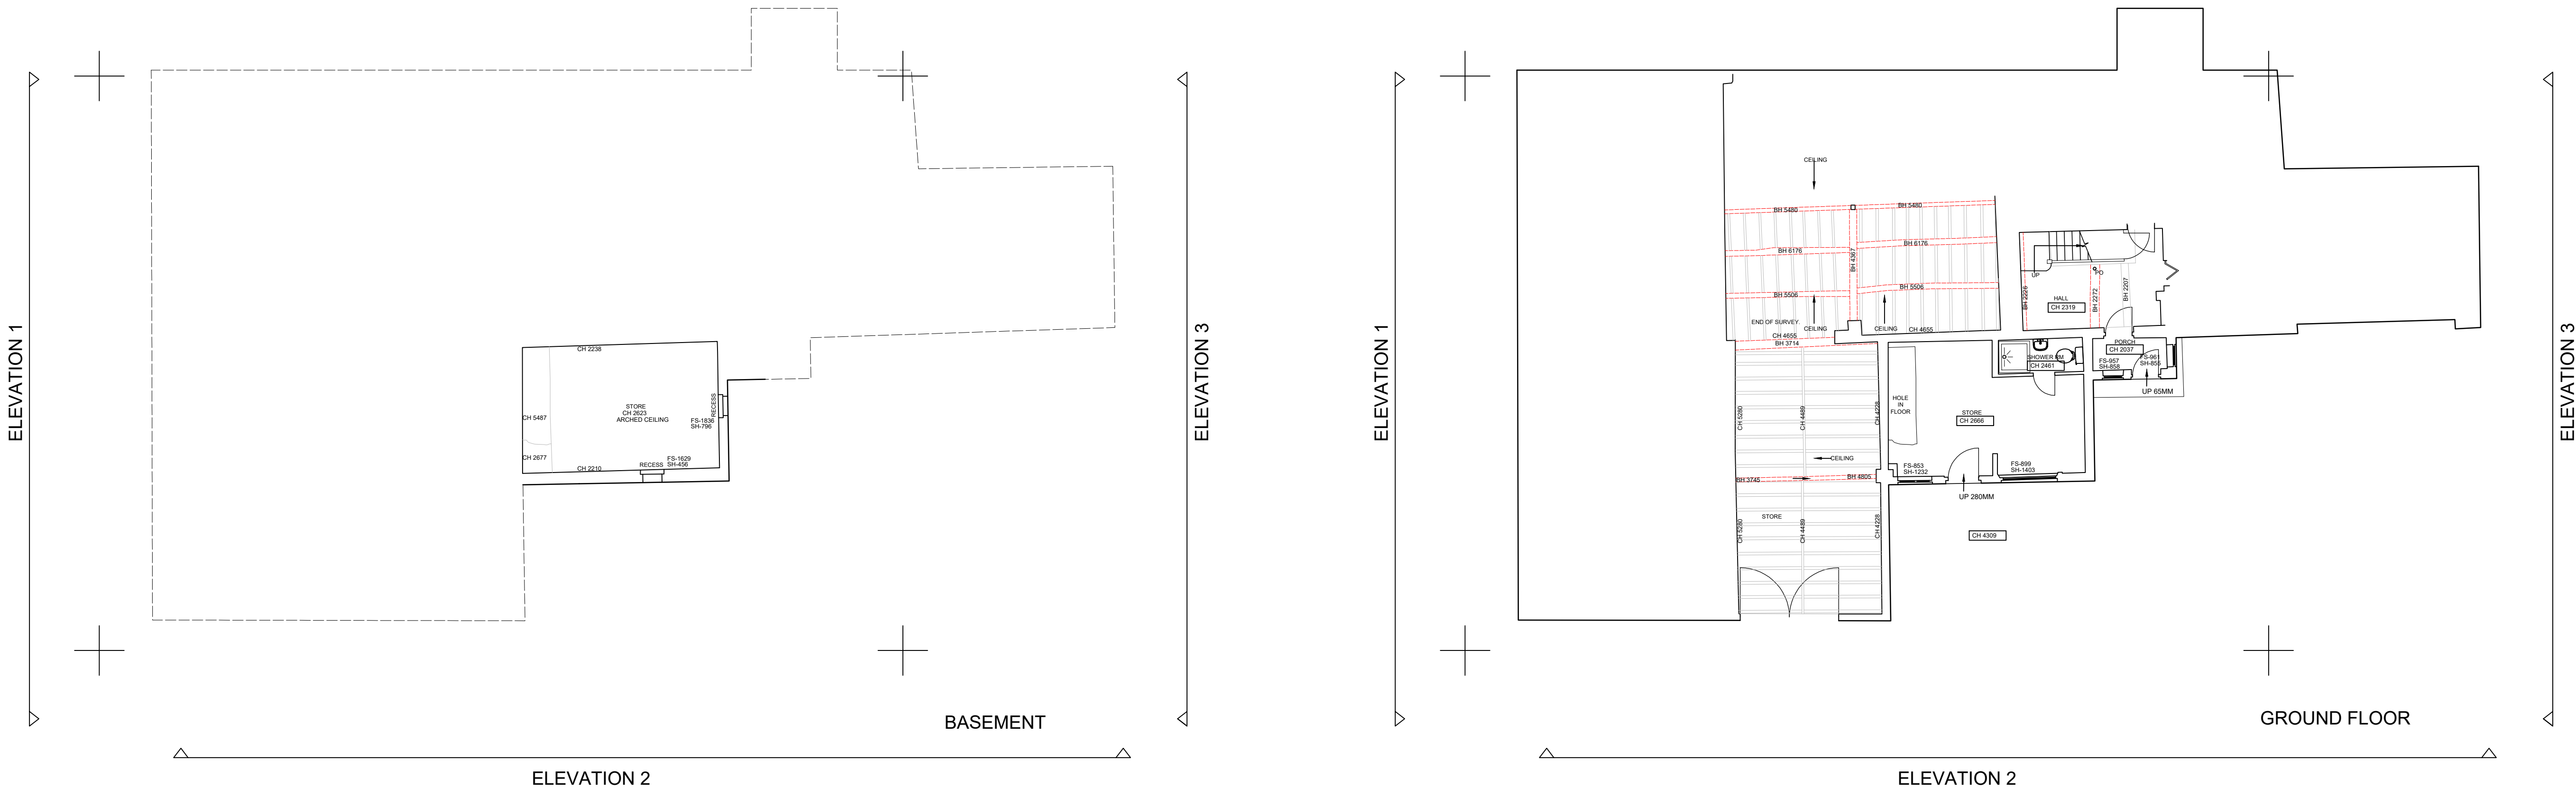

Abbreviations/Symbols (Measured Building Surveys):

C:	Window Cill Height
H:	Window Head Height
BH:	Beam Height
DH:	Door Height
COL:	Column
SVP:	Soil Vent Pipe
FL:	Floor Level
TH:	Threshold Level
⌒	Floor to Ceiling Height
⌒	Vaulted Ceiling

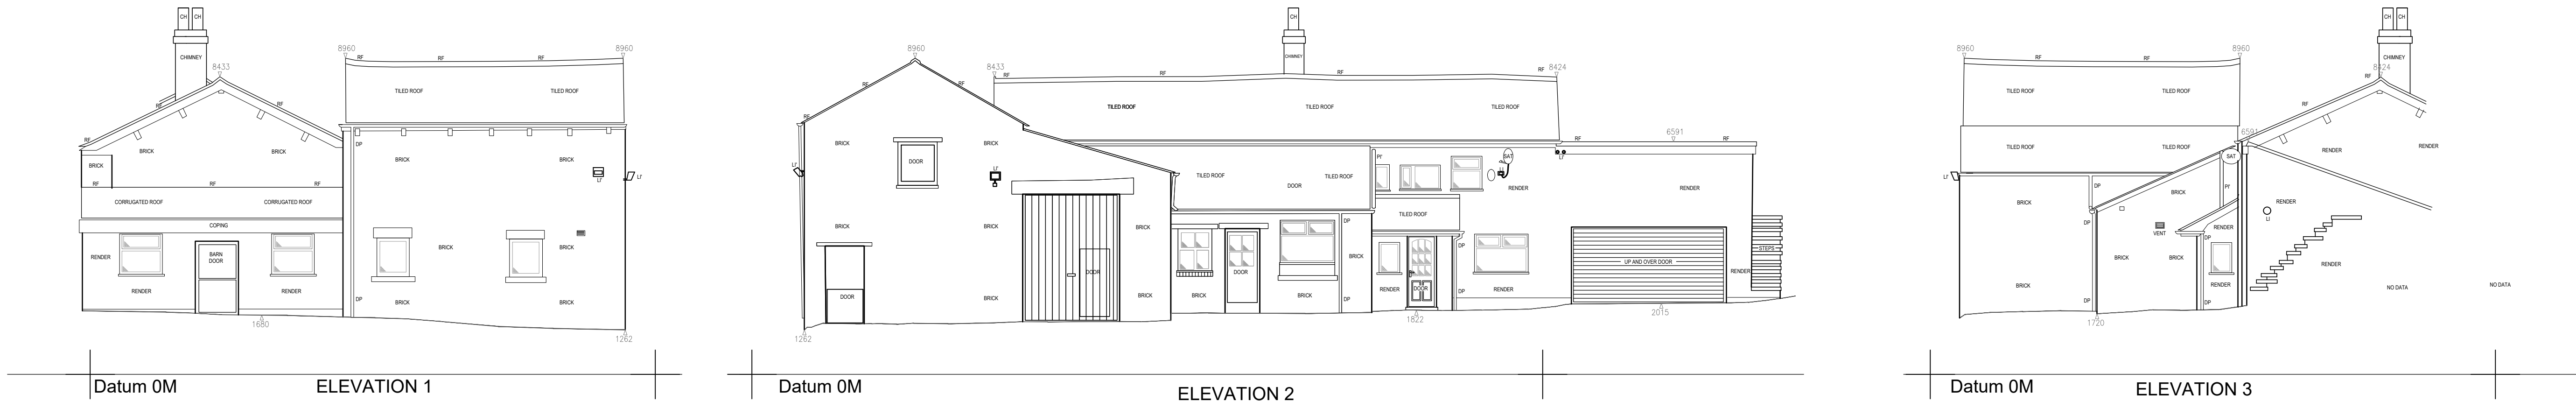

Project	DAIRY CONVERSION: LEY FARM, HOPWOOD
Drawing	EXISTING PLANS & ELEVATIONS
Client	MR. & MRS. D. HOLCOMBE
Drawn	CPS
Scale	1:100 @ A1
Orig. No.	22/633-04
Orig. Size	A1
Date	JULY 2023

Scale 1:100 @ A1
0 1 2 3 4 5m