
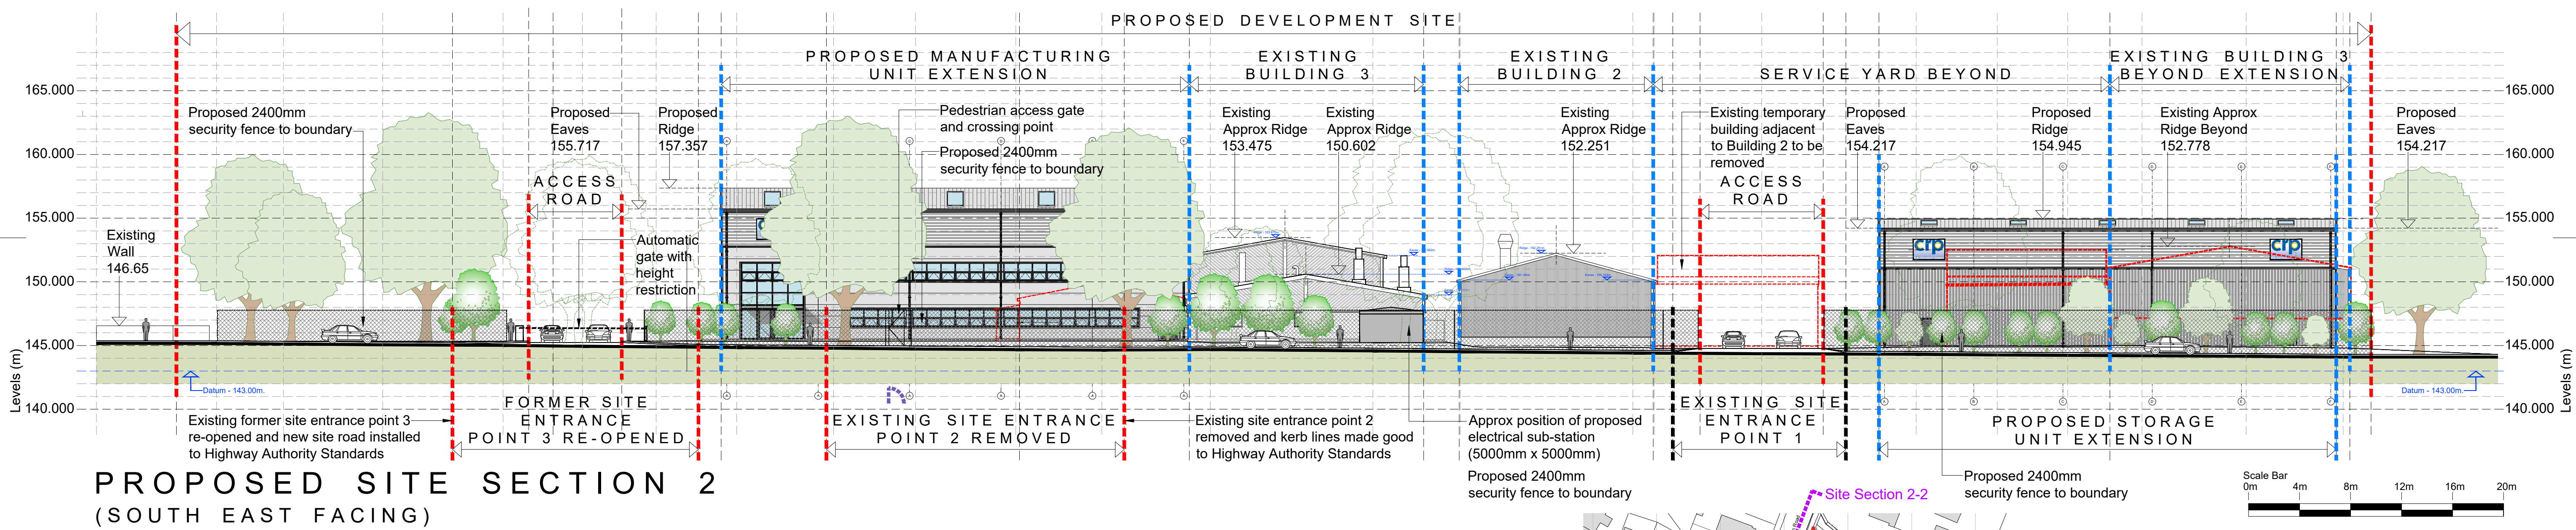


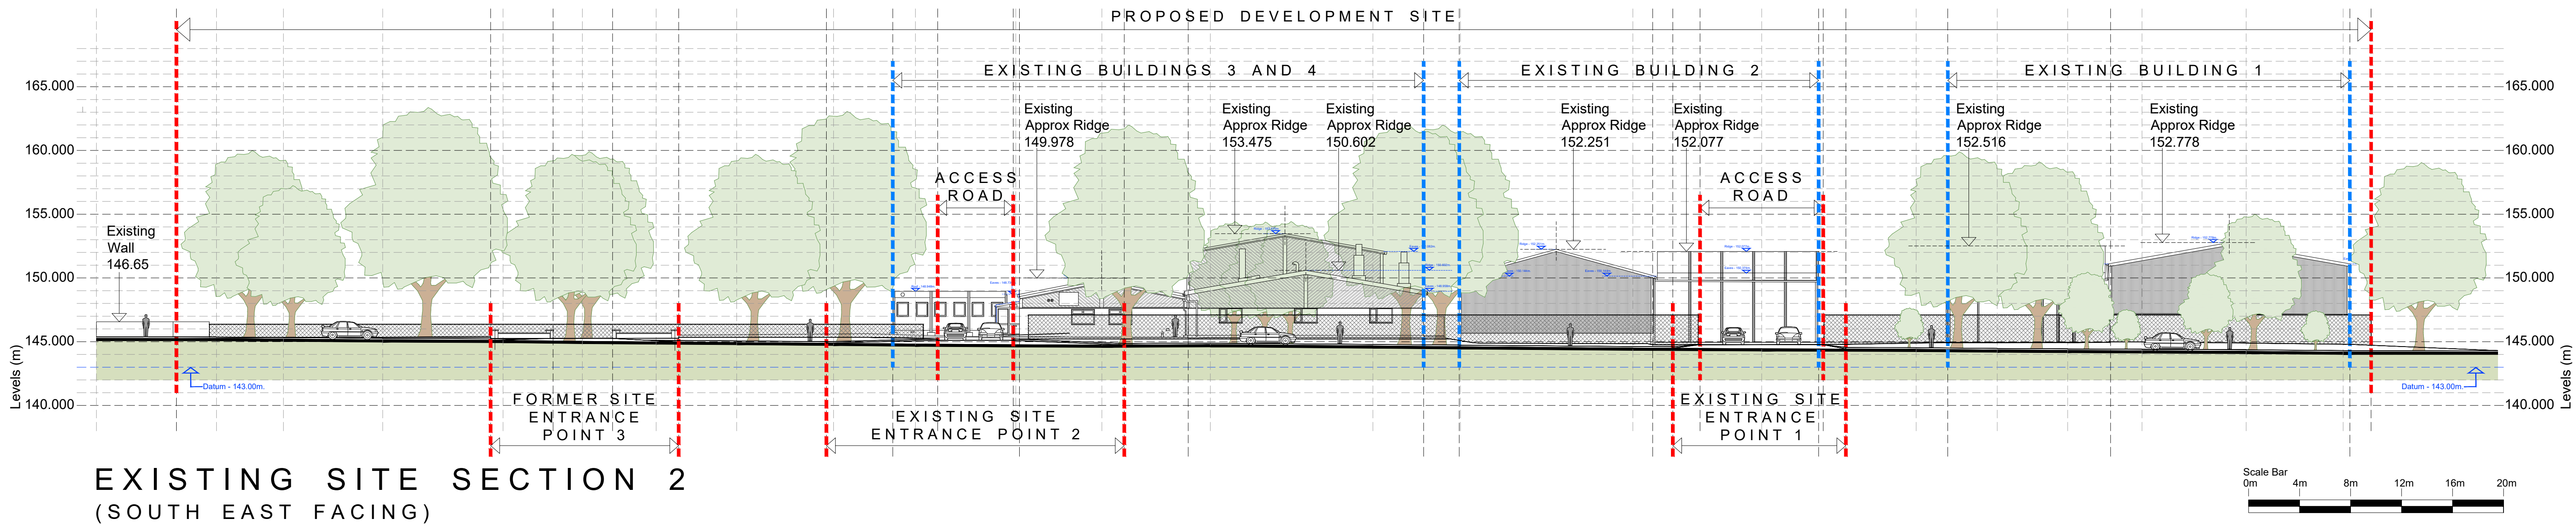

hulmeupright
architects
Queens Gardens Business Centre
31a Ironmarket
Newcastle under Lyme
Staffordshire
ST5 1RP
Tel: 01782 621949
Email: stoke@hu-arch.co.uk
Client
CRP Limited

www.hulmeupright.co.uk

crp
the corrosion expert

Project
Proposed re-development of existing site,
Todmorden Road, Littleborough, OL15 9EG

Title
Existing and proposed Site Section 2

Status
PLANNING
Date
NOV 2024
Scale @A1 1:250, 1:1000
Project No
N1238 - PL[0]19
Drawing No.
Client
CRP Limited
Drawn
NJH
Checked
Rev

Existing and Proposed Site Section 2
scale: 1:250@A1