


29 Tyrone Drive Rochdale: feasibility excercise

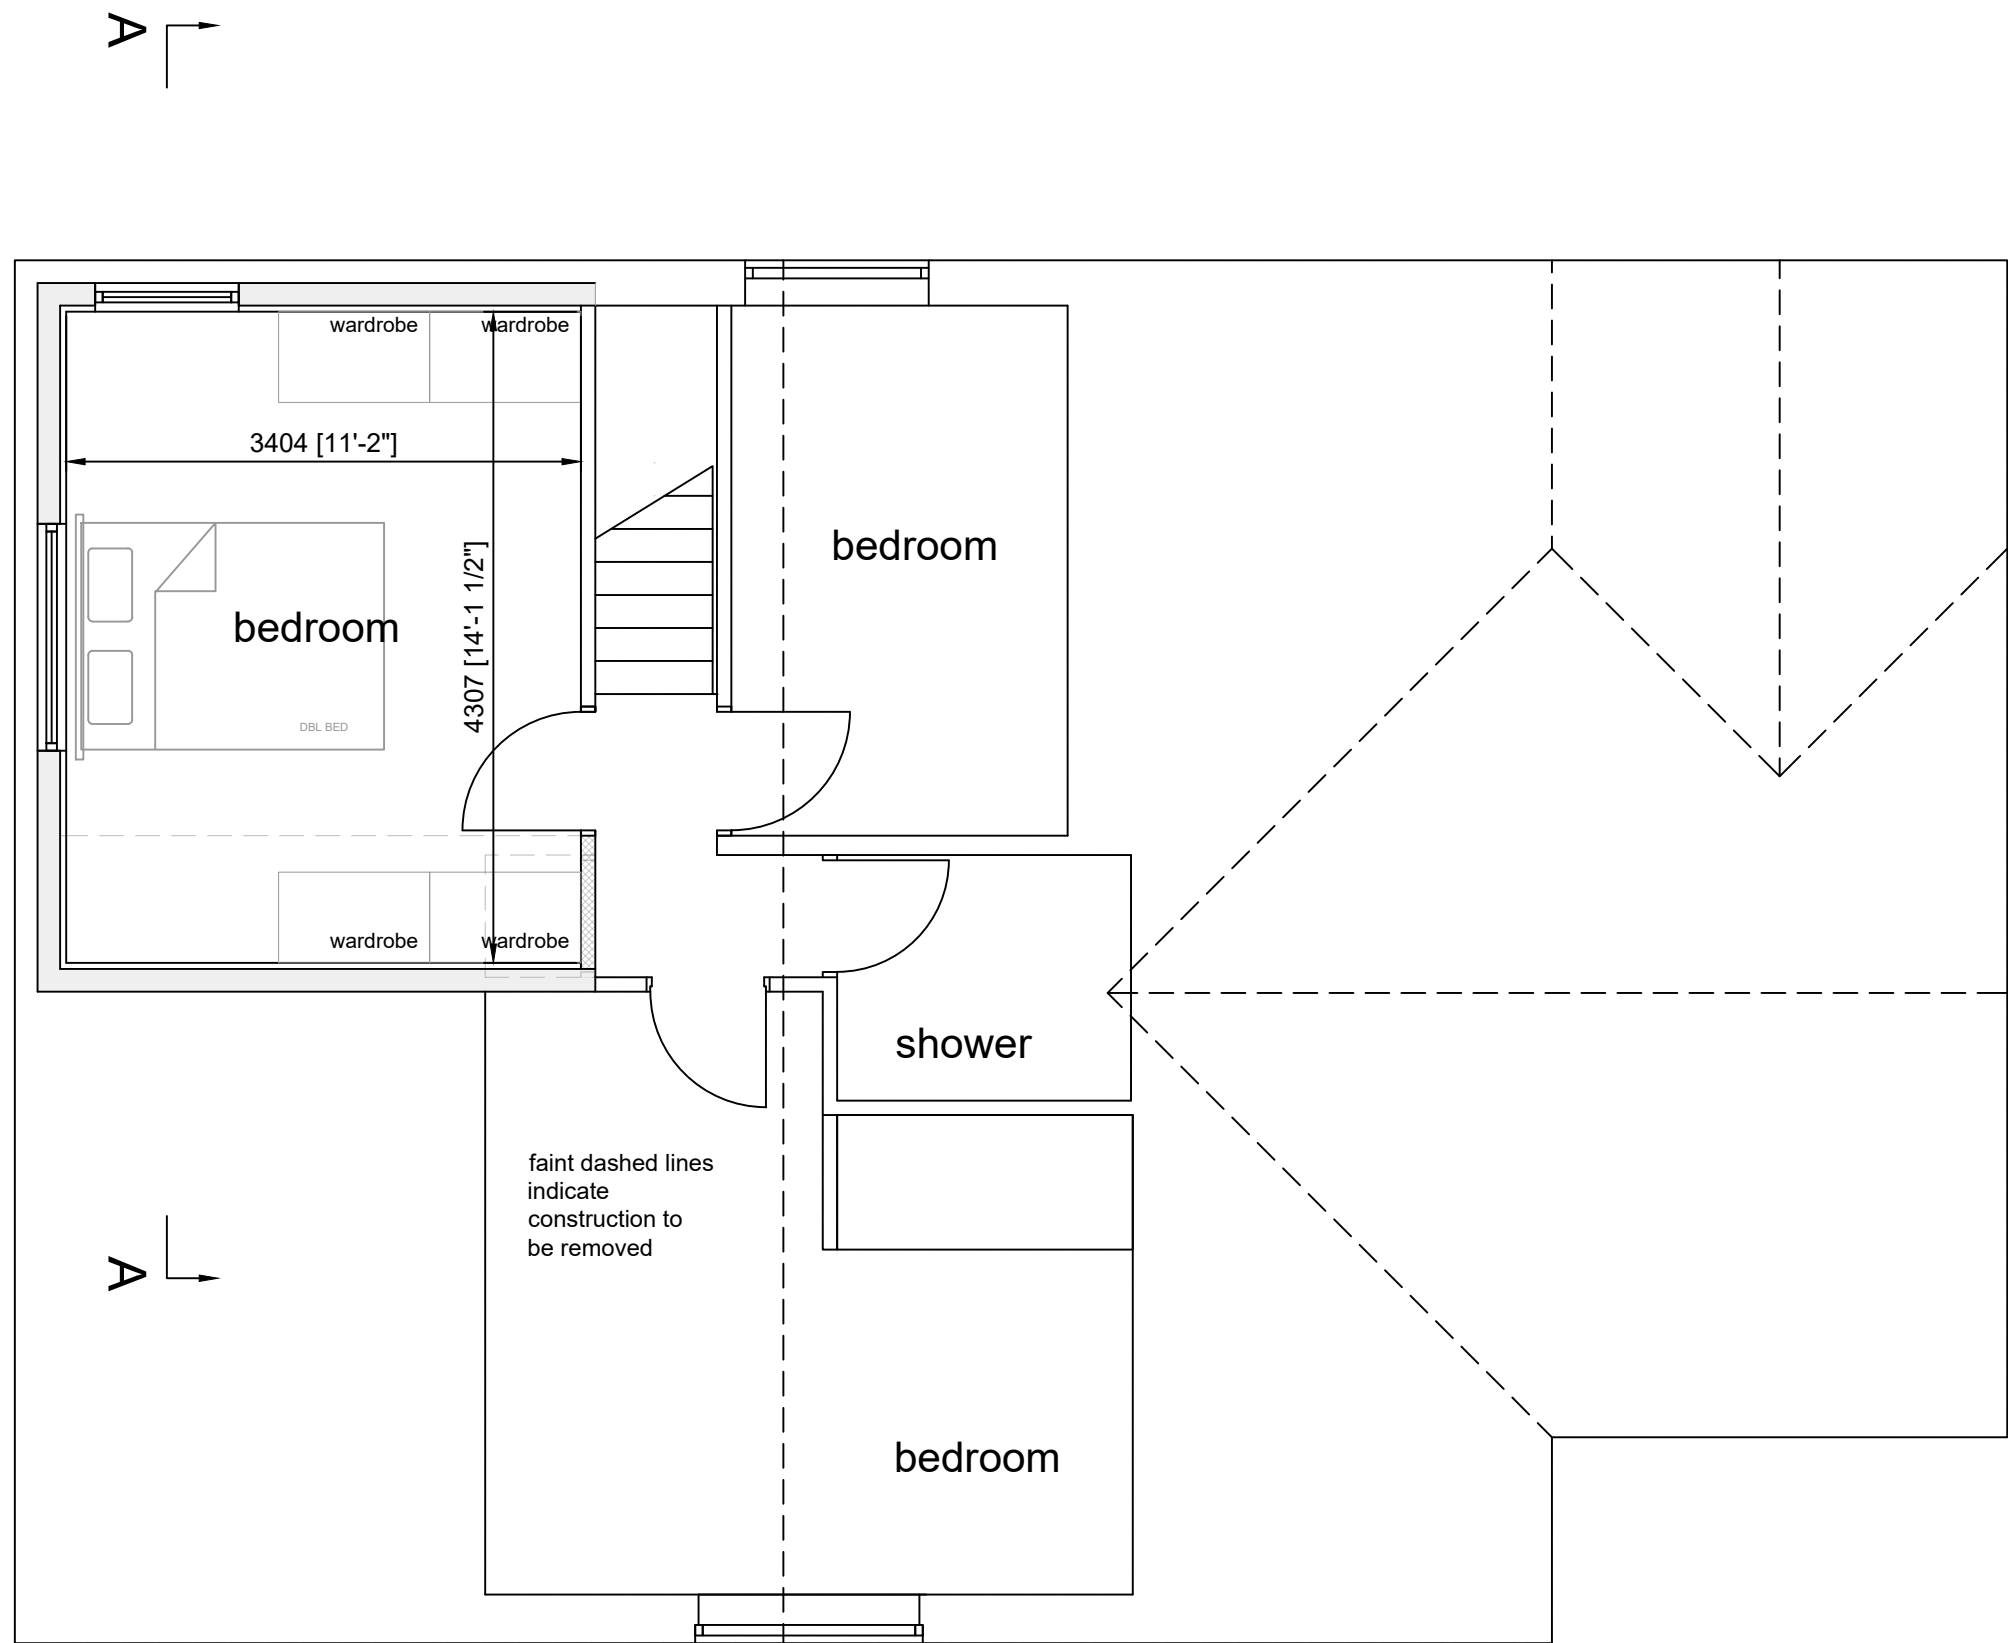

proposed first floor plan
scale 1-50