


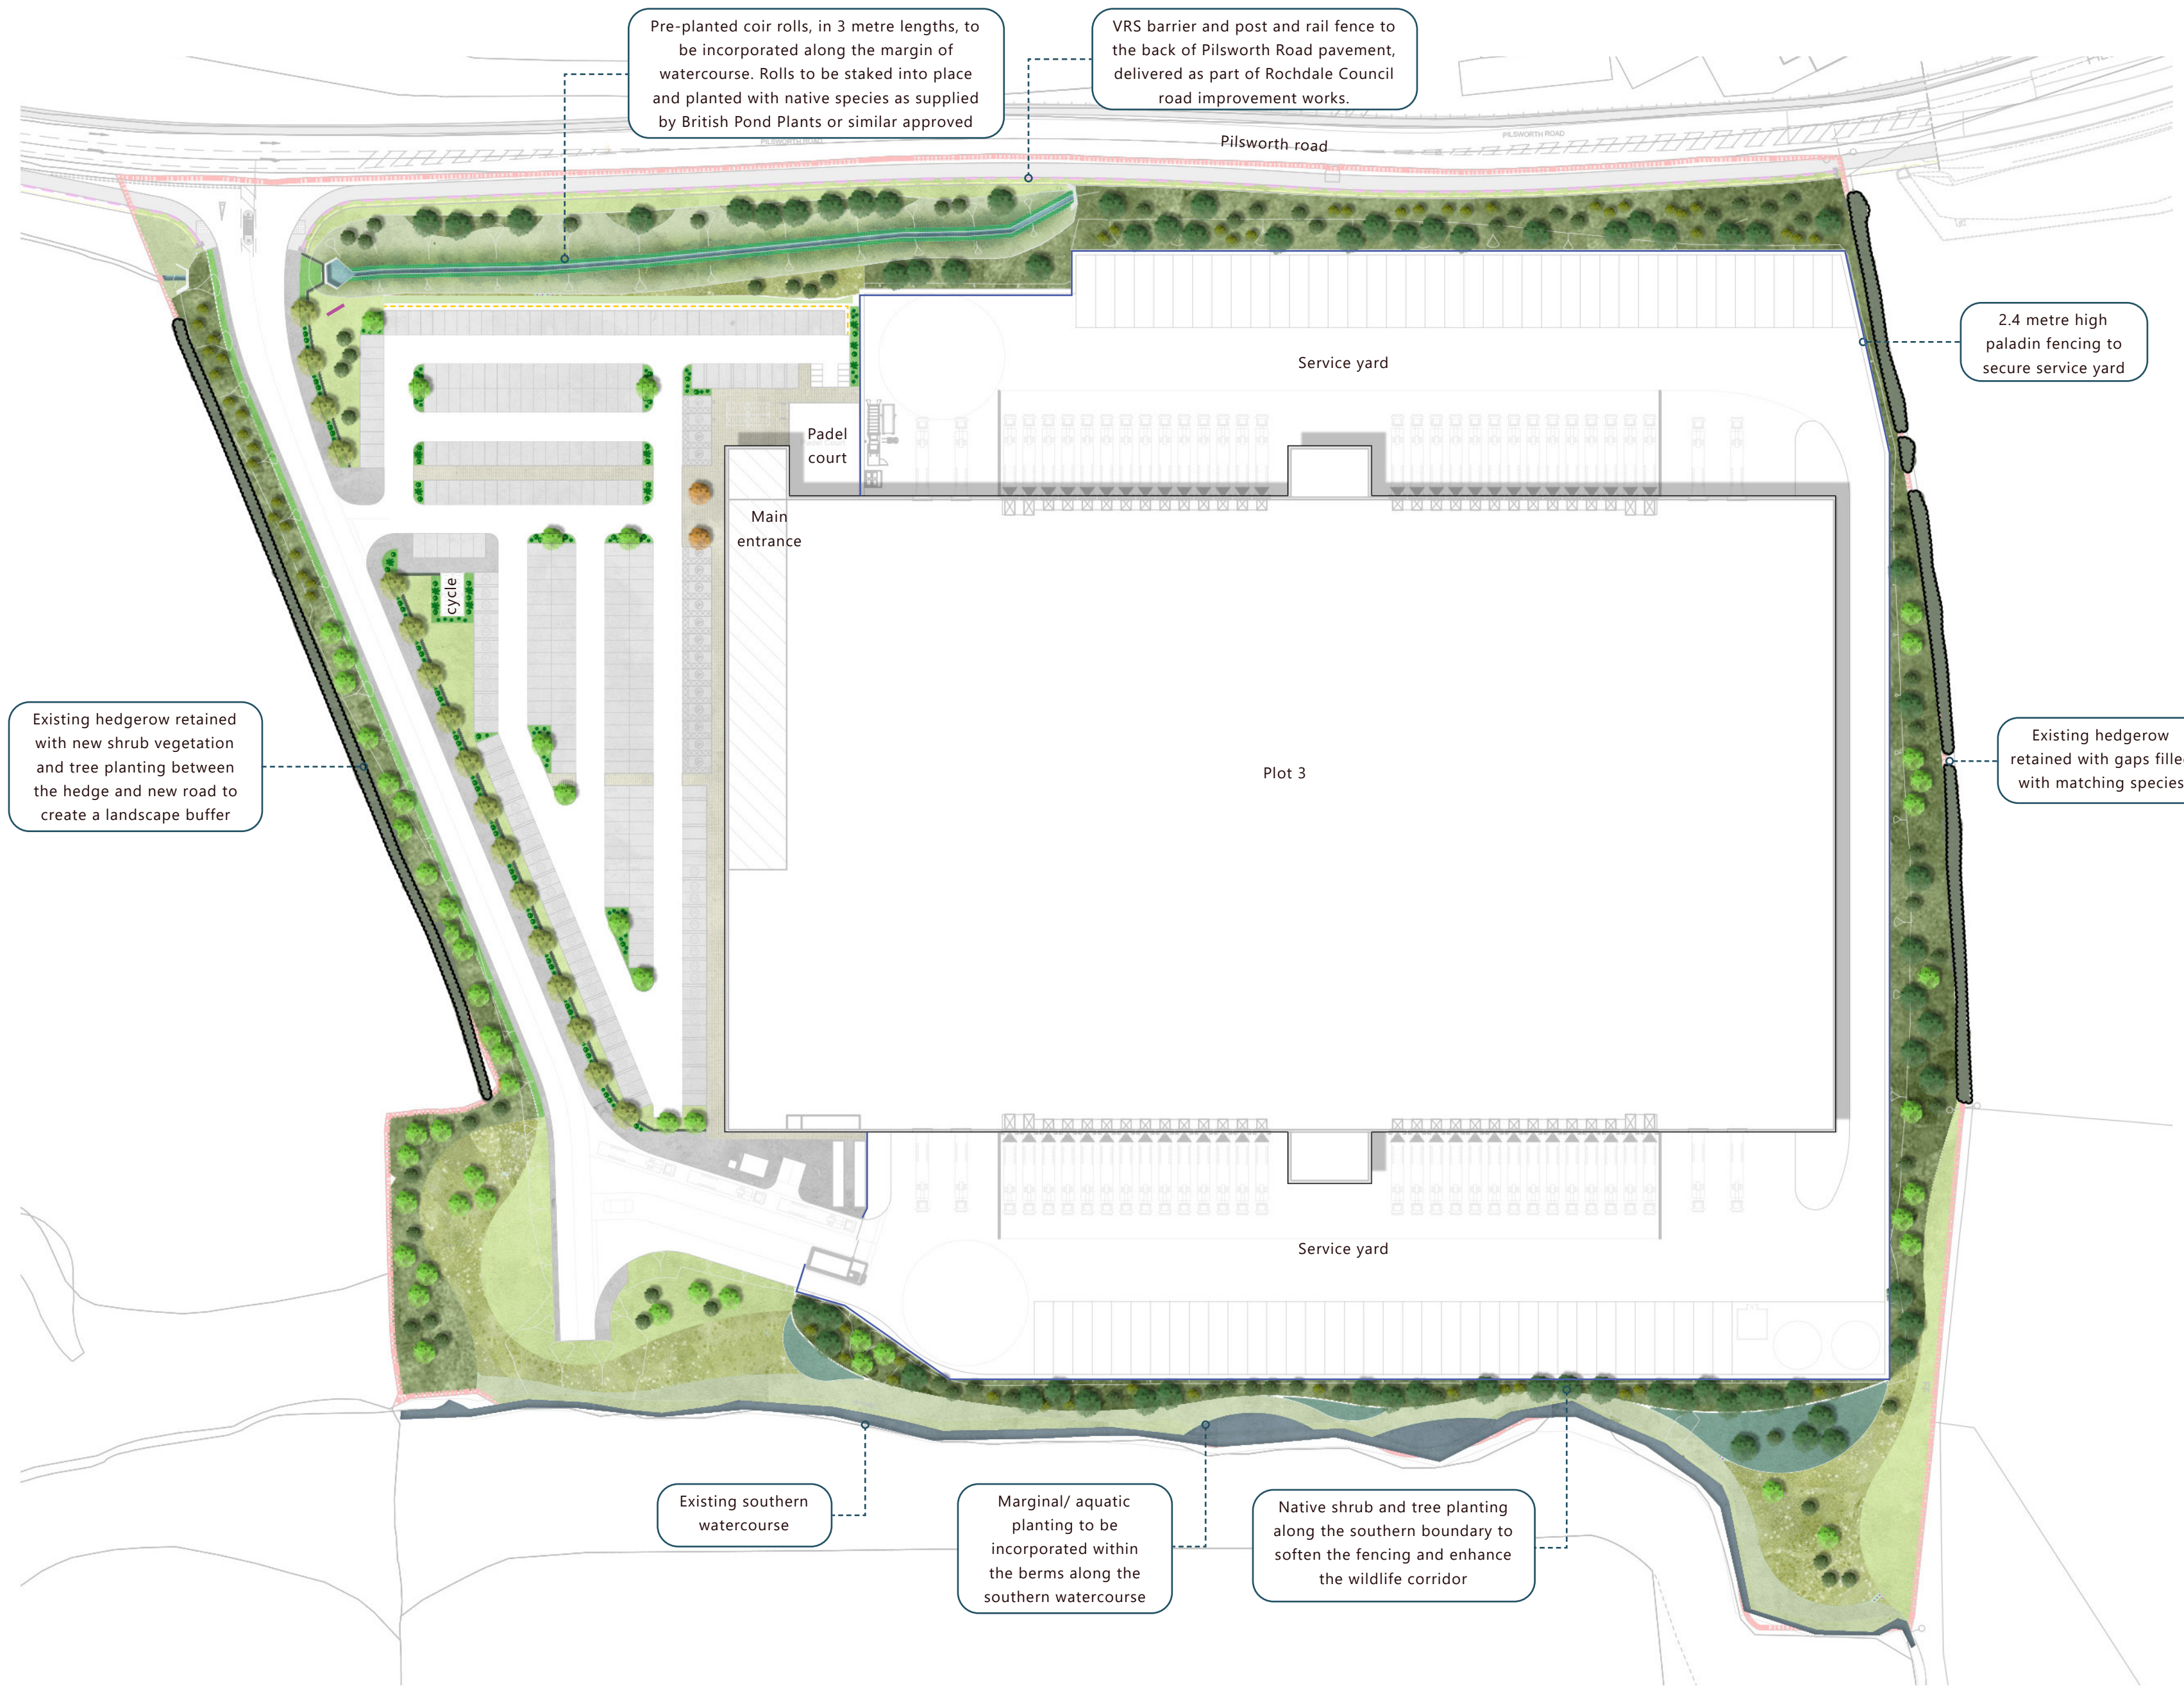

Legend:

- Existing trees/ hedgerow retained
- Proposed street tree (in soft)
- Proposed native tree
- Proposed medium tree
- Proposed small tree
- Proposed feature tree
- Proposed hedgerow
- Proposed shrubs with feature specimens
- Proposed native shrubs
- Proposed scrub vegetation
- Proposed grass
- Proposed wildflower meadow
- Proposed pre-planted coir rolls
- Proposed aquatic planting to berms
- 2.4m high paladin fence
- Safety barrier within car park
- Entrance sign

