
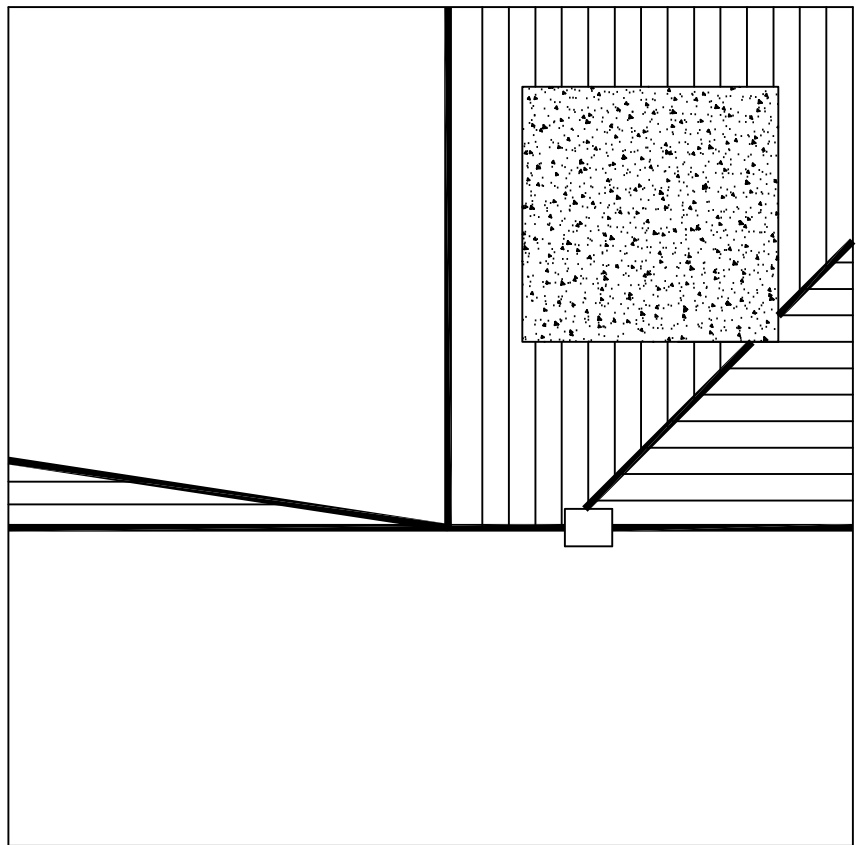
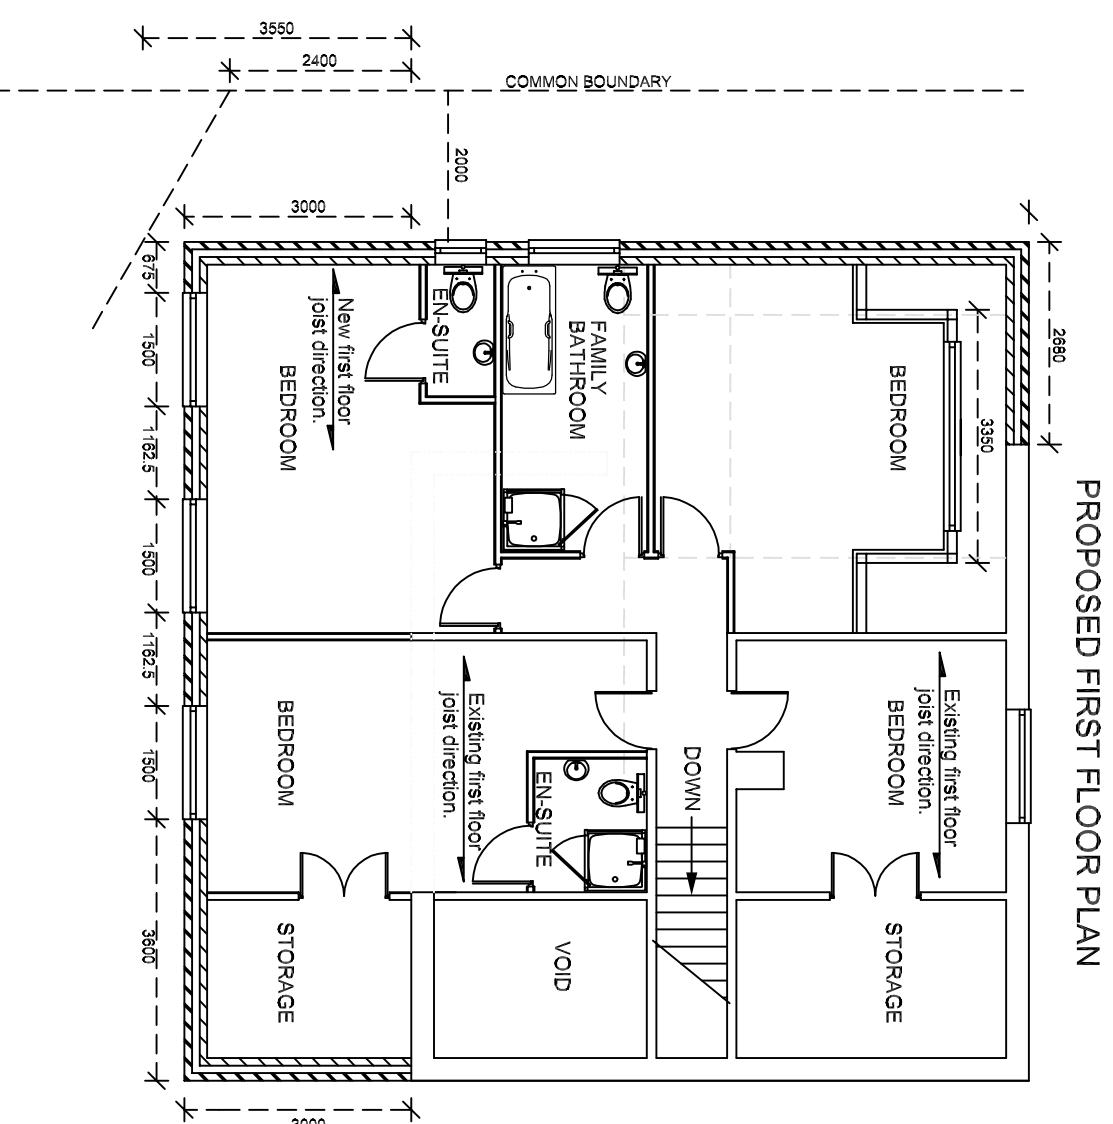
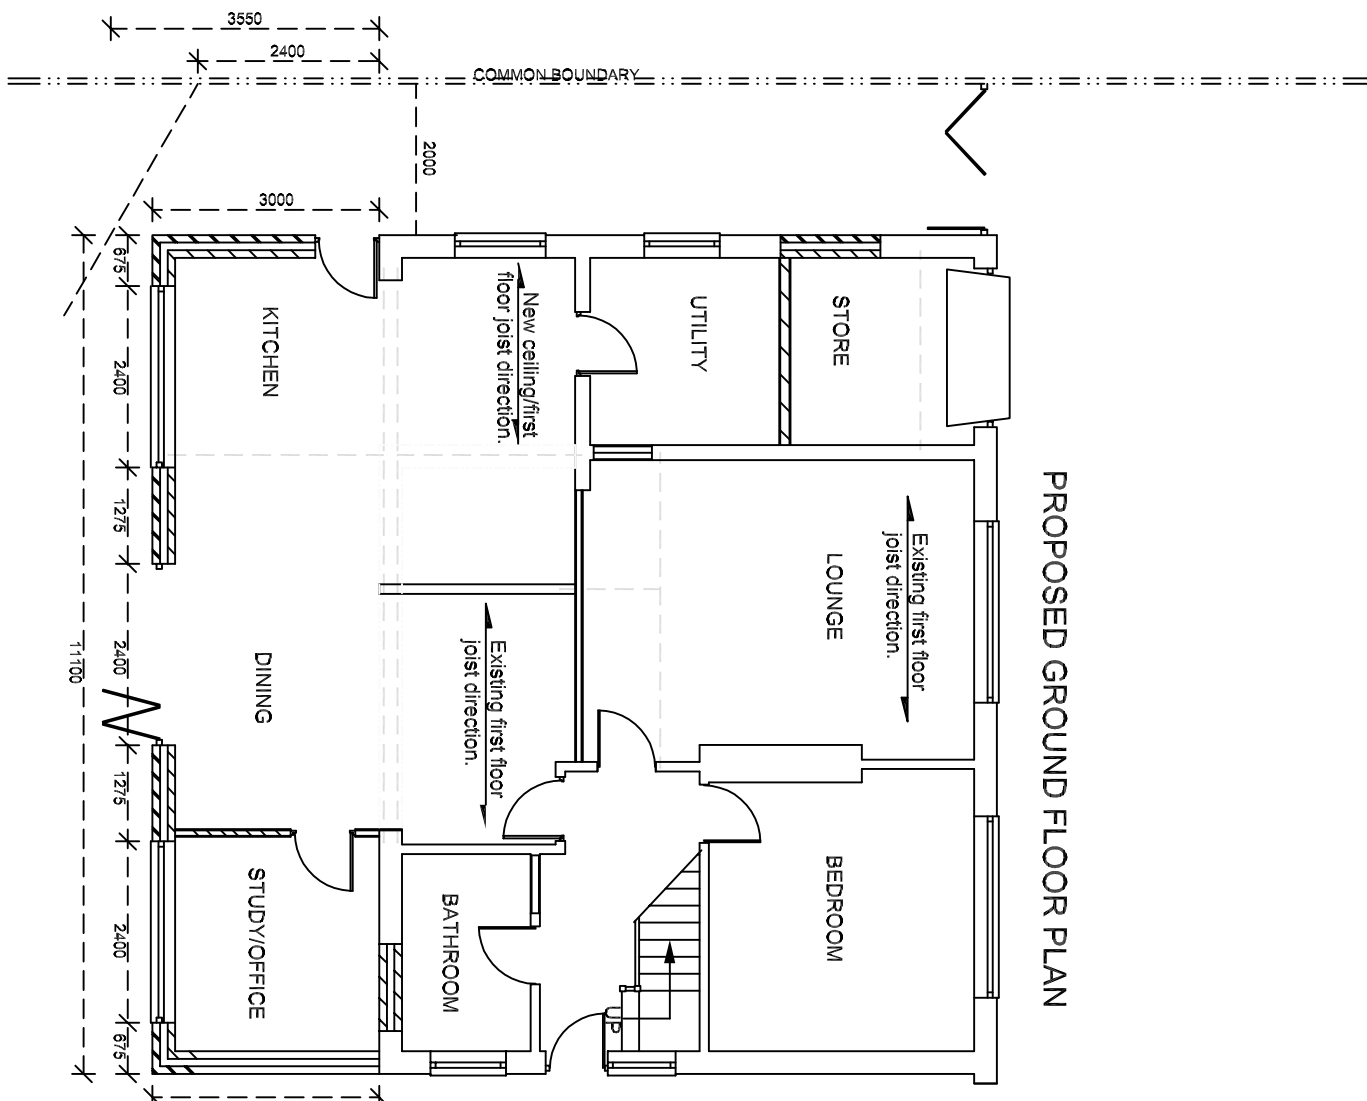
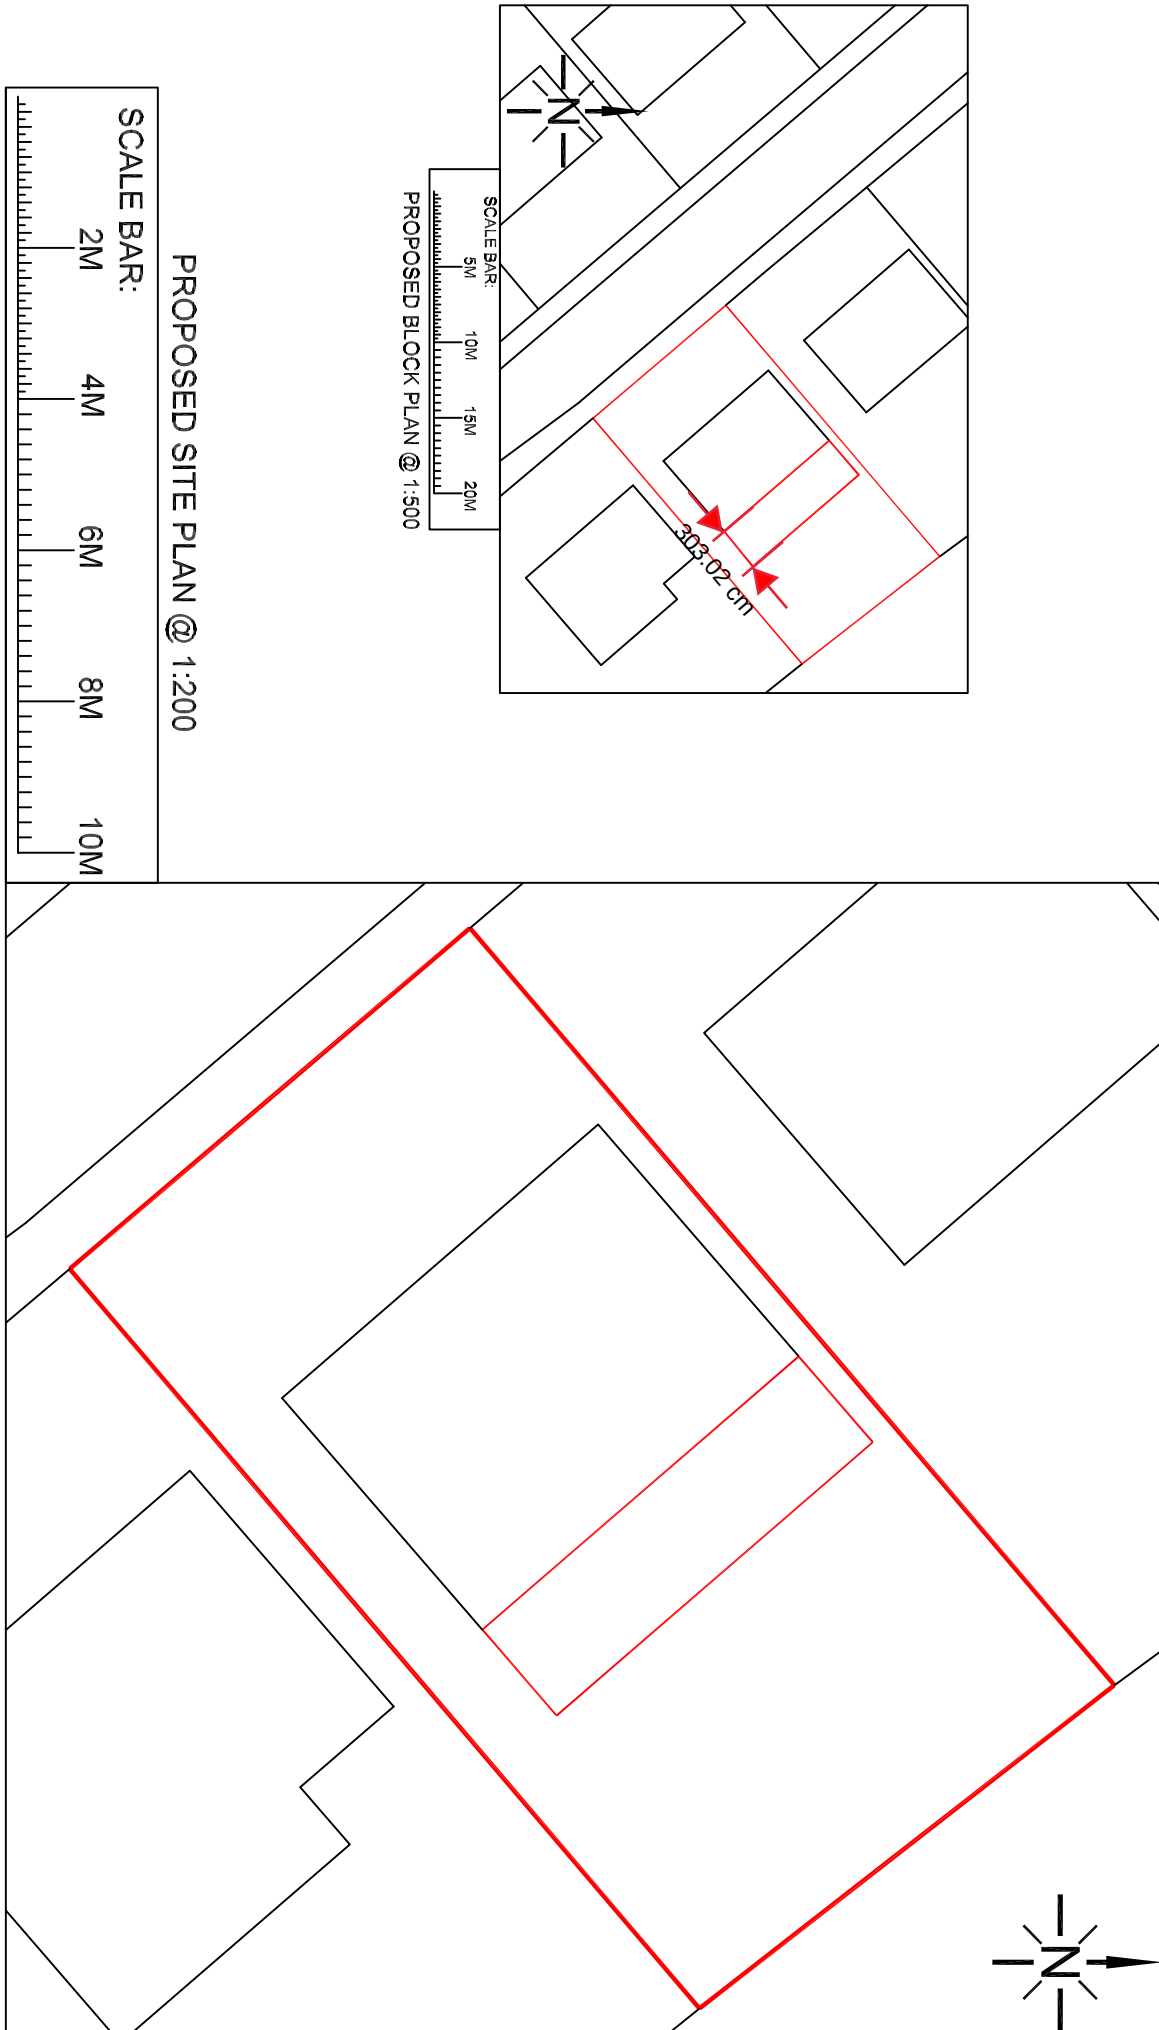
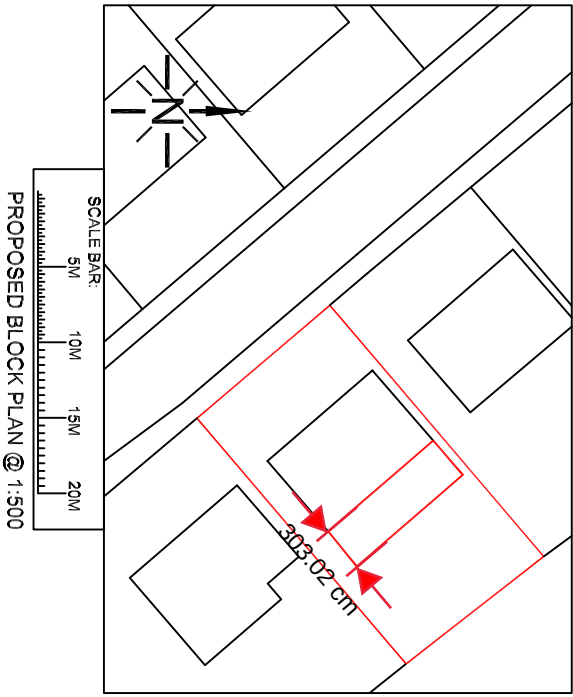
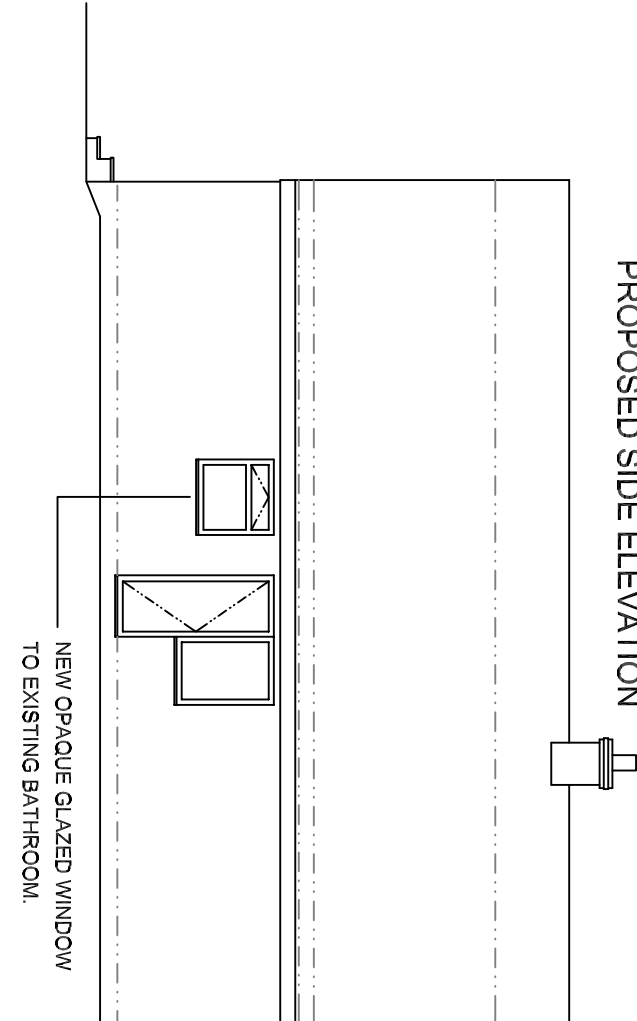
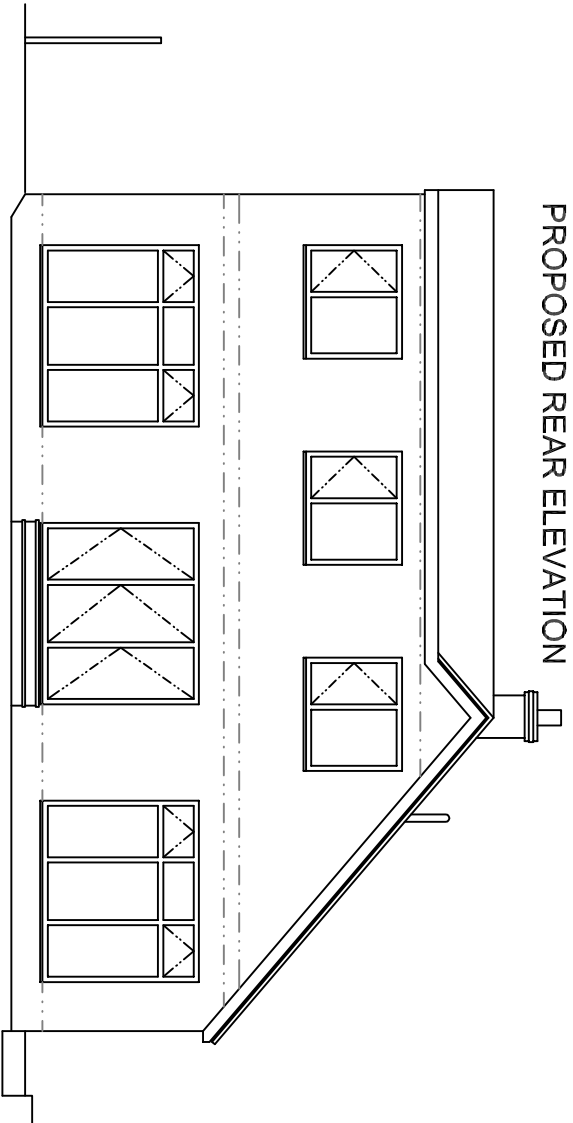
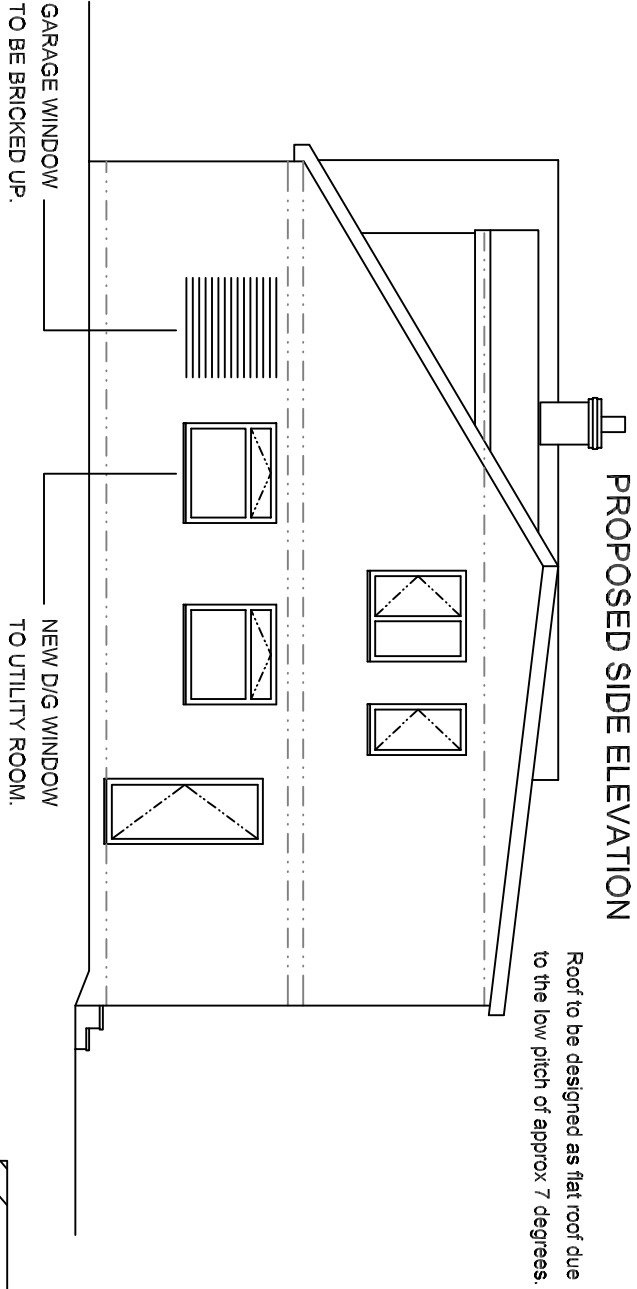


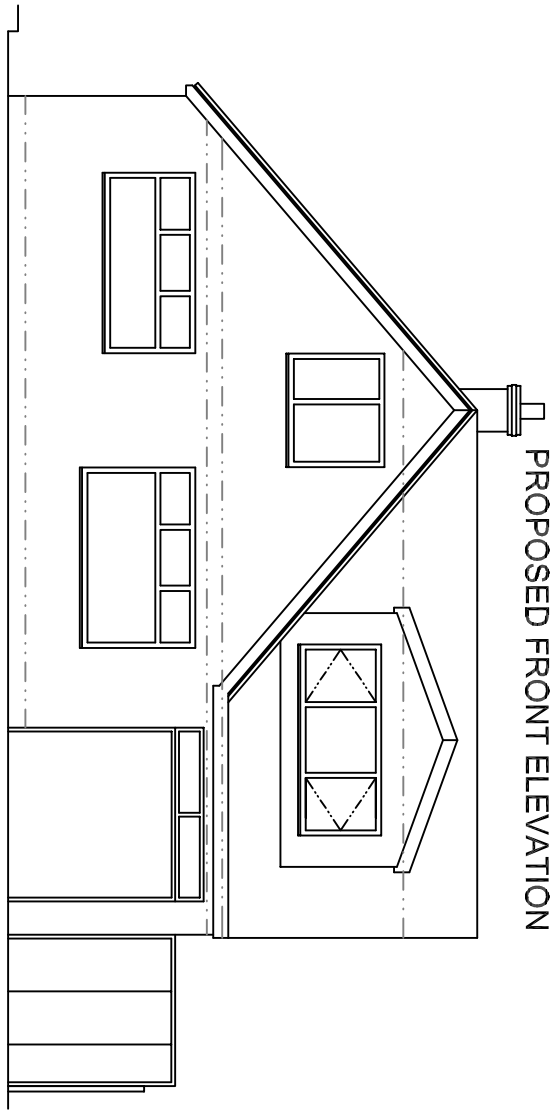

This drawing is supplied for the purpose of obtaining Planning Permission only. Work carried out prior to all necessary Approvals is considered to be at the applicants own risk. The designer is not responsible for any drains, voids or other underground obstructions under or near the site. Notification under the Party Wall Act and the exact boundary location is the responsibility of the client.

SLW DESIGNS

Tel: 0161-678 2033
Mob: 07796-617845
e-mail: bric@slwdesigns.co.uk
ADDRESS: 52 BIRCHFIELD DRIVE, ROCHDALE OL16 4NY

PROJECT: TWO STOREY SIDE EXTENSION INCLUDING FRONT DORMER, TWO STOREY REAR EXTENSION, ALTERATION TO FENESTRATION TO SIDE ELEVATIONS, FOLLOWING DEMOLITION OF EXISTING SINGLE STOREY REAR EXTENSION.

DRAWING: SLW/RK02A PROPOSED
SCALE: 1:100 @ A2
DATE: 19-02-2023

SCALE BAR:
1M 2M 3M 4M 5M

DOORS: UPVC/ALUMINIUM.

WINDOWS: UPVC. Opaque glazing to any en-suites and bathrooms.

EXTERNAL WALL FINISH: EXTENSION - Facing brick to match existing.

ROOF FINISH: FRONT EXTENSION - Tiles to match existing in terms of colour and texture.

ROOF FINISH: REAR EXTENSION - Fibreglass or Firestone rubber cover.

EXTERNAL WALL FINISH: DORMER - Vertical hung tiles

ROOF FINISH: DORMER - Fibreglass or Firestone rubber cover.

This drawing is Copyright of SLW Designs and must not be reproduced or passed to any other parties or used for any other purpose without prior consent.