


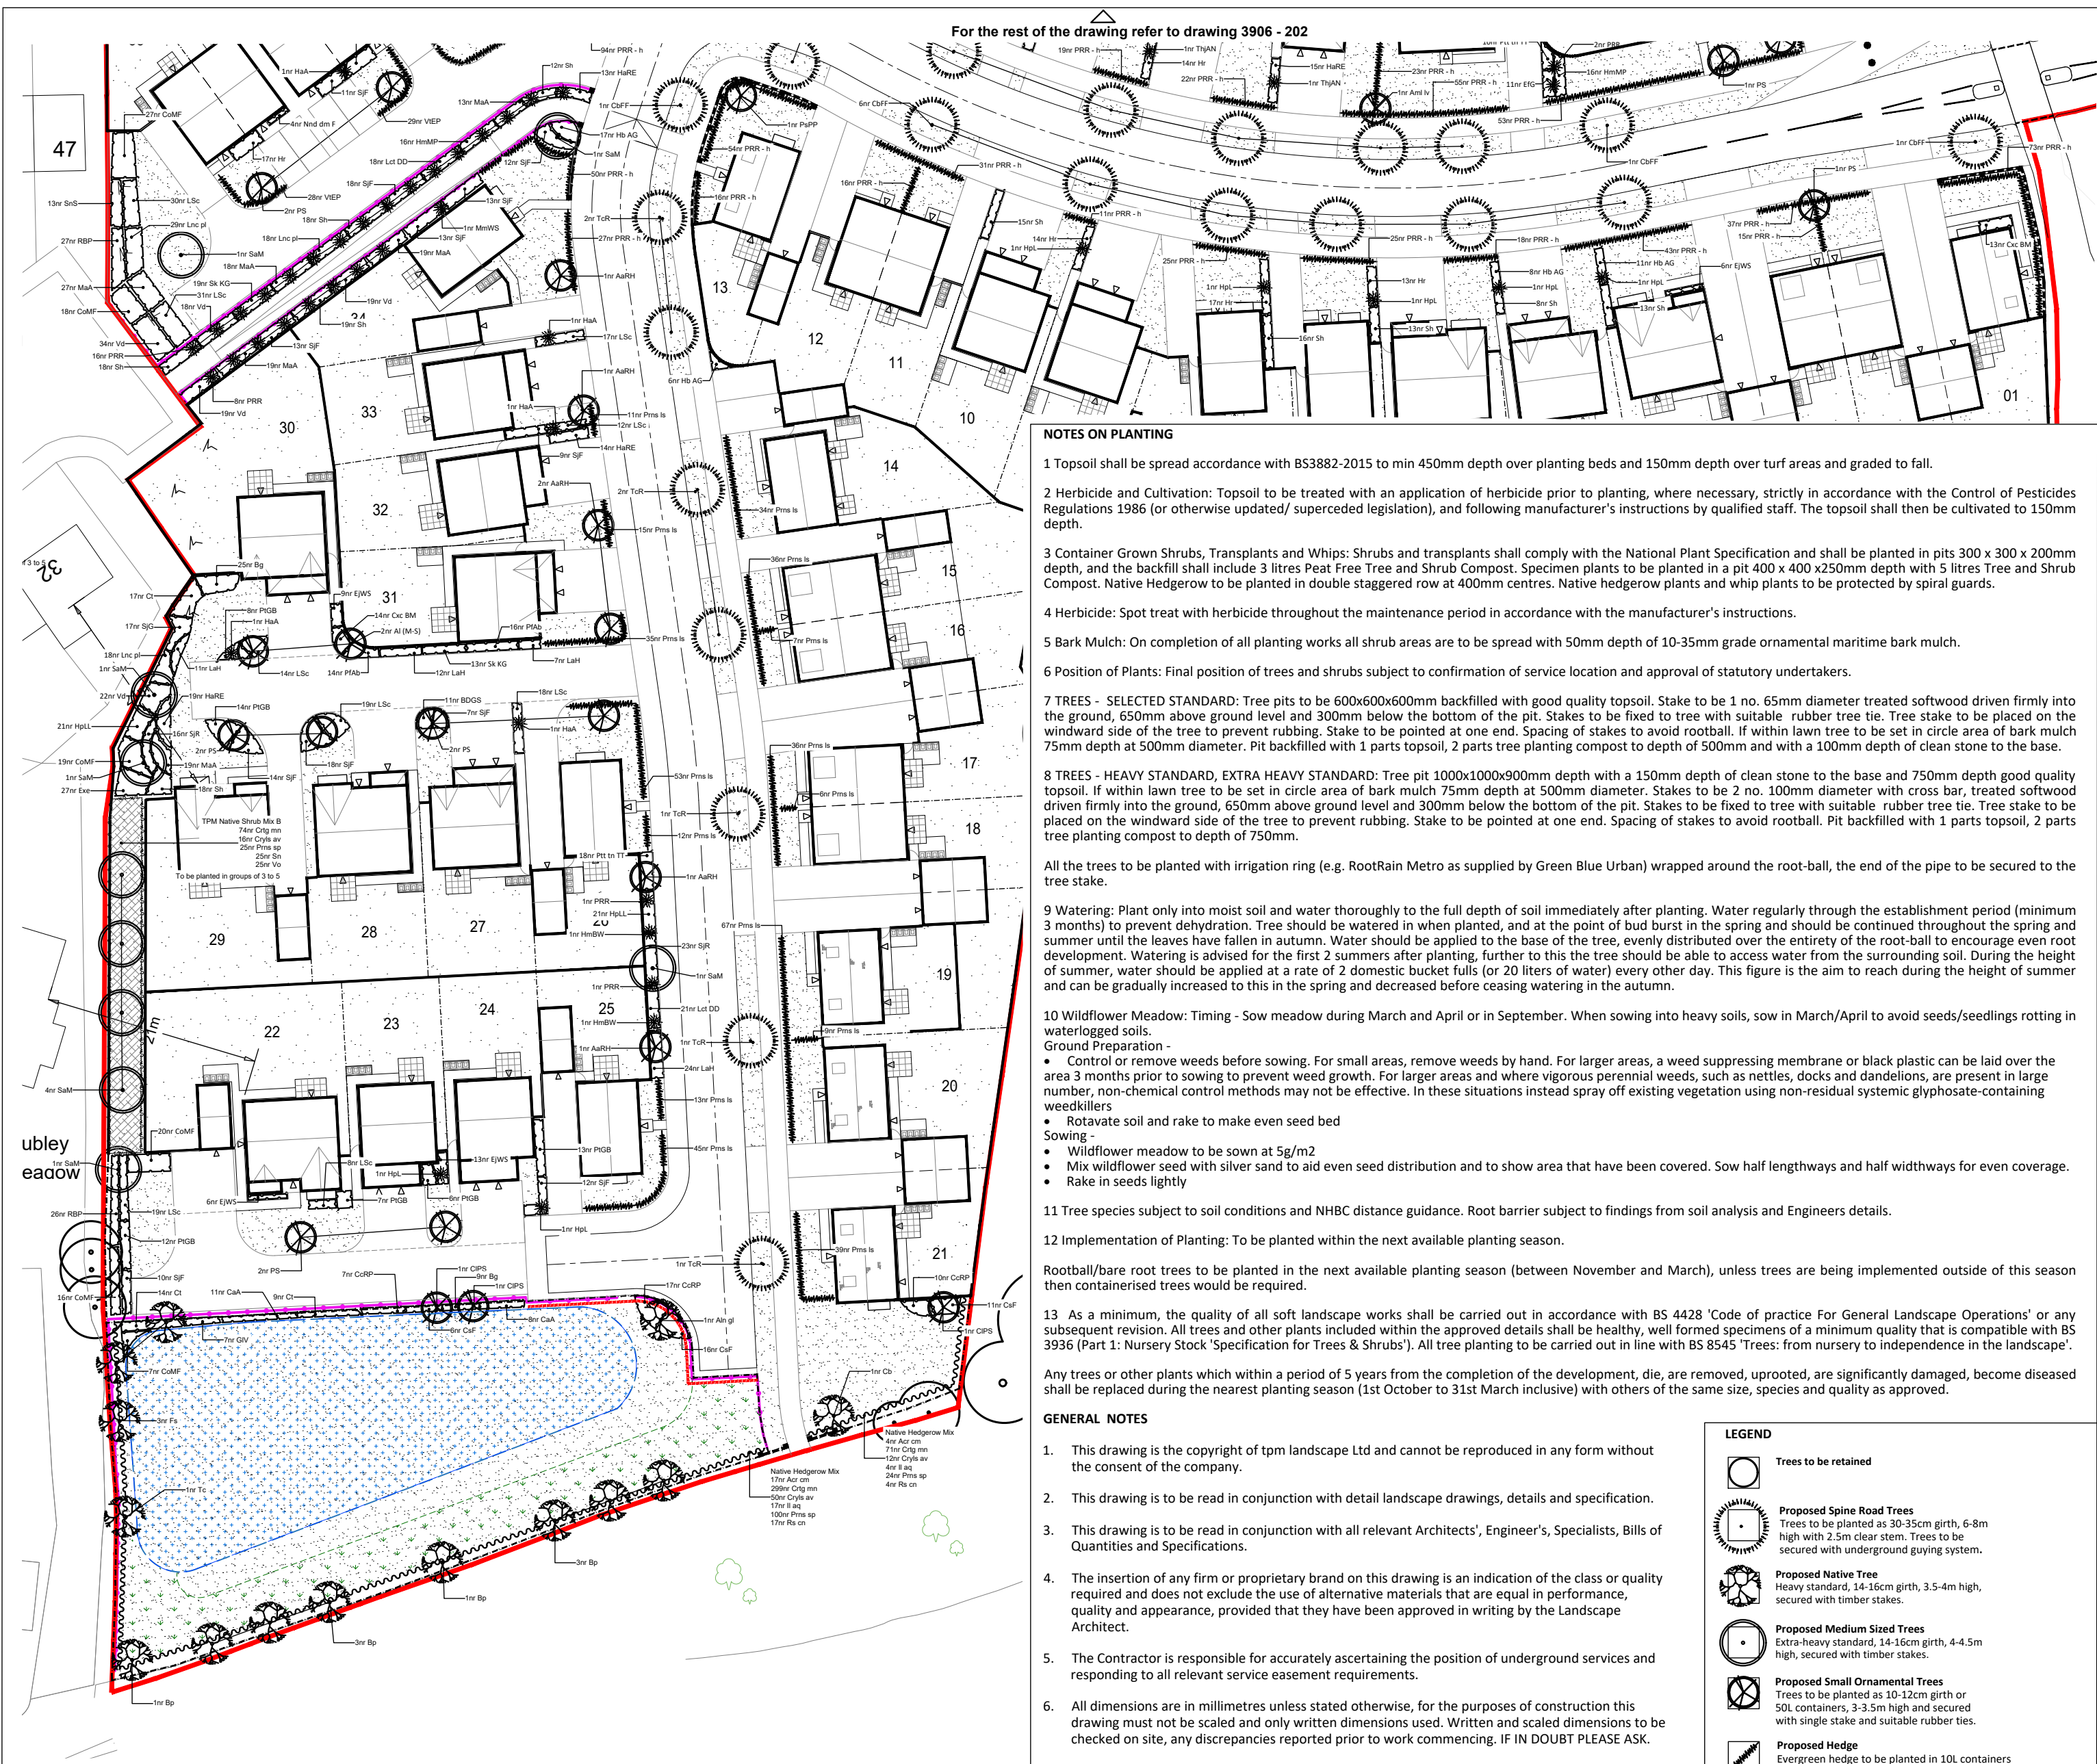

Planting Schedule (Individual)										
Nr	Code	Plant Name	Height/Spread/Grade	Girth	Age	Root	Container	Habit	Form	Density/m2
568	Pms Is	Prunus lusitanica	80-100cm			C	10L	Bushy		3.00
924	PRR - h	Photinia x fraseri 'Red Robin' - hedge	80-100cm	3x		C	10L	Bushy		3.00
57	VIEP	Viburnum tinus 'Eve Pice'	80-100cm			C	10L	Bushy		3.00

Nr	Code	Plant Name	Height/Spread/Grade	Girth	Age	Root	Container	Habit	Form	Density/m2
12	Sv sp	Salvia superba	30-40cm			C	3L			5.00

Nr	Code	Plant Name	Height/Spread/Grade	Girth	Age	Root	Container	Habit	Form	Density/m2
8	AcB JR	Aucuba japonica 'Rozanne'	30-40cm			C	3L			4.00
99	BOGS	Brachyglottis Dunedin Group 'Sunshine'	30-40cm			C	3L	Branched		4.00
34	Bg	Brachyglottis greyi	30-40cm			C	3L	Branched		4.00
19	CAa	Cornus alba 'Aurea'	40-60cm			C	3L			3.00
34	CcRP	Cotinus coccinea 'Royal Purple'	40-60cm			C	3L	Branched		3.00
117	CoMF	Cornus sanguinea 'Mid-Winter Fire'	40-60cm			C	3L			3.00
33	CsF	Cornus sericea 'Flaviramea'	40-60cm			C	3L	Branched		3.00
40	C1	Choisya ternata	40-60cm			C	3L	Bushy		3.00
27	Cx Bm	Caryopteris x clandonensis 'Grand Blue'	30-40cm		2x	C	3L			4.00
48	EG	Euonymus fortunei 'Emerald Gaiety'	40-60cm			C	3L			4.00
56	EJWS	Euonymus japonicus 'White Spire'	30-40cm		1/1	C	3L			4.00
47	Eve	Elaeagnus x ebbingei	30-40cm			C	3L	Branched		4.00
38	FMP	Fuchsia 'Mrs Poppell'	30-40cm			C	3L	Bushy		4.00
7	GV	Griselinia littoralis 'Variegata'	40-60cm			C	3L			3.00
5	HaA	Hydrangea arborescens 'Annabelle'	60-80cm			C	10-15L	Branched		4.00
56	HaRE	Hebe albicans 'Red Edge'	30-40cm			C	3L			4.00
13	HaRE	Hebe albicans 'Red Edge'	40-60cm			C	3L			4.00
88	Hb AG	Hebe 'Autumn Glory'	30-40cm			C	3L			4.00
4	HmBW	Hydrangea macrophylla 'Blue Wave'	40-60cm			C	3L			4.00
32	HmWP	Hydrangea macrophylla 'Maries Perfecta'	40-60cm			C	3L	Branched		4.00
7	Hpl	Hydrangea paniculata 'Limelight'	60-80cm			C	10-15L			4.00
42	HPL	Hydrangea paniculata 'Little Lime'	30-40cm			C	3L	Branched		4.00
158	Hr	Hebe rakaiensis	30-40cm			C	3L			4.00
61	LaH	Lavandula angustifolia 'Hidcote'	30-40cm			C	3L			4.00
39	Lct DD	Leucothoe fontanesiana 'Dark Diamond'	30-40cm		2x	C	3L			4.00
65	Lnc pl	Lonicera pileata	30-40cm(D)			C	3L	Bushy		4.00
192	LSc	Leucothoe Scarioletta	30-40cm			C	3L			4.00
115	MAa	Mahonia aquifolium 'Apollo'	40-50cm			C	3L	Several shoots		4.00
2	MmWS	Mahonia media 'Winter Sun'	80-100cm			C	15L	Bushy		4.00
31	Nnd dm F	Nandina domestica 'Firepower'	30-40cm			C	3L			4.00
3	PBE	Philadelphus 'Belle Etoile'	40-60cm			C	10-15L	Branched		4.00
30	PIAb	Potentilla fruticosa 'Abbotswood'	30-40cm(D)			C	3L	Bushy		4.00
3	PRR	Photinia x fraseri 'Red Robin'	80-100cm		3x	C	10-15L			4.00
60	PIGB	Pittosporum tenuifolium 'Gold Ball'	40-60cm			C	3L			3.00
28	Pt In Tr	Pittosporum tenuifolium 'Tom Thumb'	30-40cm		1/1	C	3L			4.00
70	RBP	Rhododendron 'Blue Peter'	25-30cm			C	3L	Branched		4.00
18	RaMJ	Rosmarinus officinalis 'Miss Jessop's Upright'	30-40cm			C	3L	Bushy		4.00
160	Sh	Sarcococca humilis	25-30cm			C	3L			4.00
138	SF	Skimmia japonica 'Fragrans'	40-60cm			C	3L	Bushy		3.00
18	SF	Spiraea japonica 'Firelight'	30-40cm			C	3L	Bushy		4.00
34	SF	Spiraea japonica 'Goldflame'	30-40cm			C	3L	Bushy		4.00
53	SN	Skimmia japonica 'Nymans'	40-60cm			C	3L	Bushy		3.00
64	SR	Skimmia japonica 'Rubella'	30-40cm			C	3L	Bushy		4.00
32	Sk KG	Skimmia confusa 'Kew Green'	30-40cm			C	3L	Bushy		4.00
29	SnS	Spiraea nipponica 'Snowmound'	40-60cm			C	3L	Branched		3.00
14	Sk HC	Sarcococca hookeriana digyna	30-40cm		1/1	C	3L			4.00
3	THAN	Thuja orientalis 'Aurea Nana'	40-60cm		1/2	C	10-15L		Transplant	4.00
141	Vd	Viburnum davidii	30-40cm			C	3L	Bushy		4.00

Nr	Code	Plant Name	Height/Spread/Grade	Girth	Age	Root	Container	Habit	Form	Density/m2
11	AaRH	Amelanchier canadensis 'Robin Hill'	300-350cm	10-12cm	2x	RB			Selected Standard	
3	AC	Amelanchier canadensis	300-350cm	10-12cm	2x	RB			Selected Standard	
2	AcPBR	Acer pseudoplatanus 'Brilliantissimum'	300-350cm	10-12cm	2x	RB			Selected Standard	
3	AcR cm	Acer campestre	350-400cm	14-16cm	3x	RB			Standard (extra-heavy)	
2	Al (M-S)	Amelanchier lamarkii (multi-stem)	300-350cm	10-12cm	3x	RB			Multi-stem	
1	Alh gl	Alnus glutinosa	350-400cm	14-16cm	3x	RB			Standard (Heavy)	
1	AmL Iv	Amelanchier laevis	300-350cm	10-12cm	2x	B			Selected Standard	
13	Bp	Betula pendula	350-400cm	14-16cm	3x	RB			Selected heavy	
1	Cb	Carpinus betulus	350-400cm	14-16cm	3x	RB			Standard (Heavy)	
17	CbFF	Carpinus betulus 'Frans Fontaine'	600-800cm	30-35cm	3x	RB			Standard (extra-heavy)	
3	CIPS	Crataegus laevigata 'Paul's Scarlet'	300-350cm	10-12cm	2x	RB			Standard (Selected)	
16	Fs	Fagus sylvatica	350-400cm	14-16cm	RB				Standard (Heavy)	
21	PS	Prunus 'Spire'	300-350cm	10-12cm	RB				Selected Standard	
3	PuPP	Prunus serotina 'Pink Perfection'	300-350cm	10-12cm	RB				Standard (Light)	
3	Qpa	Quercus robur	350-400cm	14-16cm	RB				Extra heavy	
1	Qrtb	Quercus robur	350-400cm	14-16cm	3x	RB			Standard (Heavy)	
2	Sal	Sorbus aria 'Lutescens'	400-450cm	14-16cm	3x	RB			Standard (Extra heavy)	
10	SoM	Sorbus aria 'Magnifica'	350-400cm	14-16cm	3x	RB			Standard (Heavy)	
1	Tc	Tilia cordata	350-400cm	14-16cm	RB				Standard (Extra heavy)	
7	TcR	Tilia cordata 'Rancho'	600-800cm	30-35cm	3x	RB			Semi-mature	

Planting Schedule (Mix)											
Native Hedgerow Mix											
Nr	Code	Plant Name	Mix%	Height/Spread/Grade	Girth	Age	Root	Container	Habit	Form	Density/m2
72	Ac cr	Acer campestre	3.33 %	80-100cm		1/1	B			Transplant	Planted in a double staggered row at 400mm spacing/ 5 per 1m
1287	CrTg mn	Crataegus monogyna	60.00 %	80-100cm		1/0	B				
215	Cryl av	Corylus avellana	10.00 %	80-100cm			B		Branched		
72	Il aq	Ilex aquifolium	3.33 %	80-100cm			C	4L	Leader/Laterals		
429	Pms sp	Prunus spinosa	20.00 %	80-100cm		1/1	B		Branched		
72	Rs cn	Rosa canina	3.33 %	80-100cm			B				
TPM Marginal Mix A											
Nr	Code	Plant Name	Mix%	Height/Spread/Grade	Girth	Age	Root	Container	Habit	Form	Density/m2
46	Gv	Galium verum	20.00 %	8-10cm			C	0.5L			6.00
46	Ir ps	Iris pseudacorus	20.00 %	8-10cm			C	0.5L			6.00
44	Lych fls-c	Lychnis flos-cuculi	20.00 %	8-10cm			C	0.5L			6.00
46	Lyt sl	Lythrum salicaria	20.00 %	8-10cm			C	0.5L			6.00
46	Stch pl	Stachys palustris	20.00 %	8-10cm			C	0.5L			6.00
TPM Marginal Mix B											
Nr	Code	Plant Name	Mix%	Height/Spread/Grade	Girth	Age	Root	Container	Habit	Form	Density/m2
44	Fu	Filipendula ulmaria	20.00 %	8-10cm			C	0.5L			6.00
44	Lc	Lotus corniculatus	20.00 %	8-10cm			C	0.5L			6.00
44	Lych fls-c	Lychnis flos-cuculi	20.00 %	8-10cm			C	0.5L			6.00
44	Stch pl	Stachys palustris	20.00 %	8-10cm			C	0.5L			6.00
44	Vc	Vicia cracca	20.00 %	8-10cm			C	0.5L			6.00
TPM Native Shrub Mix B											
Nr	Code	Plant Name	Mix%	Height/Spread/Grade	Girth	Age	Root	Container	Habit	Form	Density/m2
74	CrTg mn	Crataegus monogyna	45.00 %	60-80cm		1/1	BR			Transplant (seed-raised)	2.00
16	Cryl av	Corylus avellana	10.00 %	60-80cm			BR				2.00
25	Pms sp	Prunus spinosa	15.00 %	60-80cm		1u1	BR		Branched		2.00
25	Sn	Sambucus nigra	15.00 %	60-80cm			BR		Branched		2.00
25	Vo	Viburnum opulus	15.00 %	60-80cm			BR		Branched		2.00

LEGEND	
	Trees to be retained
	Proposed Spine Road Trees Trees to be planted as 30-35cm girth, 6-8m high with 2.5m clear stem. Trees to be secured with underground guying system.
	Proposed Native Tree Heavy standard, 14-16cm girth, 3.5-4m high, secured with timber stakes.
	Proposed Medium Sized Trees Extra-heavy standard, 14-16cm girth, 4-4.5m high, secured with timber stakes.
	Proposed Small Ornamental Trees Trees to be planted as 10-12cm girth or 50L containers, 3-3.5m high and secured with single stake and suitable rubber ties.
	Proposed Hedge Evergreen hedge to be planted in 10L containers at a rate of 3-4 per lin. metre.
	Proposed Native Hedge Hedge to be planted at 80-100cm BR stock in double staggered row at 400mm spacing/ 5 per 1m.
	Proposed Native Plant Mix Proposed native shrub mix to have minimum 5 species. To be whip planting, 60-80cm height, planted at 2 plants per sq.m.
	Proposed Ornamental Planting Mixed shrub and herbaceous planting 3-5tr pots with 10tr specimens. Planting beds to receive 75mm depth ornamental bark mulch.
	Proposed Marginal Planting Mix of native marginal plants, planted at 6 per m2. To be planted in groups of 3-5.
	Proposed Amenity Grass Front gardens to be turfed. Back gardens to client specification.
	Proposed Wildflower Meadow Mix To be EM1 Flowering Meadow, by Emorsgate or similar approved. Sowing rate 5g/m2.
	Proposed Wildflower for Wetland EG8 meadow grass mix for wet soils to be sown in conjunction with EMBF wildflowers for wetlands. From Emorsgate or similar approved. Sowing rate 5g/m2 and 1.5g/m2 respectively.

REVISION NOTES			
Rev	By	Description	Date
C	JW	Updated in line with new layout	14.12.22
B	AJ	Red line boundary updated	28.11.22
A	JW	Updated in line with new layout	01.09.22

Client	Russell Homes
Project	Land west of New Street, Littleborough
Description	Planting Plan (1 of