


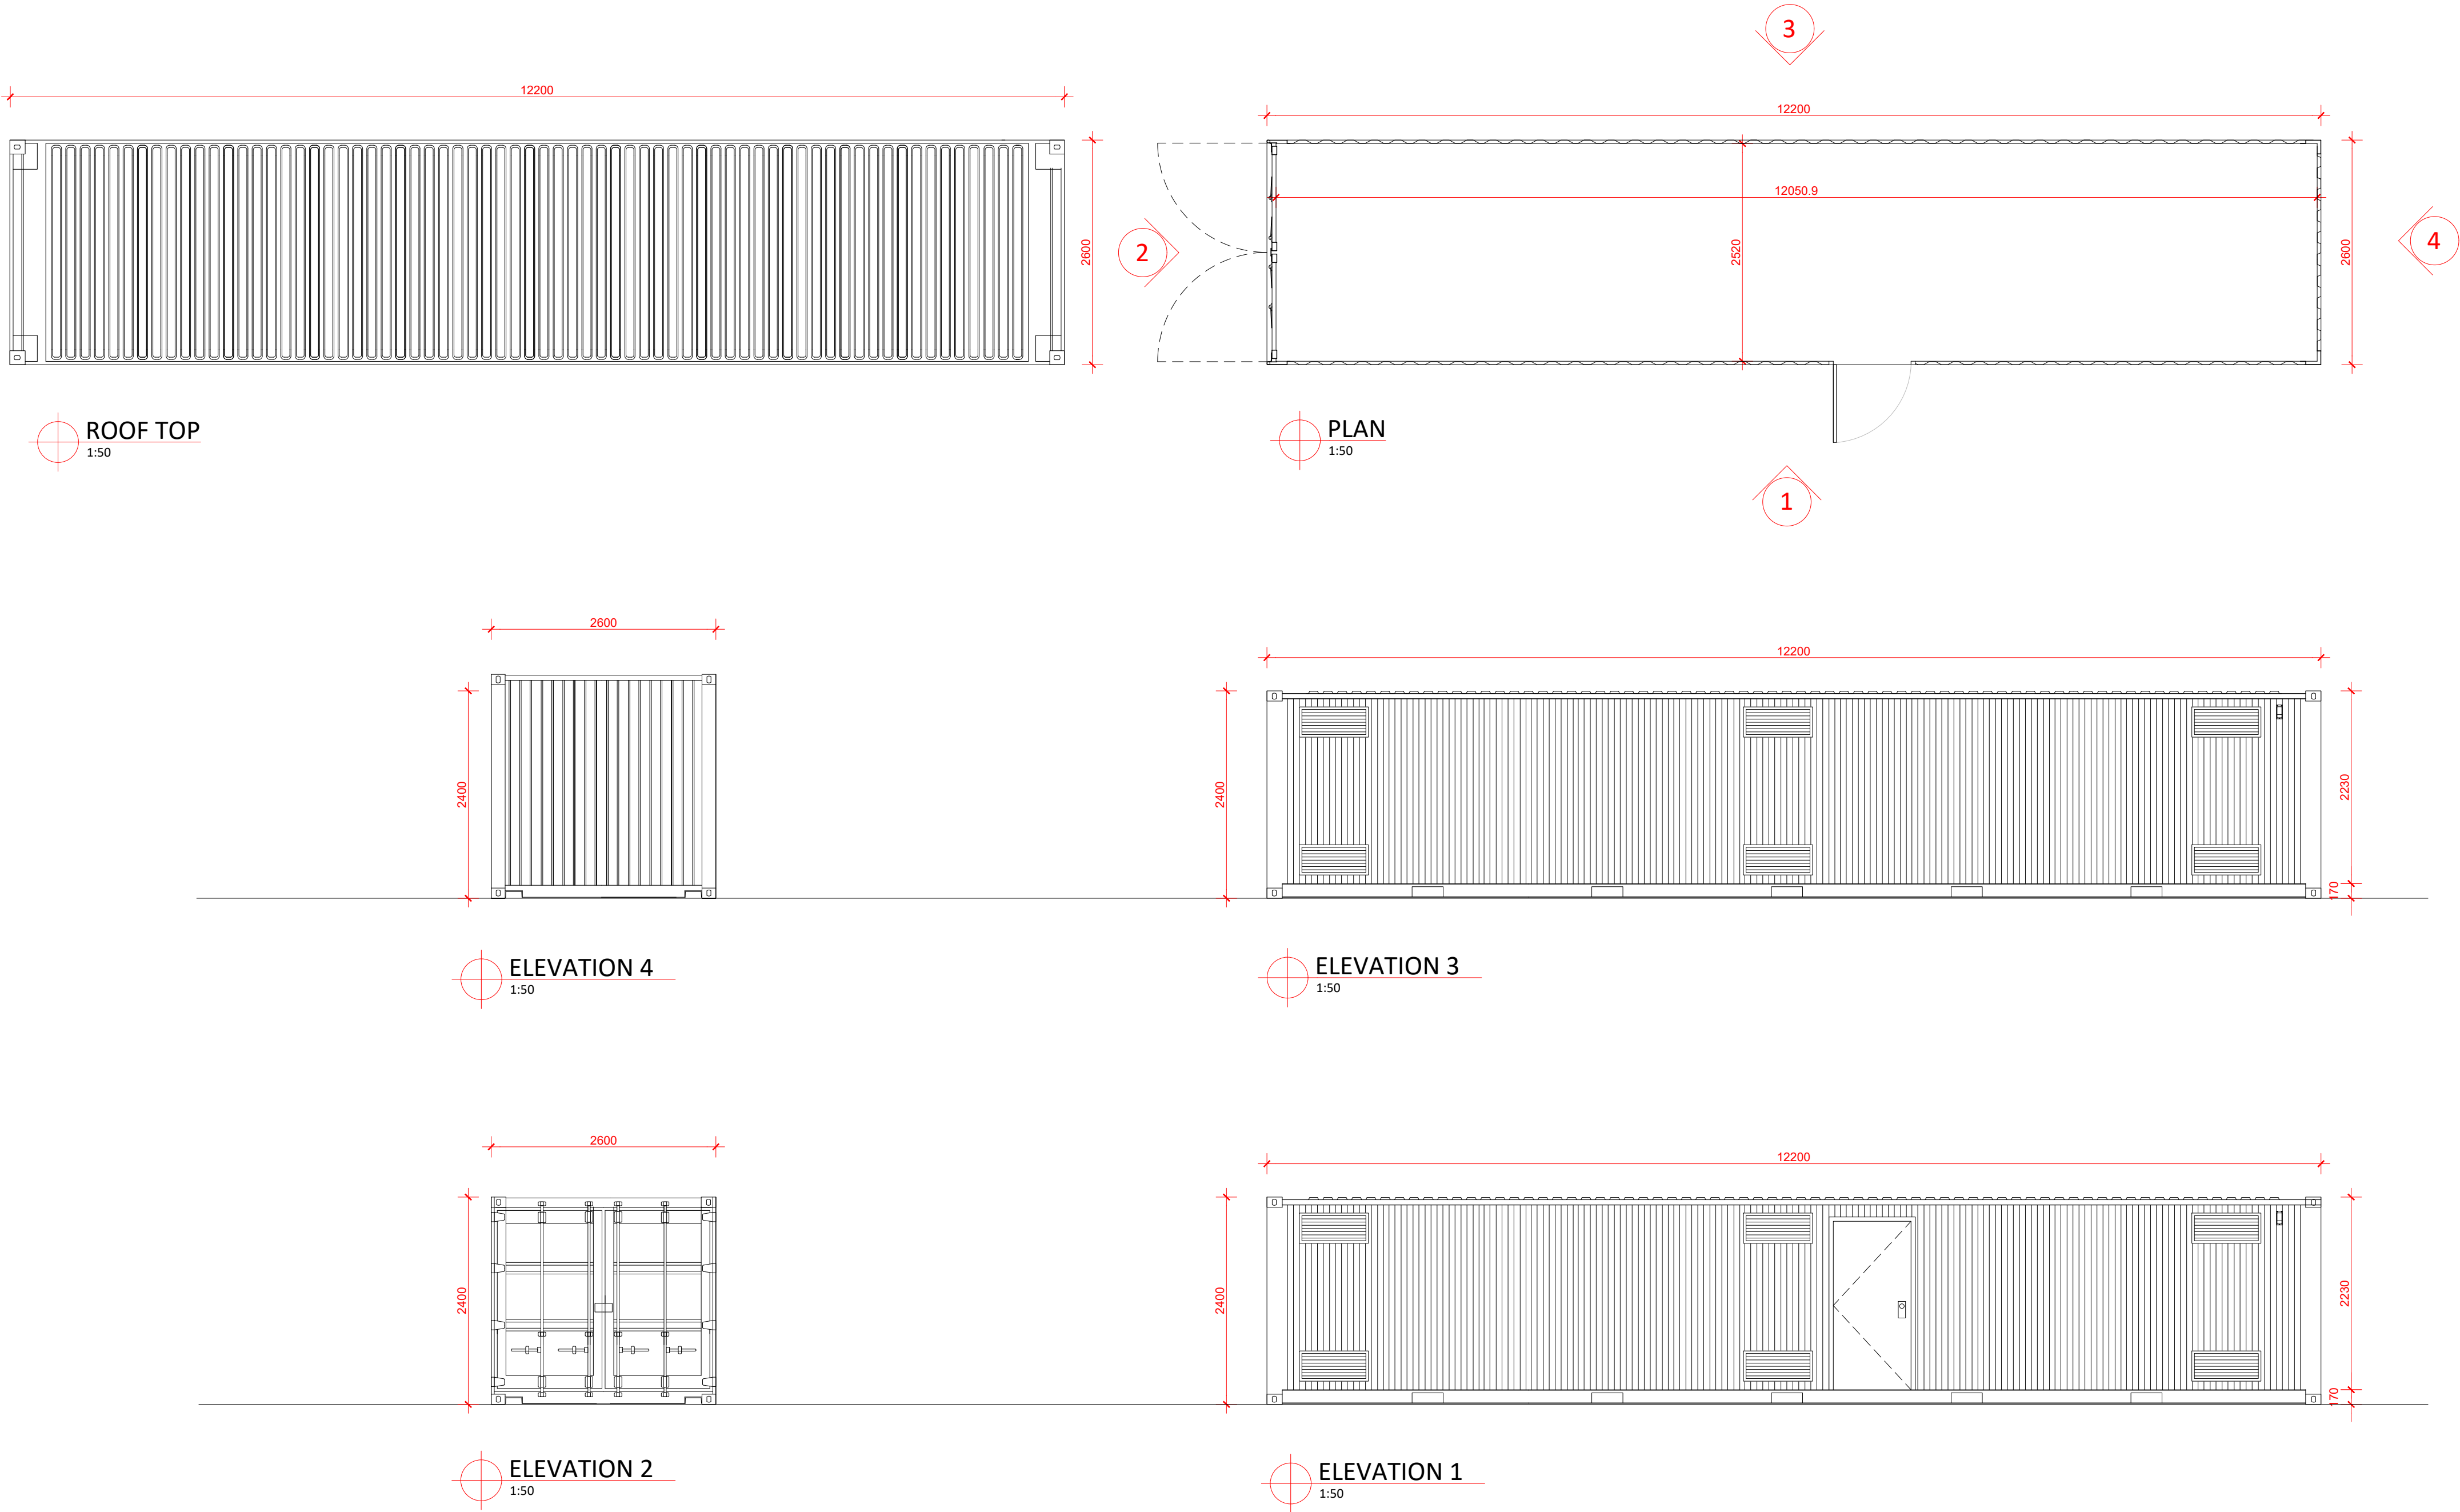
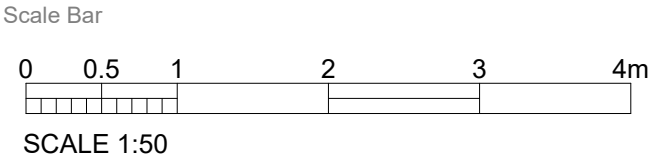


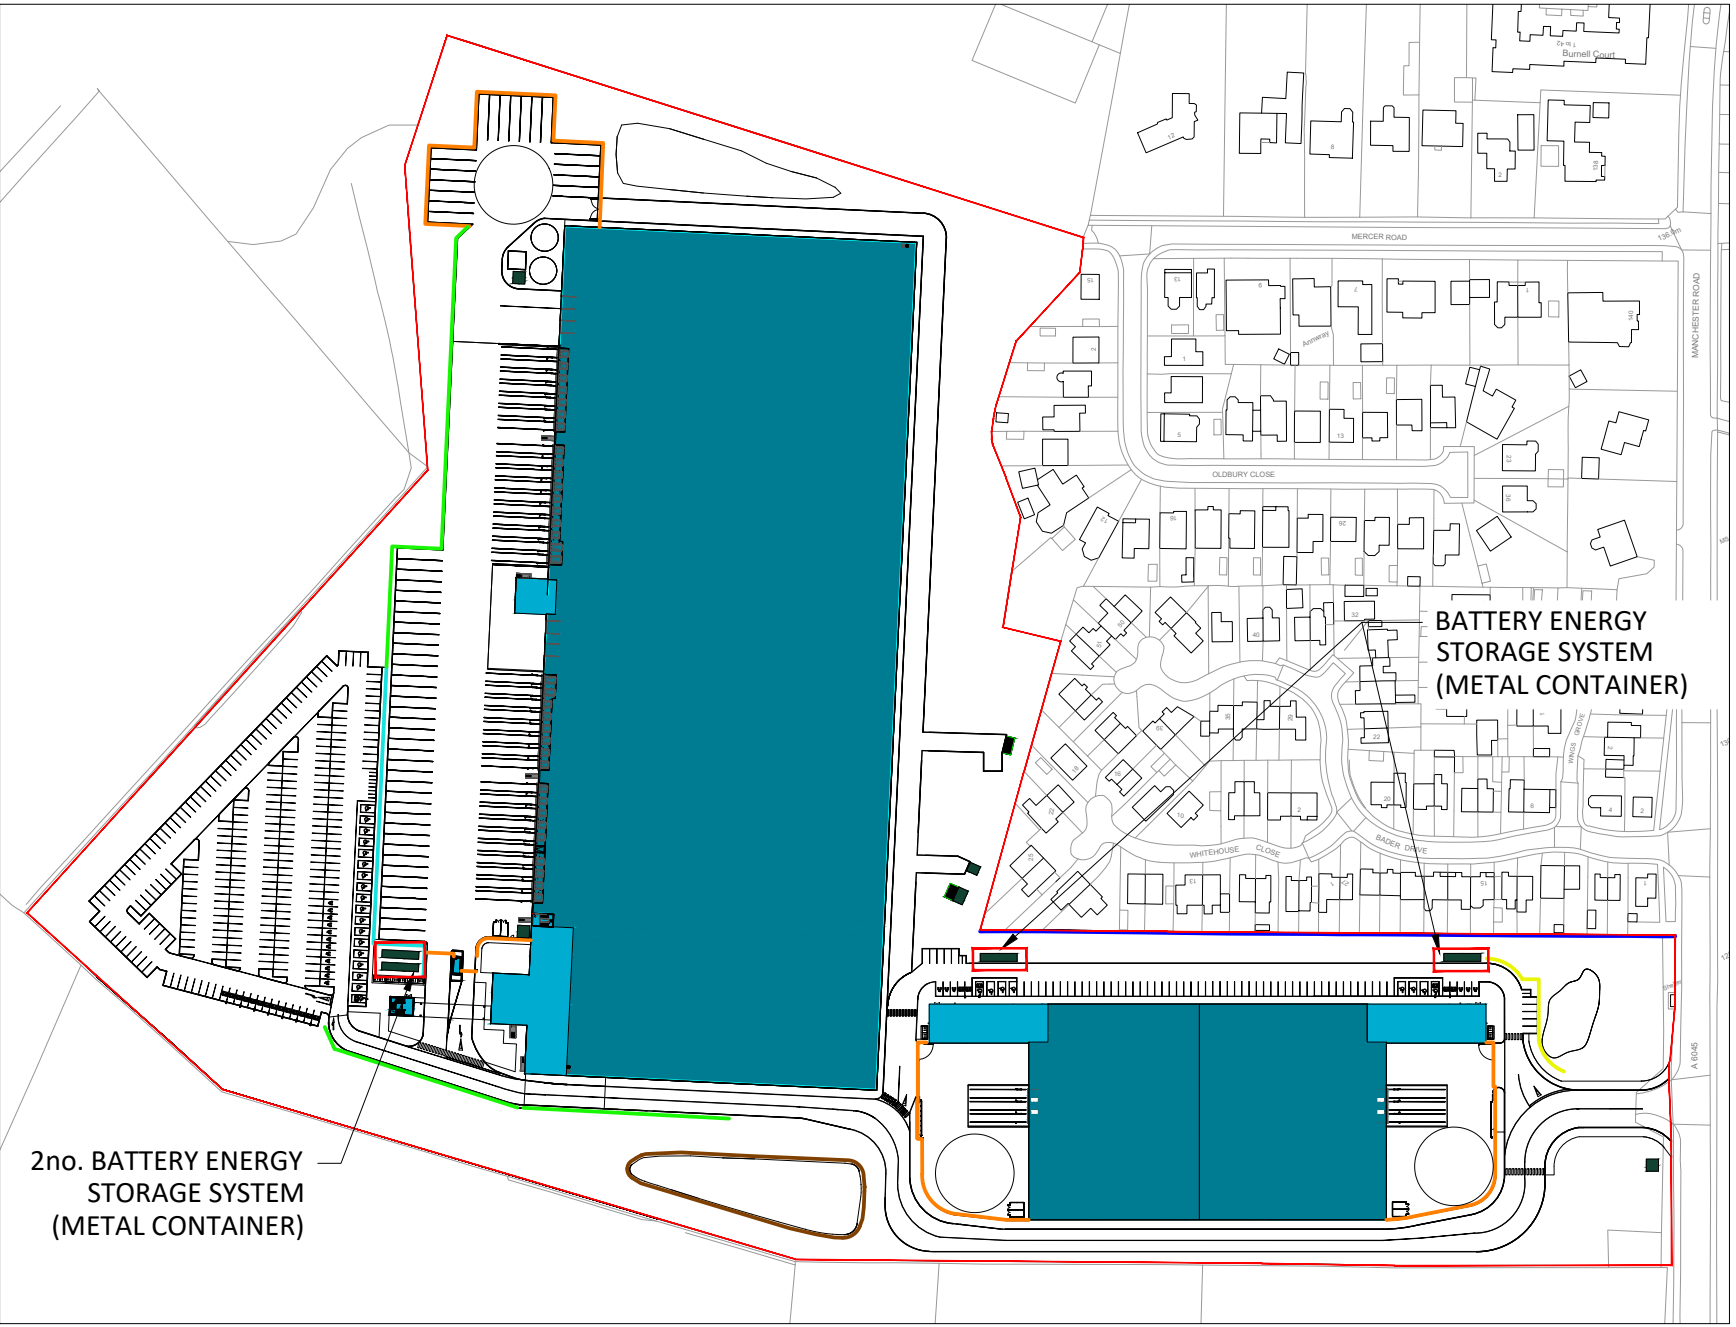

BATTERY ENERGY STORAGE SYSTEM
Metal Container 12.2mx2.6mx2.4m (LxWxH)
Colour: Moss Green RAL 6005

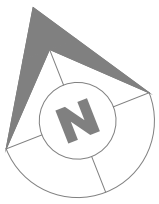

LOCATION PLAN
1:2500

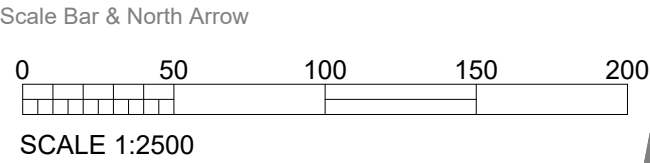

Scale this drawing for planning purposes only.
Ashton Smith to be notified of discrepancies in figured dimensions.
Contractors must check all dimensions from site.
This drawing is copyright and is for use on this site only.
This drawing is to be used solely for information as entitled.
For other information refer to the latest revision of any cross referenced drawing.



LOCATION PLAN:

NOTES:

P2	14.03.23	Site layout updated
P1	10.01.23	Initial drawing issue

REV	DATE	DESCRIPTION

J.A.	RR
DRAWN BY	CHECK BY

PROJECT TITLE MANCHESTER ROAD, HEYWOOD					
DRAWING TITLE PROPOSED BATTERY ENERGY STORAGE CONTAINERS					
RIBA STAGE	STATUS		DRAWN BY	CHECKED BY	
	PLANNING		JA	RR	
SHEET	SCALE	DATE	SUITABILITY	REVISION	
A1	1 : 50	10/01/2023	S3	P2	
DRAWING NO. 21157-ASA-00-EX.00-D-A-0034_(S3-P2)					

CLIENT Trammell Crow Company	
Ashton Smith Beyond Design	
Ashton Smith, Belvedere House, 2 Victoria Avenue, Harrogate, North Yorkshire, HG1 3EL Tel: 01423 522882 Fax: 01423 565104 www.ashtonsmith.co.uk	

JOB NO.
21157