



PLEASE NOTE DIMENSIONS ARE APPROXIMATE AND CANNOT
BE CONFIRMED UNTIL A MEASURED SITE SURVEY TAKES
PLACE

DIMENSIONS TO BE CONFIRMED ON SITE PRIOR TO ANY
MANUFACTURE

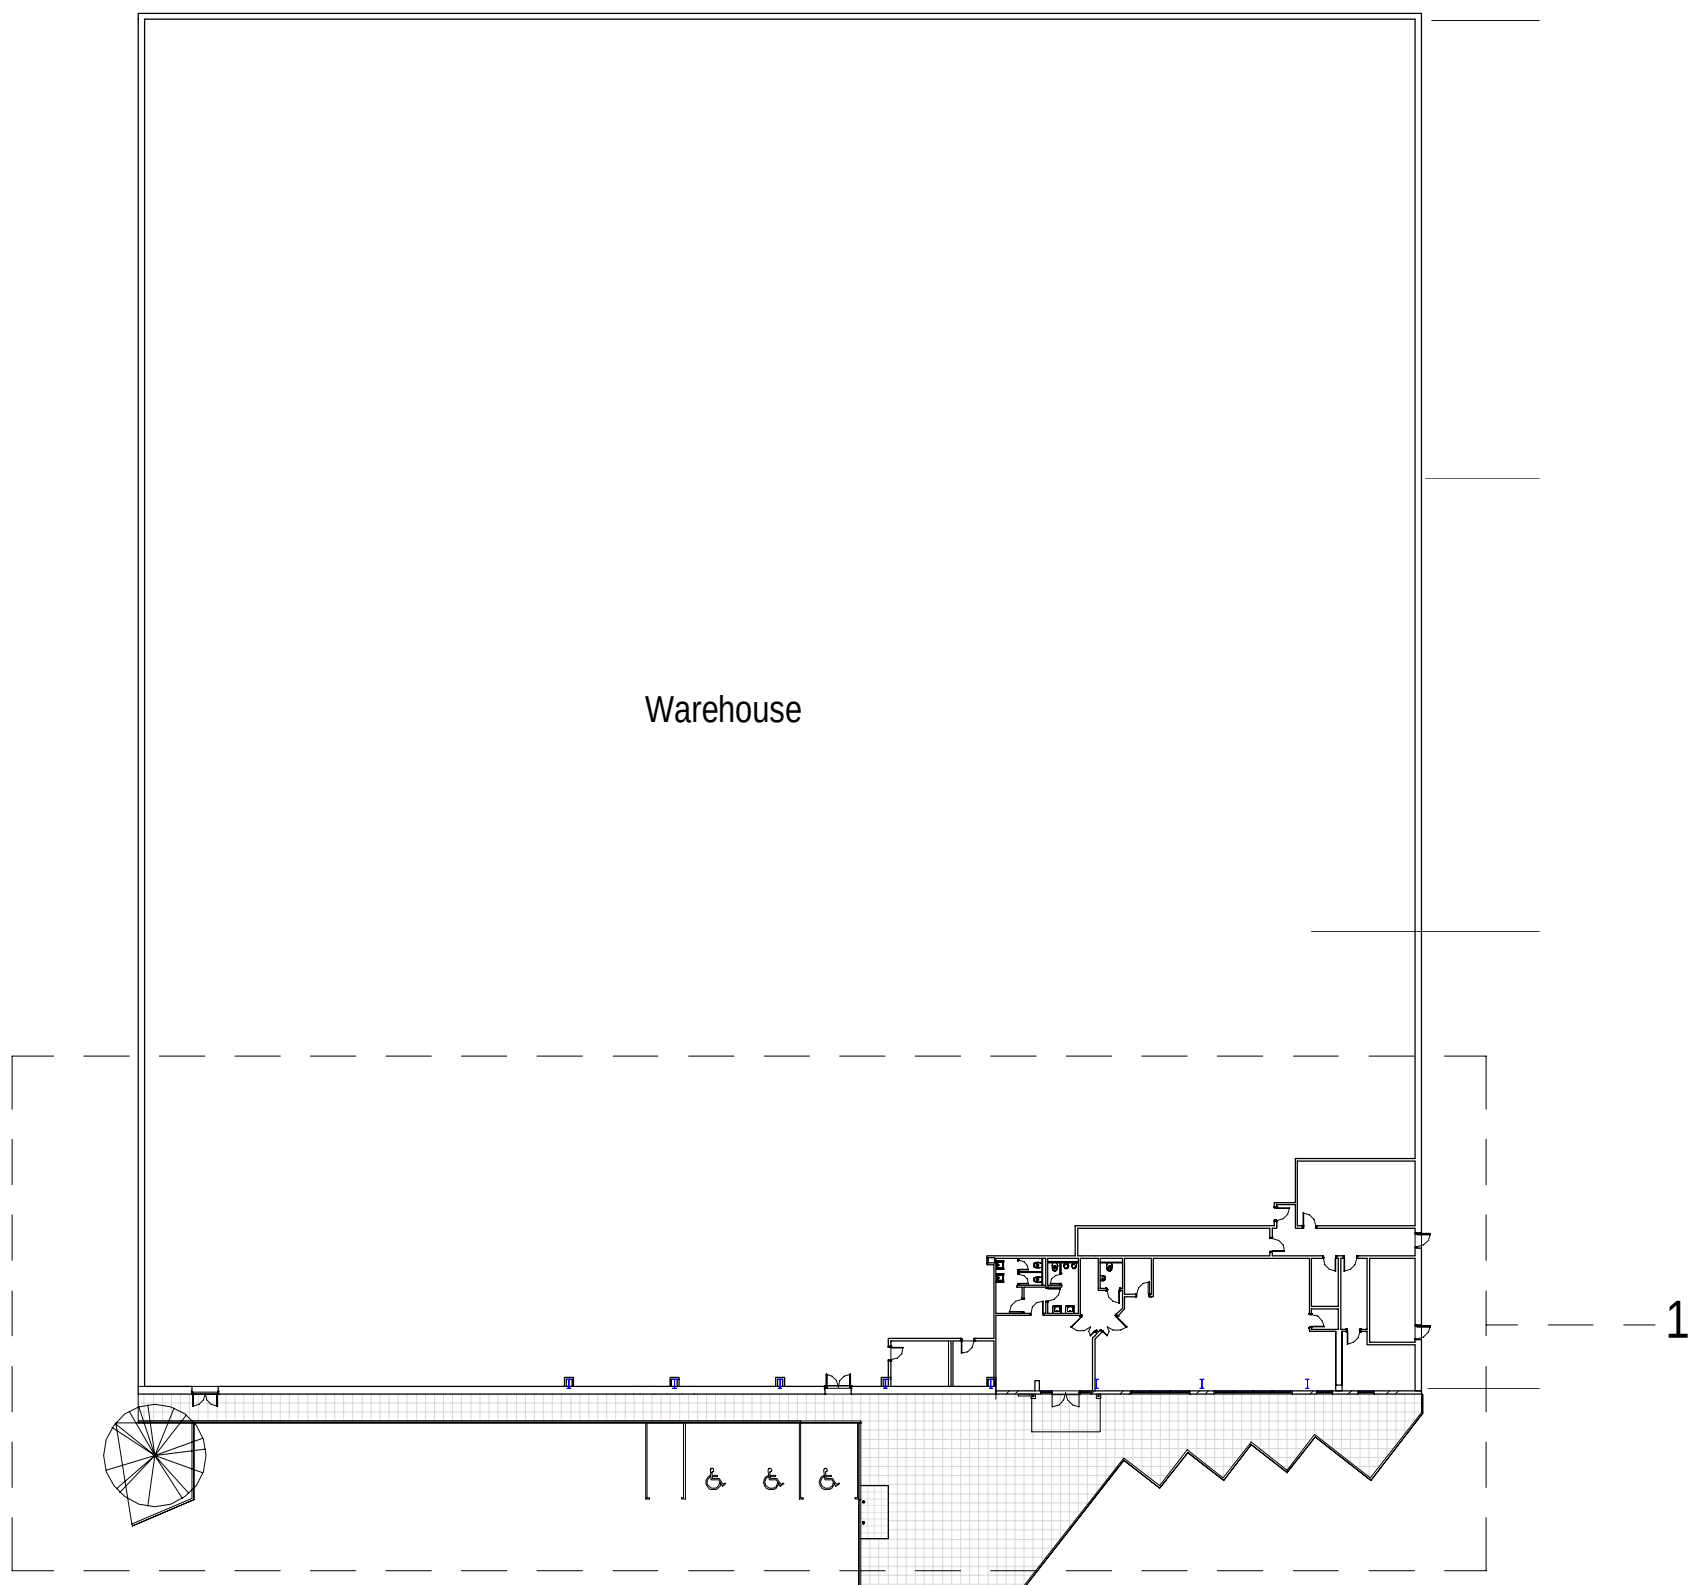

Level 0 (Ground Floor) Warehouse Existing Plan
1: 500 @ A1

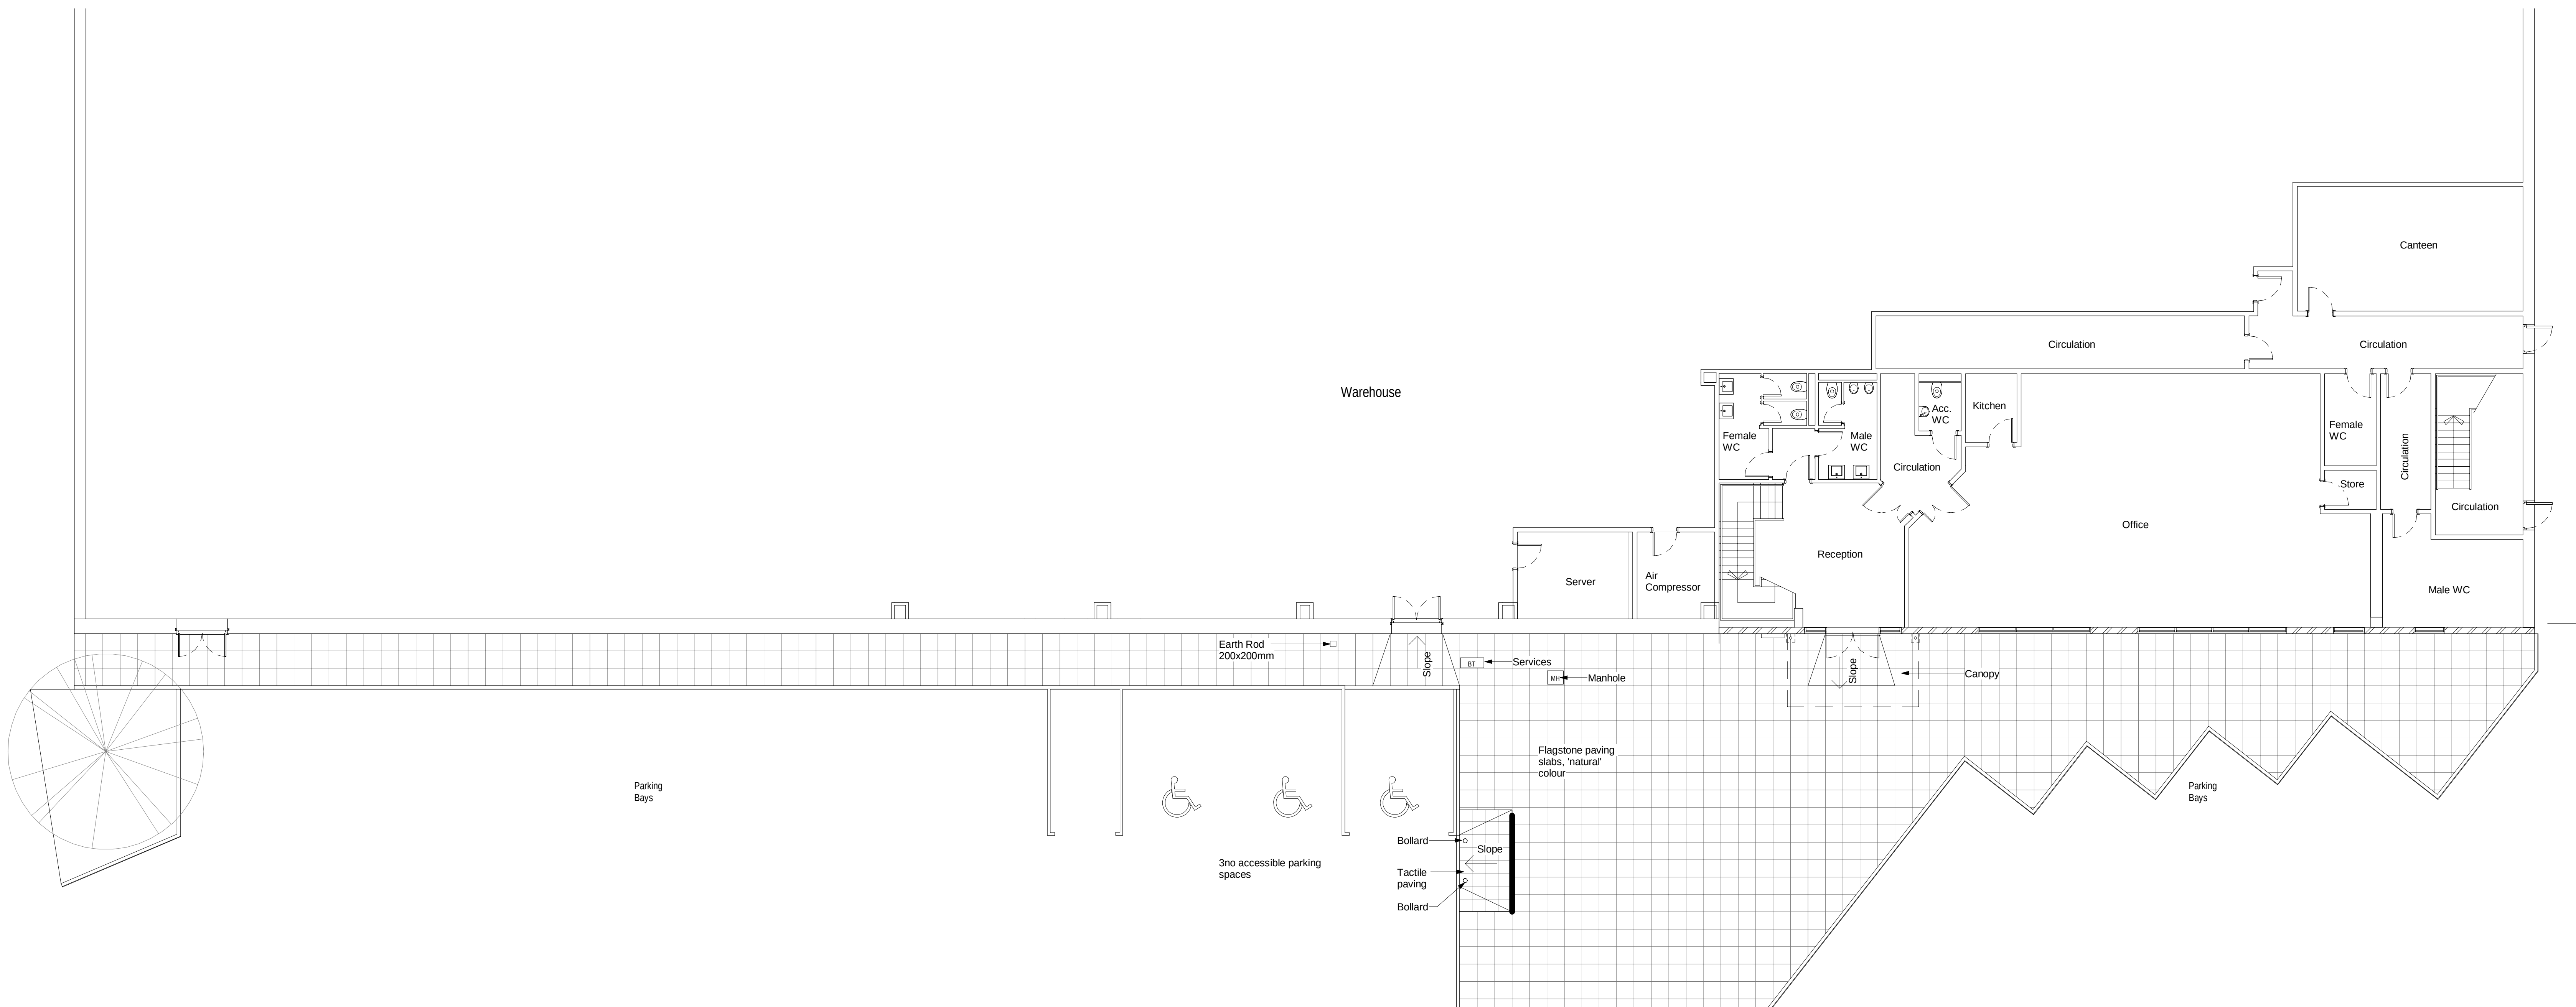

1 Level 0 (Ground Floor) Existing Plan
1: 100 @ A1

P1	Issued for planning	13-05-22	ZM	TF
PLANNING				
Revision	Description	Date	Drawn	Checked
Halliday Meecham Architects Limited				
111 Piccadilly Manchester M1 2HY +44 (0)161 661 5566				
4 Devonshire Street London W1W 5DT +44 (0)203 440 5175				
hma@hallidaymeecham.com www.hallidaymeecham.com				
Client: Macfarlane Packaging				
Project: Macfarlane Packaging Heywood				
Phase/ Location: Heywood, OL10 2TS				
Drawing: L0 Existing				
Scale @ A0	Scale @ A3	Date	Drawn	Checked
1:100	NIS	09-05-22	ZM	TF
Job No. 5507				Drawing No. 0101
Drawing Ref. 5507-HMA-MP-L0-DR-A-0101				Revision P1

