
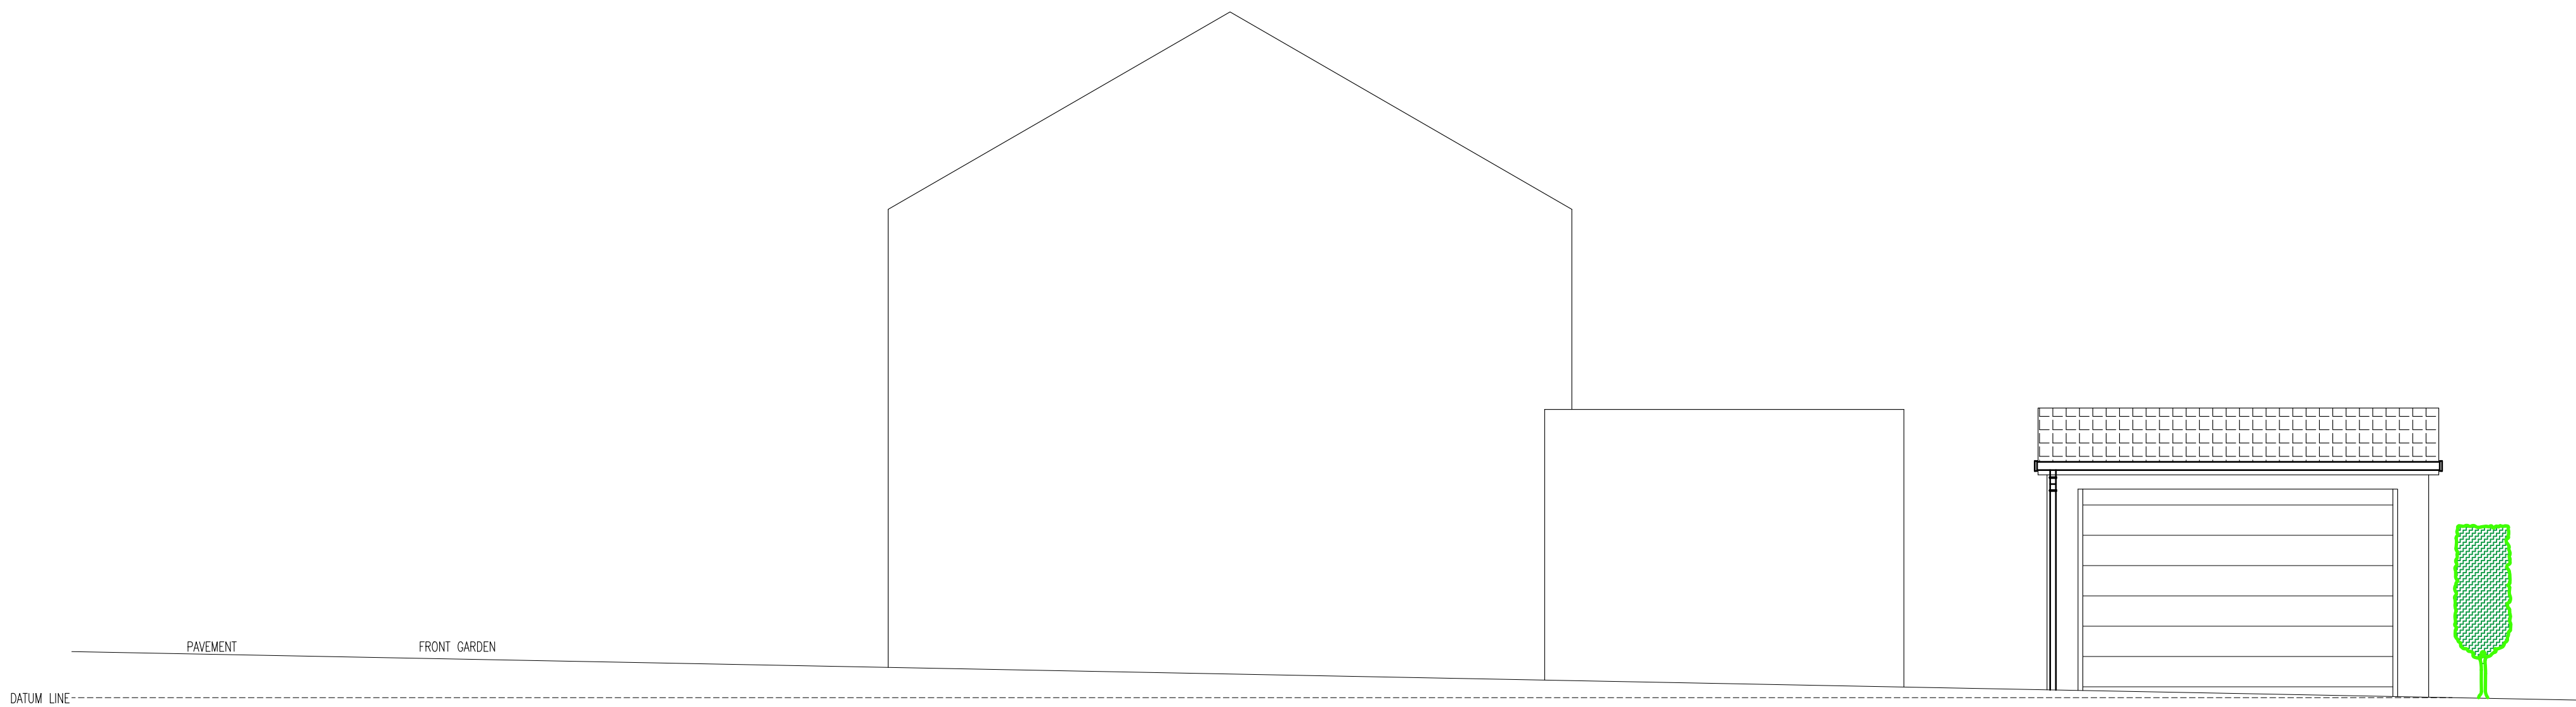


SECTION C-C

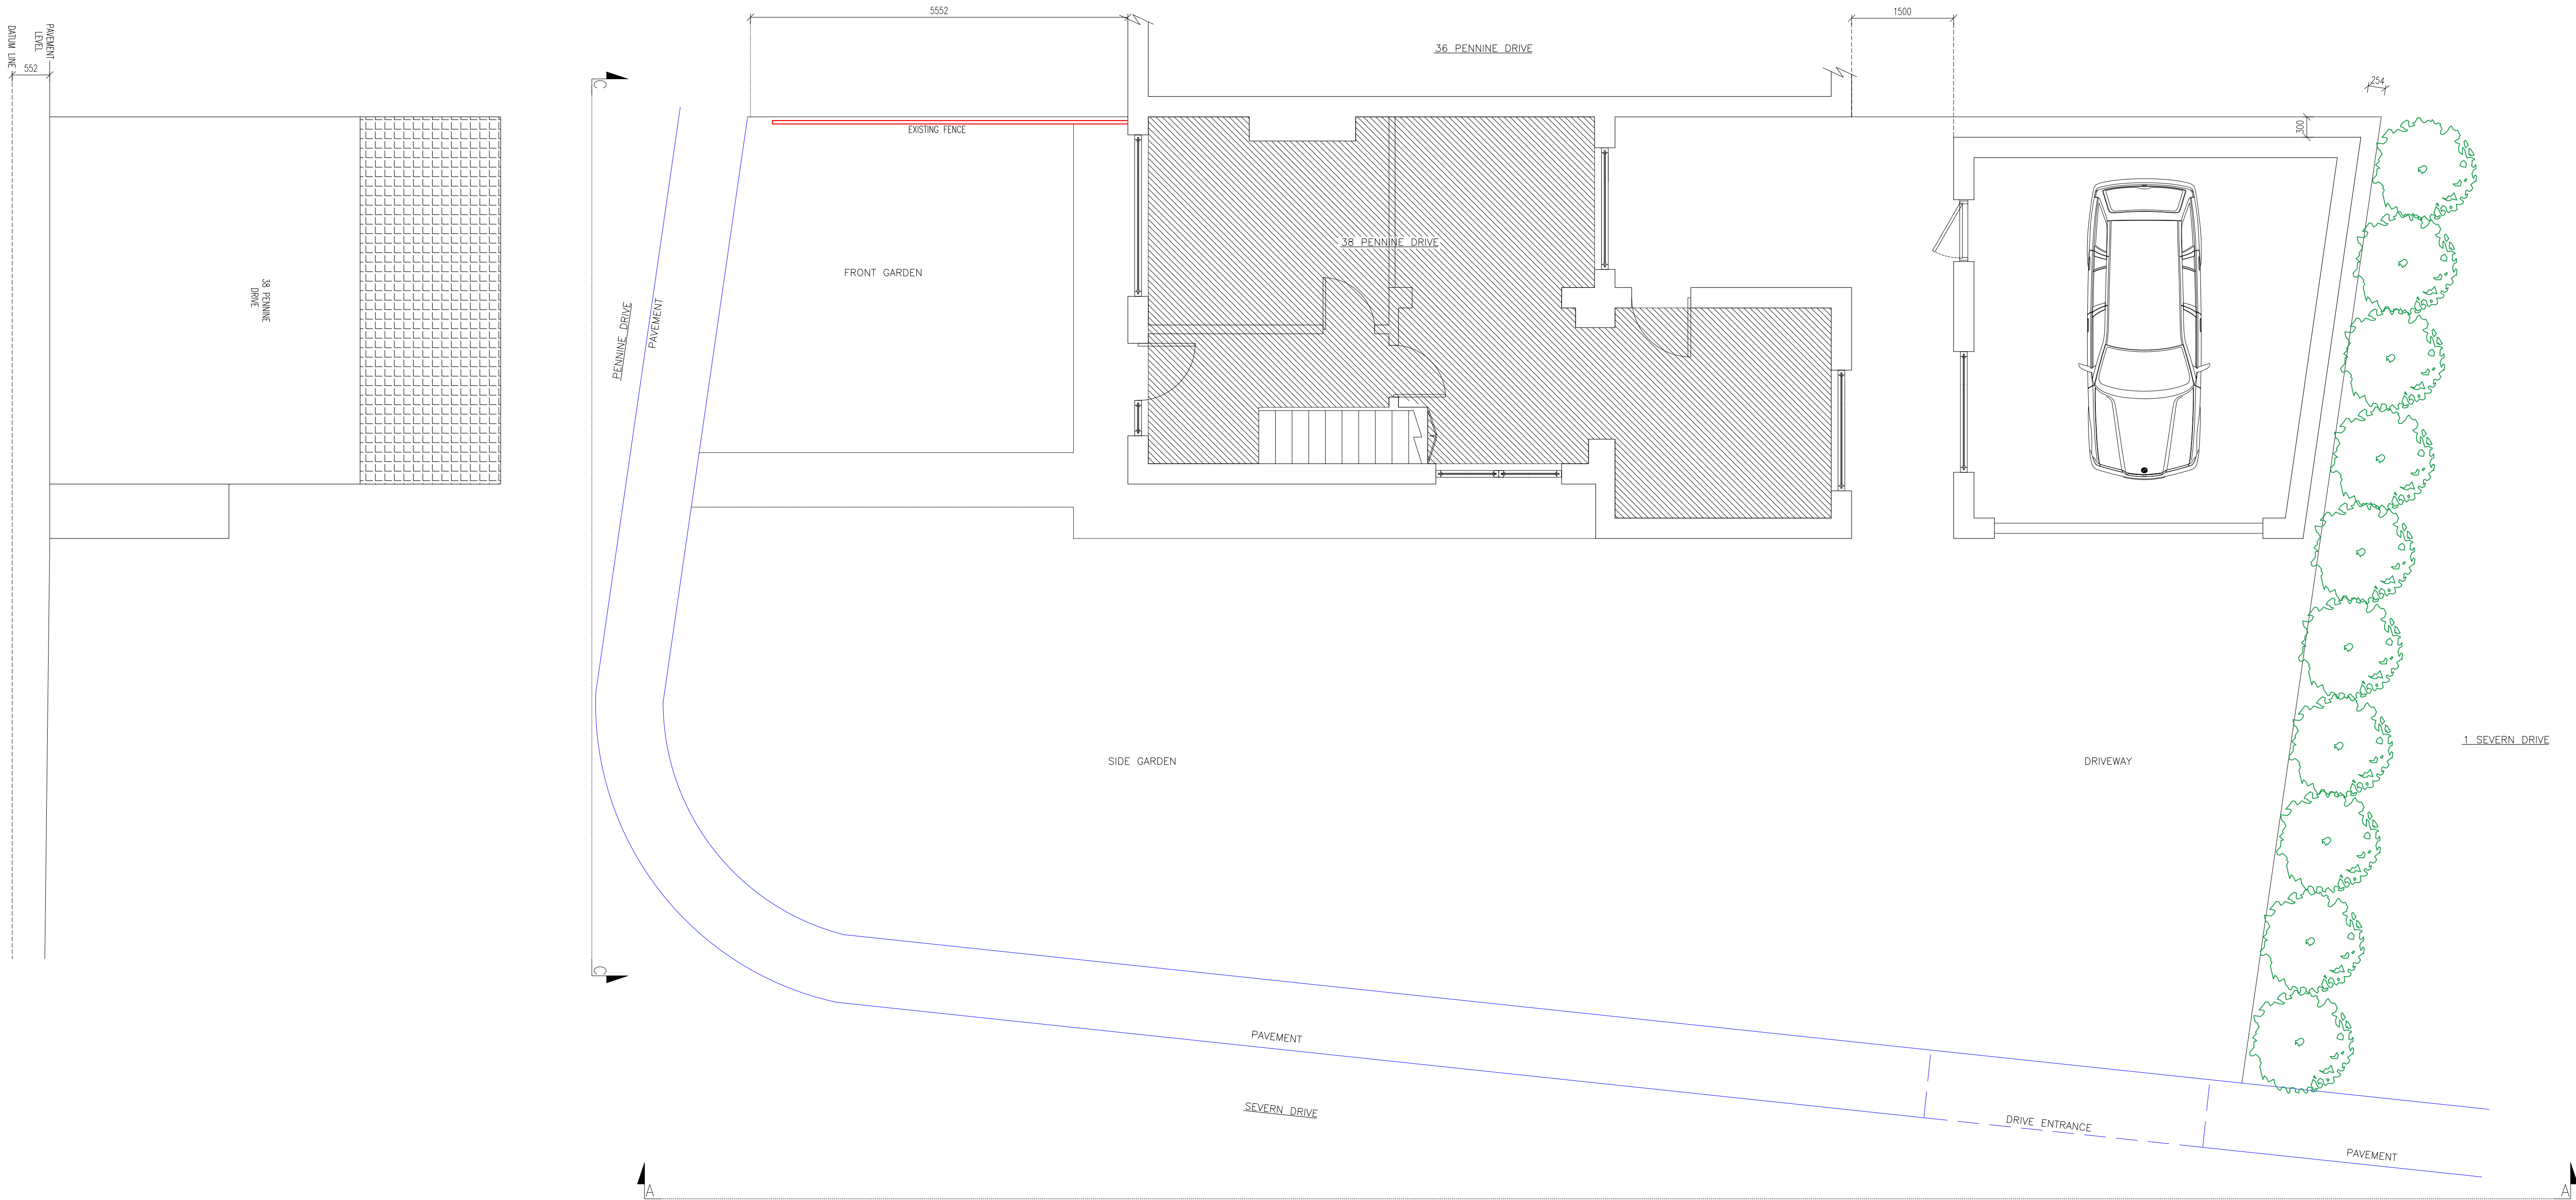

Fall: 20mm per 1M

SECTION A-A

ADDRESS:	38 PENNINE DRIVE MILNROW OL16 3HL		
TITLE:	EXISTING SITE DRAWING		
REVISION:	00		
DRAWING N°:	JS HOUSE - 006		
DATE:	02.10.23	SCALE @ A1:	1:50 @ A1
DRAWN BY:	JS		