


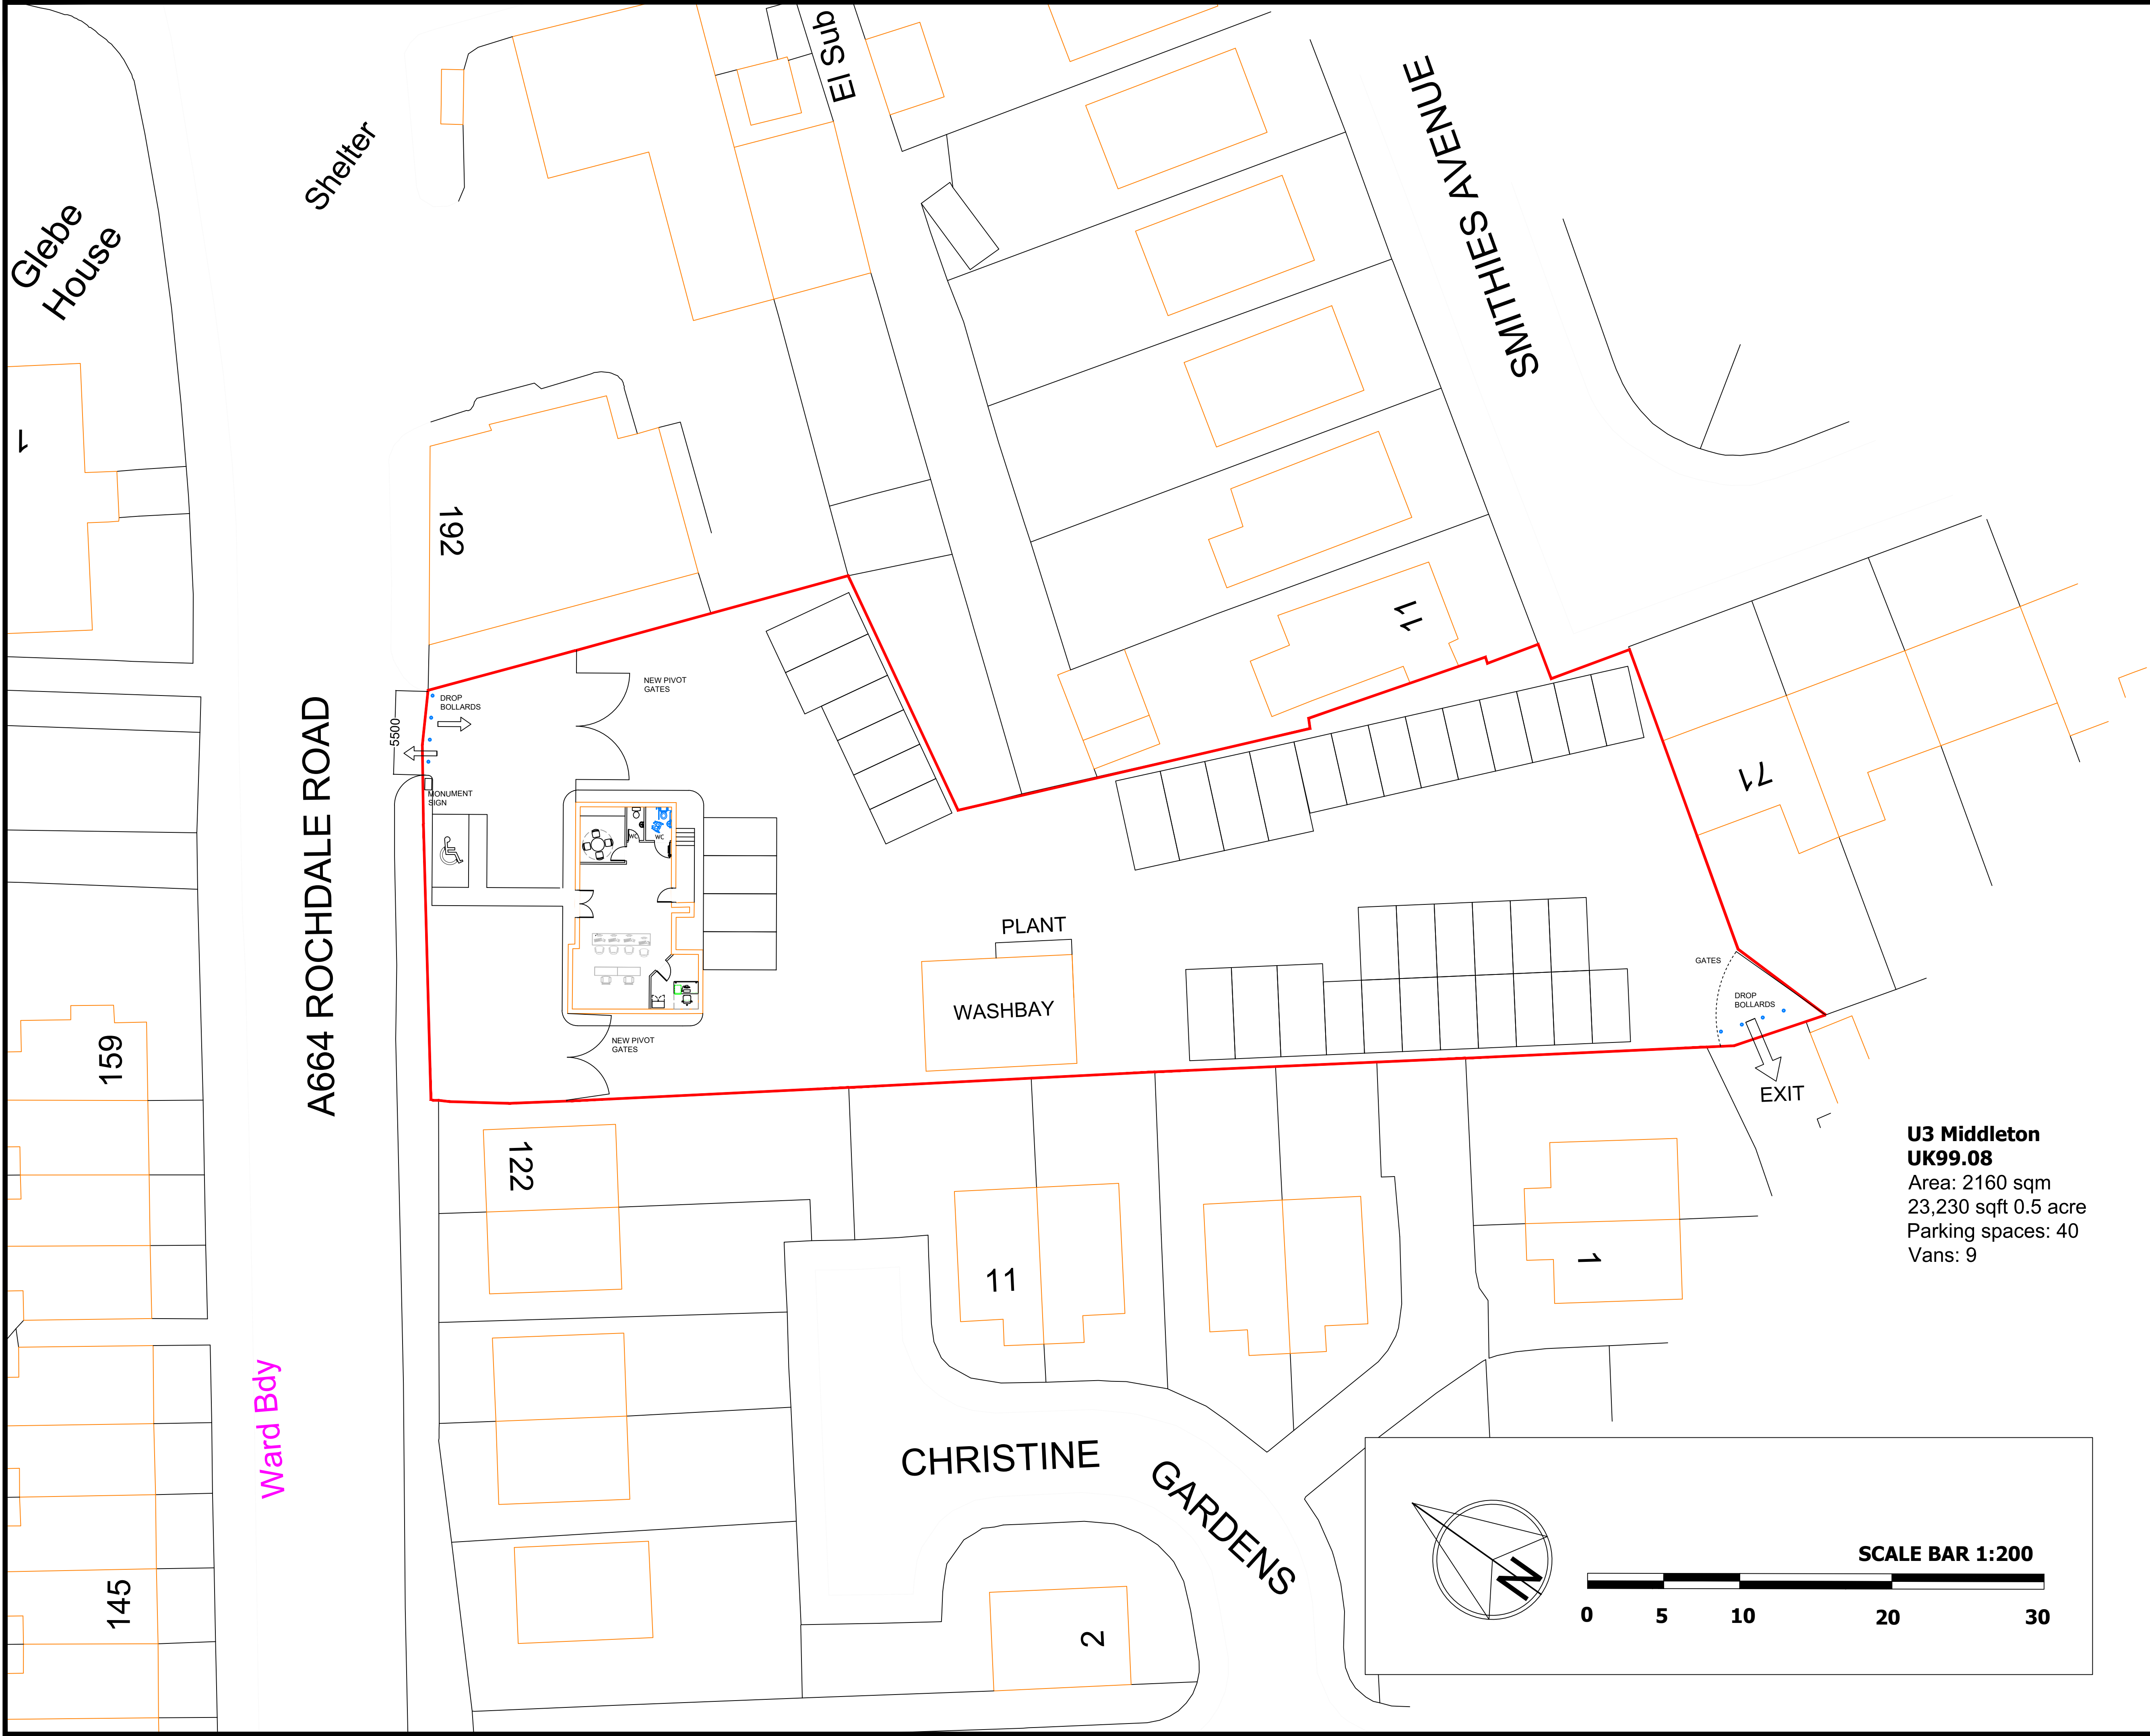

U3 Middleton
UK99.08
Area: 2160 sqm
23,230 sqft 0.5 acre
Parking spaces: 40
Vans: 9

THIS DRAWING IS THE PROPERTY OF
ENTERPRISE HOLDINGS
IT IS INTENDED FOR CONCEPTUAL USE
ONLY. VERIFICATION OF DIMENSIONS,
FIELD CONDITIONS, AND LOCAL
BUILDING CODES IS REQUIRED

NOT FOR CONSTRUCTION

Rev.: Date: By: Description:

- 20/03/24 HJ COMMENTS
A 17/07/24 HJ COMMENTS

Note:
Southern gates: 5.6m wide (2 x 2.8 metres wide
leaves) and 2 metres high
Northern gates: 9.6m wide (2 x 3 metres wide
leaves) with 1.5 metres side panels and 2 metres
high

Enterprise Mobility
Enterprise House
Vicarage Road
Egham
Surrey TW20 9FB
United Kingdom
enterprisemobility.com

Status:
RIBA Stage 2 - Concept Design

Address:
U3 Middleton
190 Rochdale Road, Middleton,
Manchester M24 2QA

Drawing:
Proposed layout option
UK99.08

Scale: 1:200	Paper: A1		
Job No.: 240308.U3	Drawing No.: sk.UK99.08	Rev: A	