



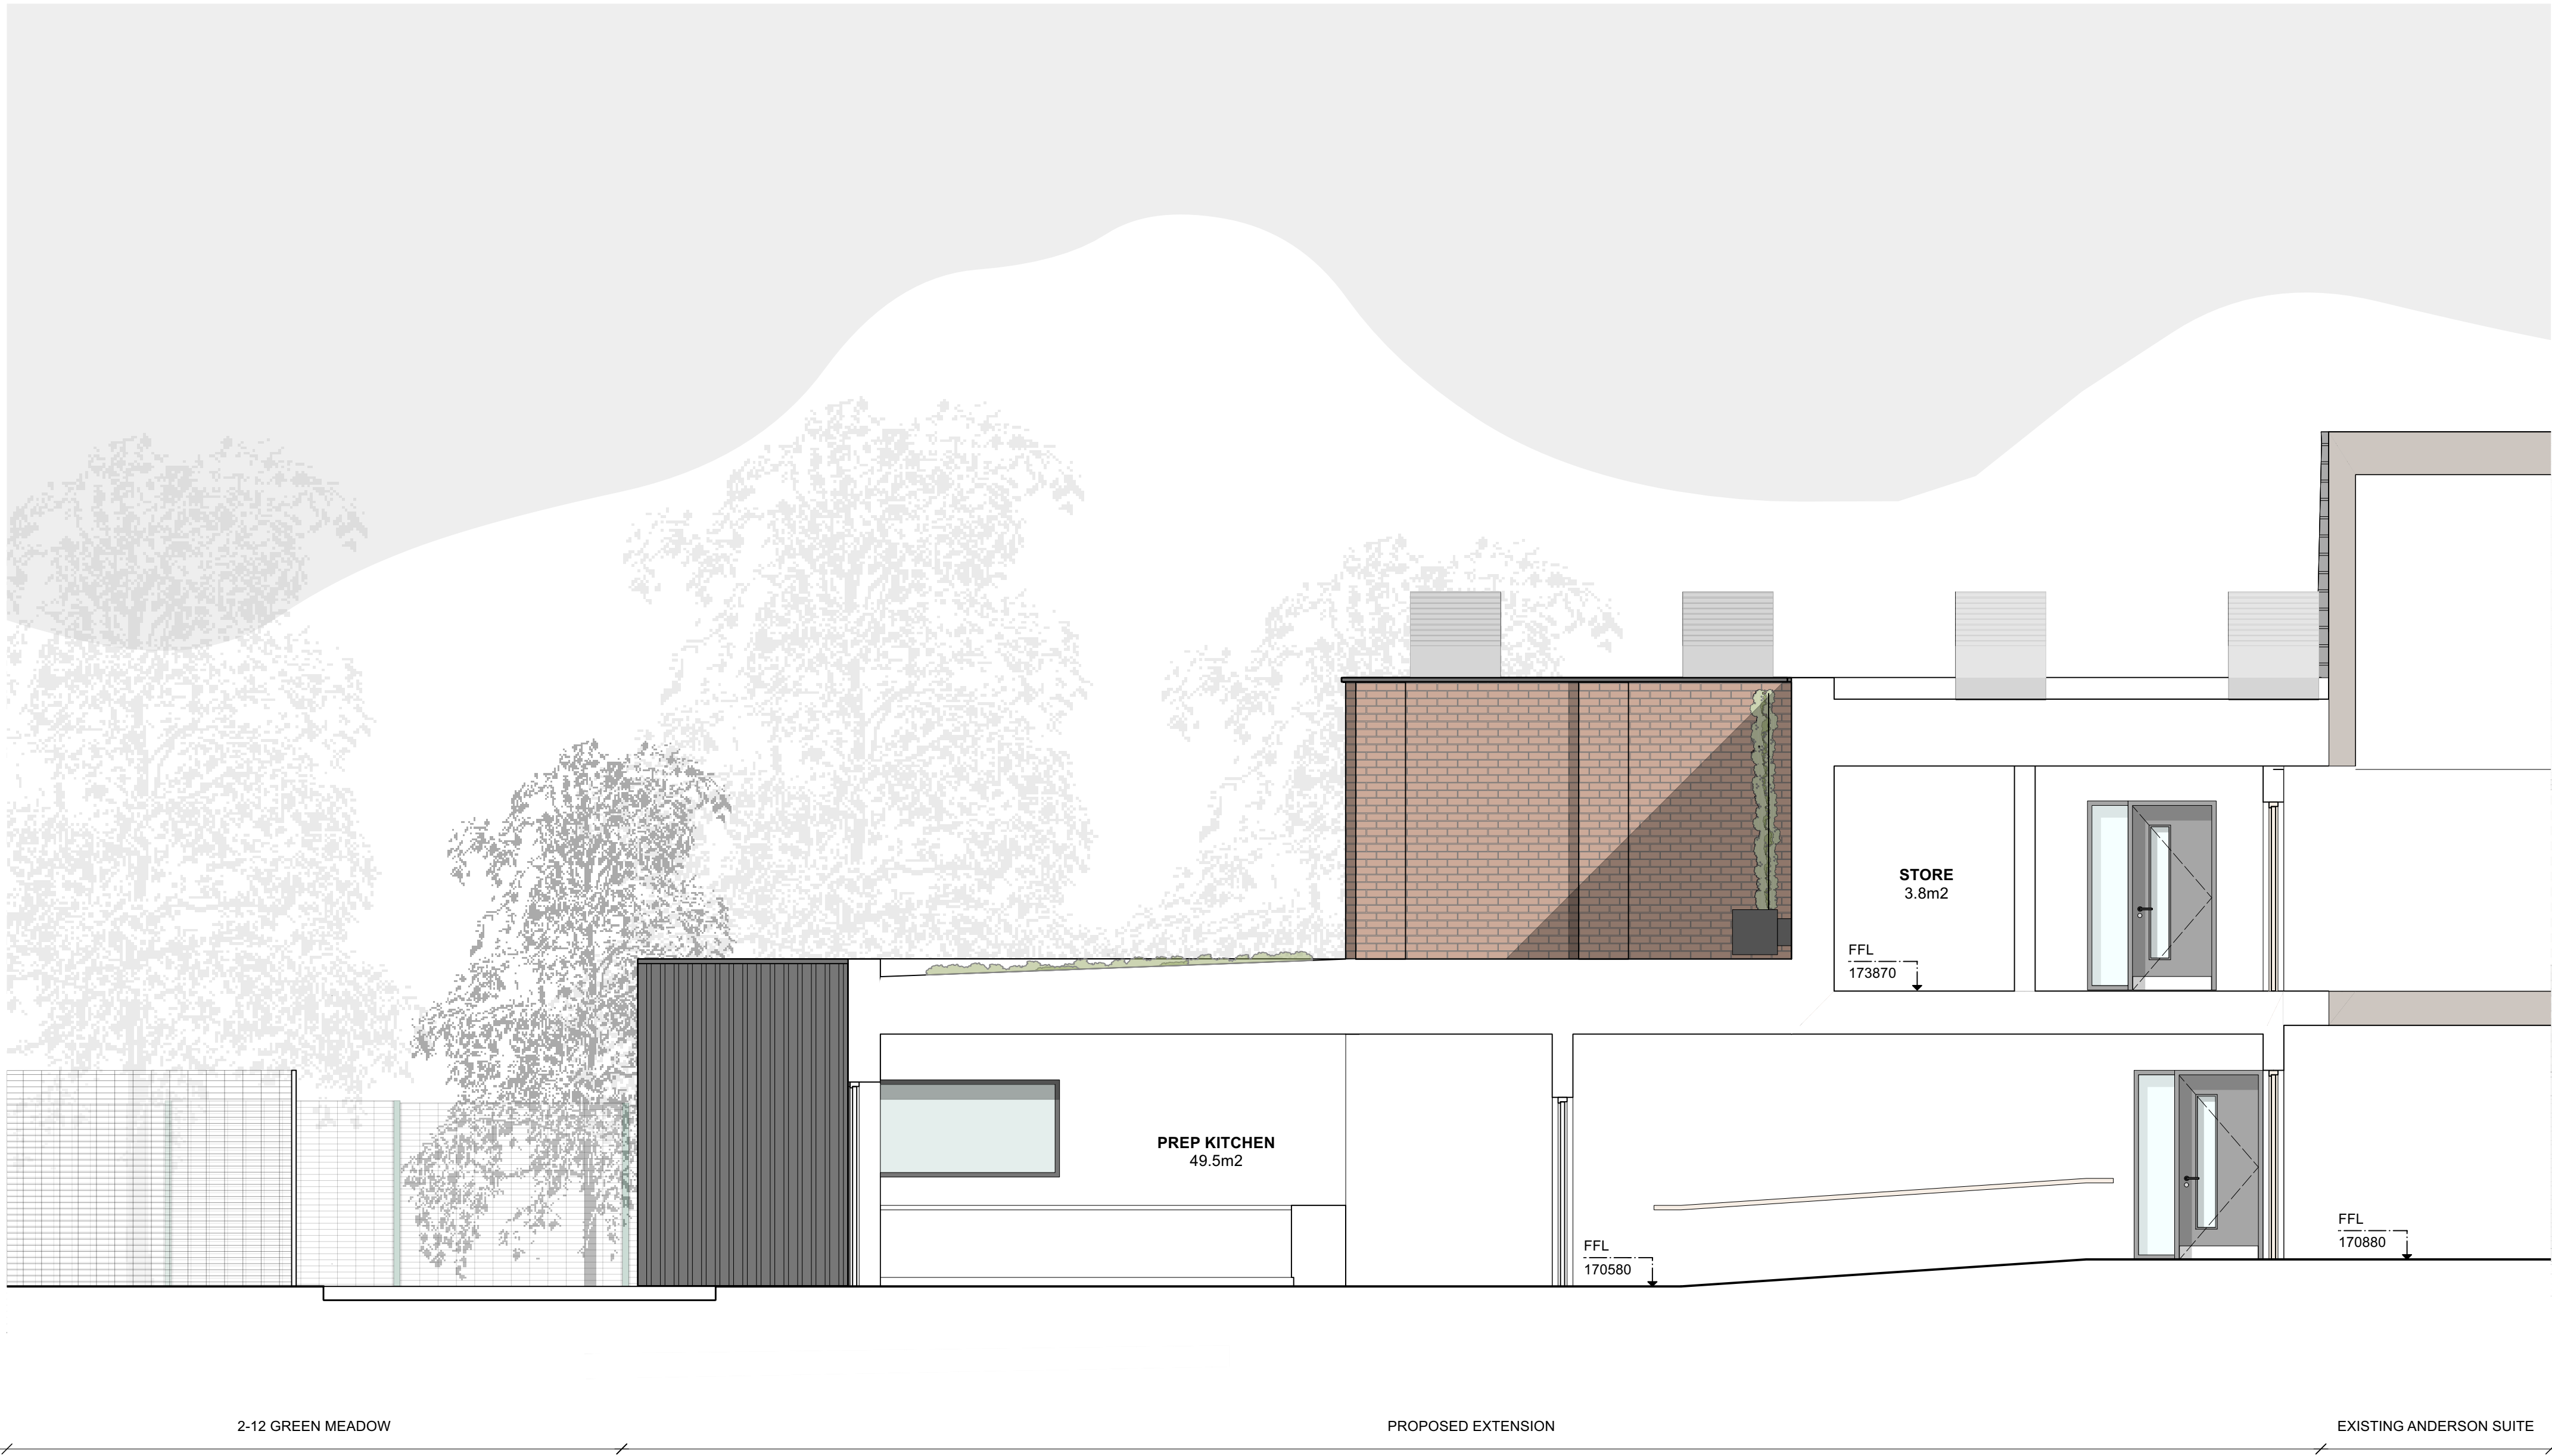

1 Proposed Long Section
Scale: 1:50

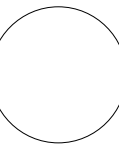

NOTES:

All dimensions to be checked on site.
Drawing to be read with all relevant Architectural, Interiors, Structural, M&E, Drainage/Public Health, Landscape, Civils and Interiors drawings and specifications. Any discrepancies between consultant's drawings to be reported to the Architect before any work commences. The Contractor's attention is drawn to the Health & Safety matters identified in the Health & Safety plan as being potentially hazardous.
These items should not be considered as a full and final list.
The Work Package Contractor's normal Health & Safety obligations still apply when undertaking constructional operations both on and off site.
Ayre Chamberlain Gaunt take no responsibility for the location of legal boundaries indicated on this drawing and advise a separate drawing be completed by a specialist surveyor in order to establish exact boundaries.
DWG files provided for information only. Refer to PDF record.
The copyright of this drawing is held by Ayre Chamberlain Gaunt Ltd. Not to be used for any purpose without consent.

DEFINEARCHITECTS.CO.UK

Unit 2E
Beehive Mill
Jersey Street
Manchester
M14 6JG

+44 (0)1 61 528 9492
mail@definearchitects.co.uk

define /

PROJECT

Wardle Academy - Anderson Suite Extension

DRAWING TITLE

Proposed Long Section

REV	DATE	NOTES
P01	12/12/2022	ISSUED FOR PLANNING
P02	15/03/2023	GREEN WALL ADDED TO GABLE FOLLOWING COMMENTS FROM LBC.
P03	27/04/2023	MASSING REDUCED AT FIRST FLOOR IN RESPONSE TO LBC COMMENTS. PITCHED ROOF AMENDED TO FLAT ROOF.

DRAWN BY	CHECKED BY
AM	GW

JOB NO.	STATUS
052	PLANNING

DRAWING NO.	REV
052_PLN_302	P03