



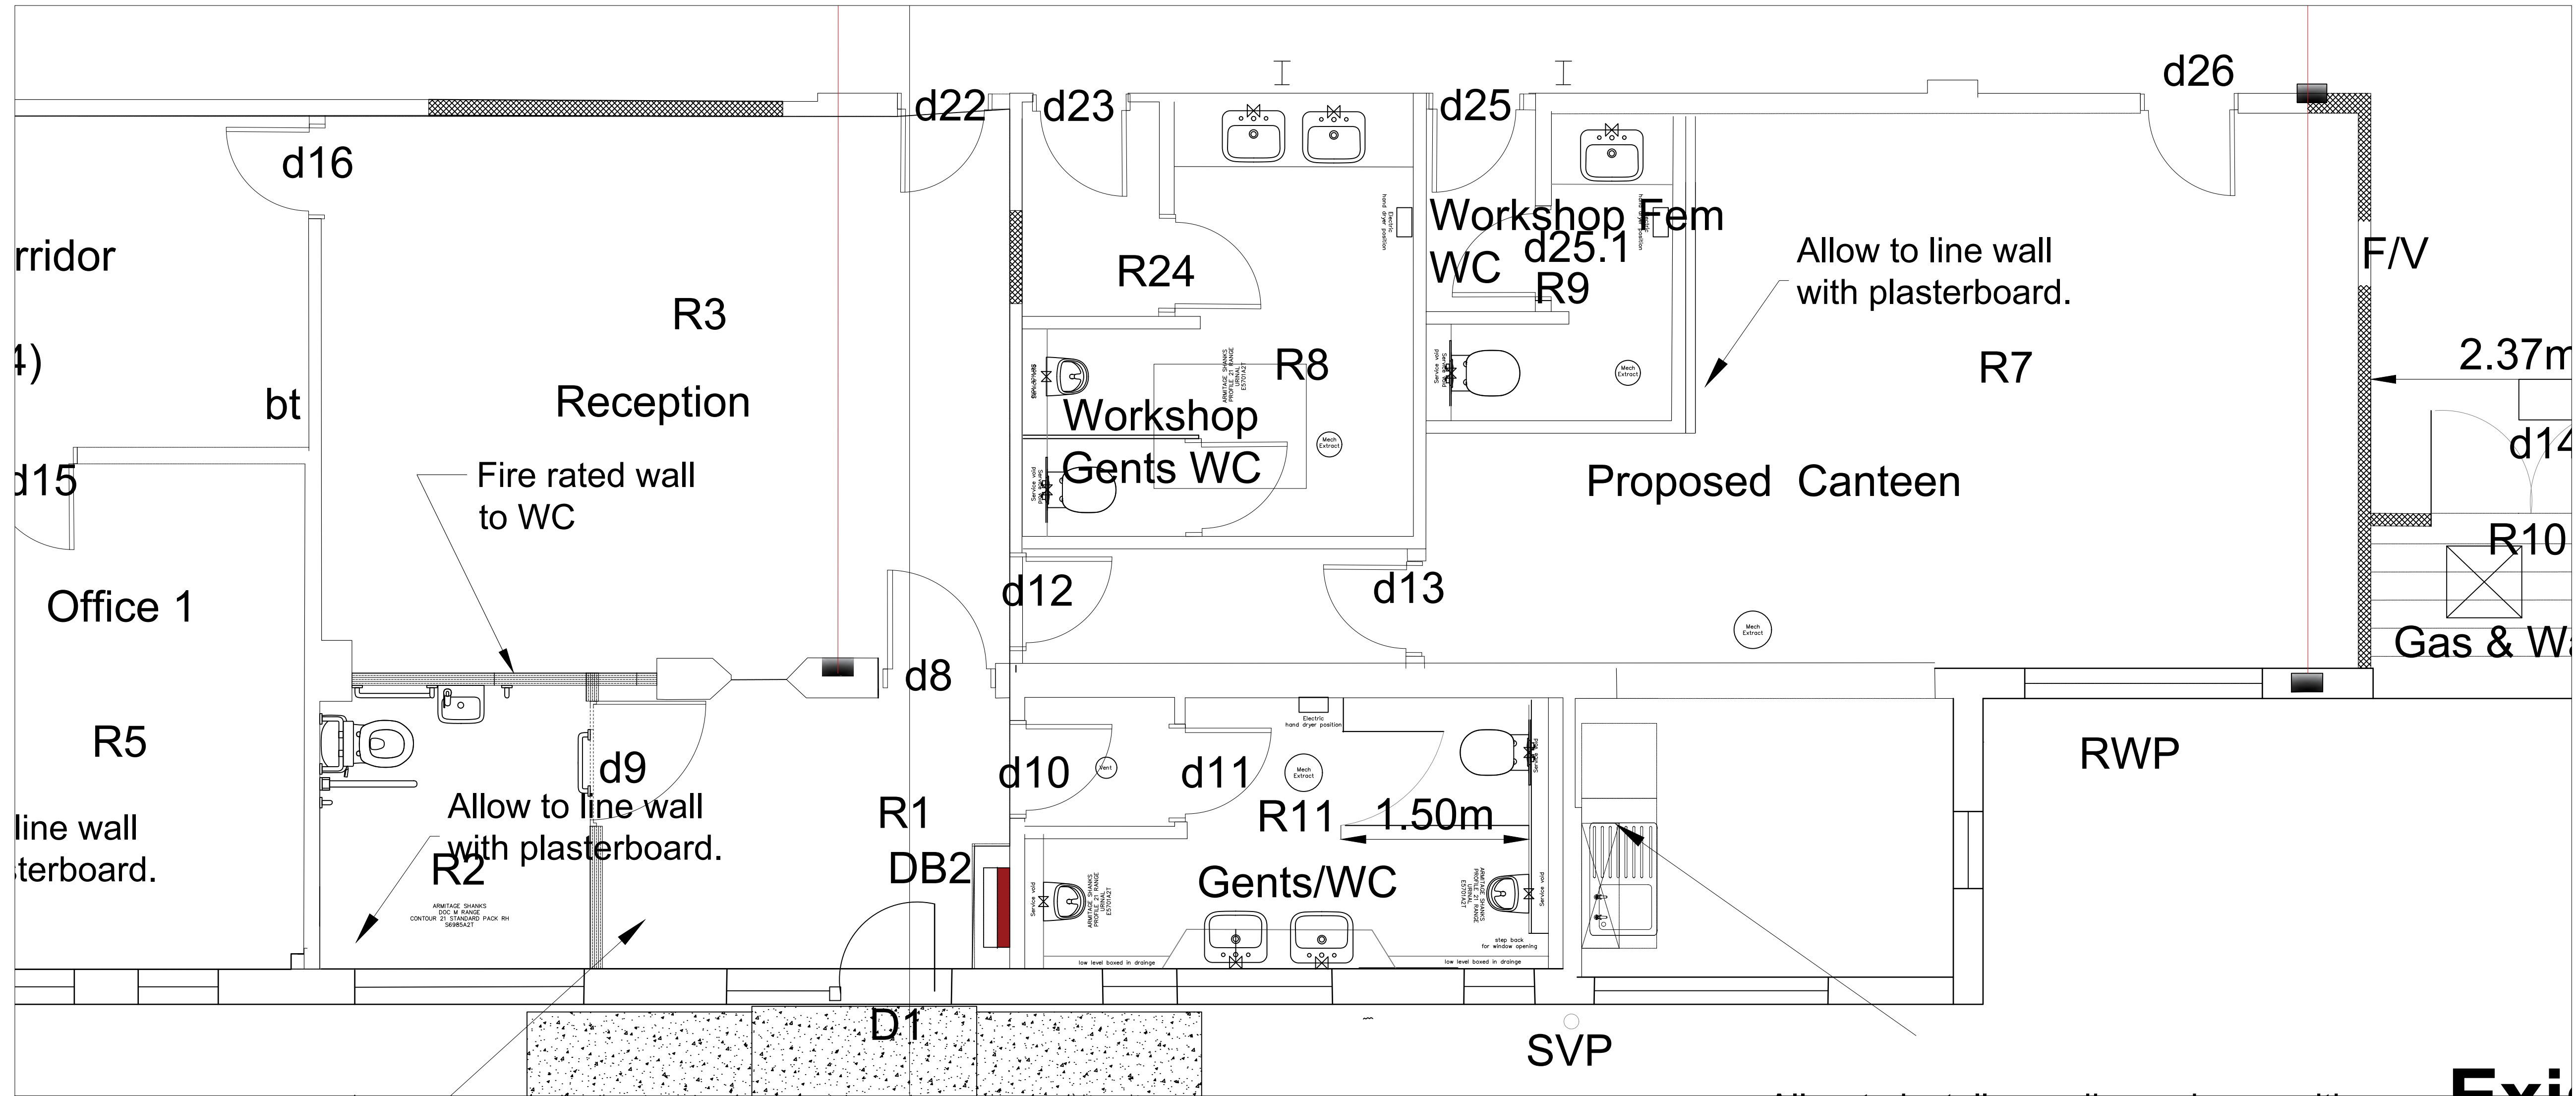

TOILET LAYOUT @ 1/30

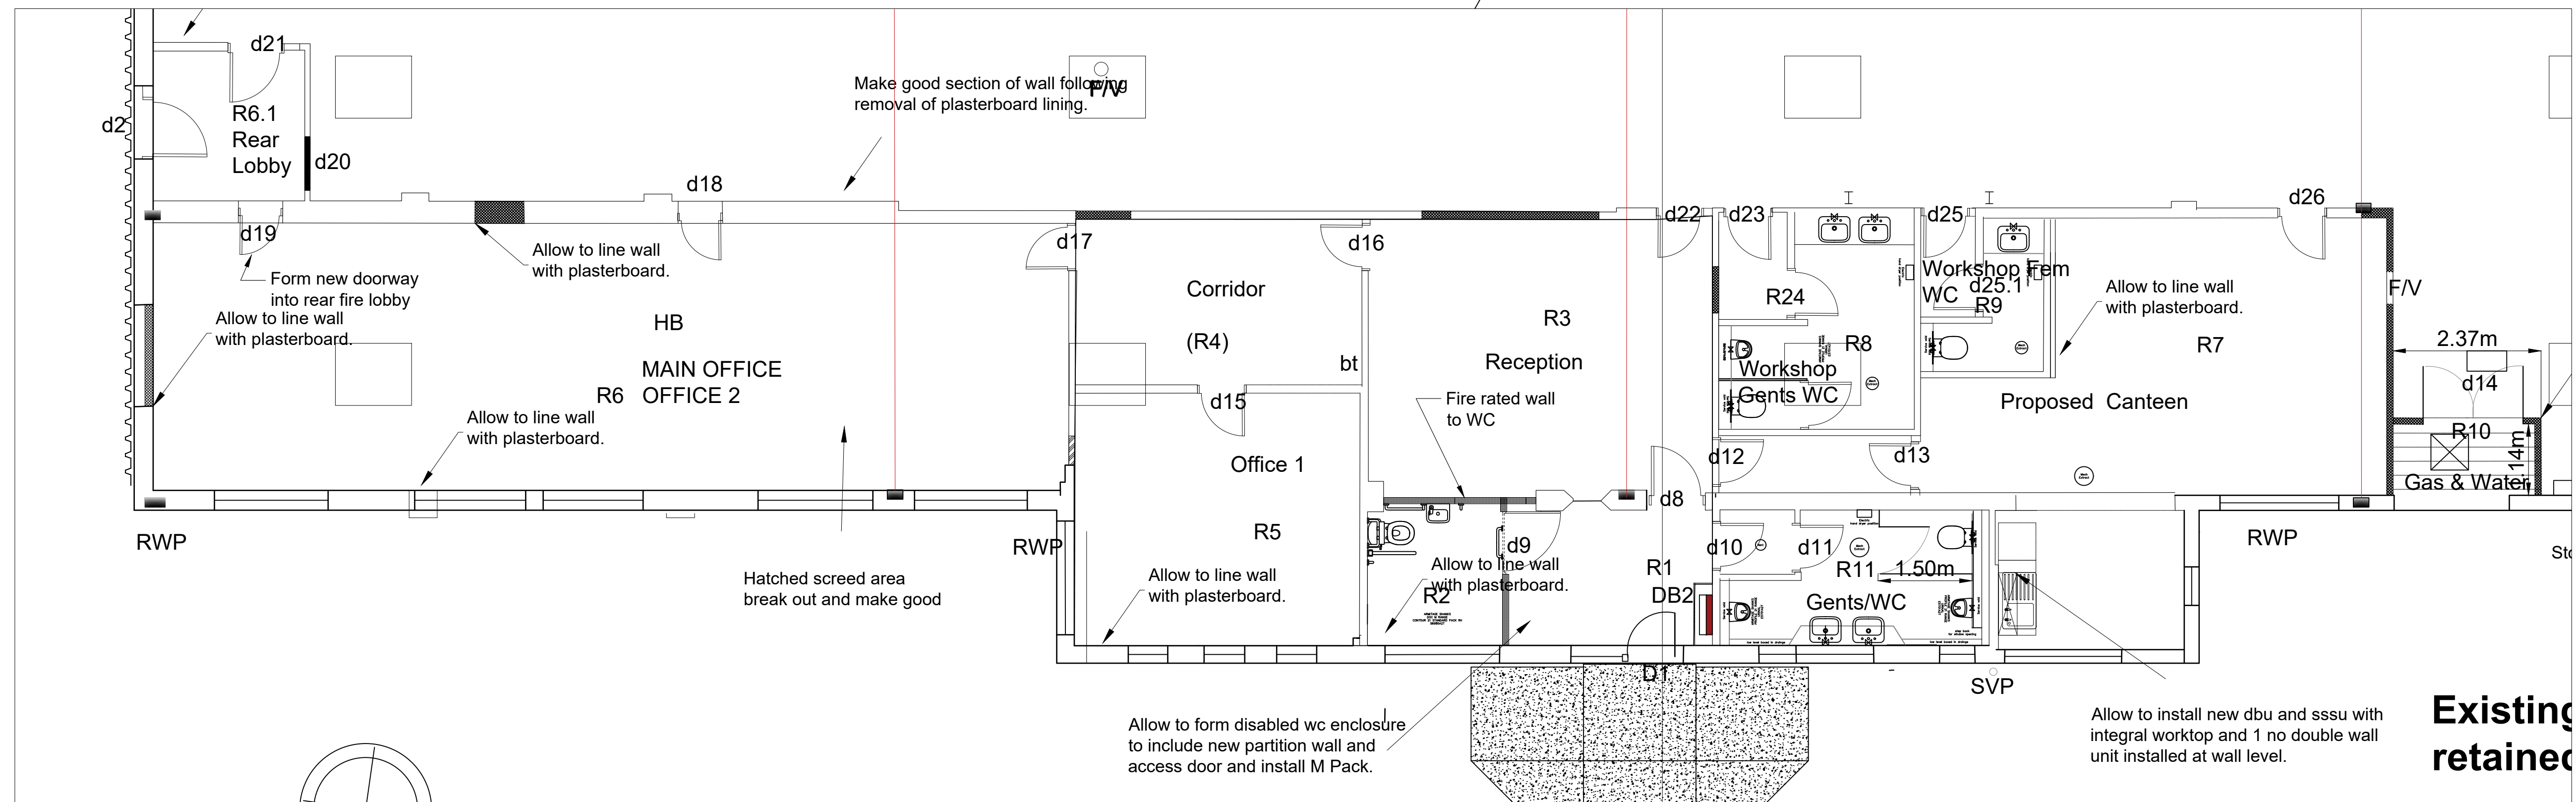

MGRA CONSULTING LTD  
346 DEANS GATE  
MANCHESTER  
M3 4LY  
CAD@MGRA.CO.UK  
TEL: 0161 835 9936

© MGRA Consulting Ltd  
Reproduction is prohibited  
in whole or in part  
without the express agreement of  
MGRA Consulting Ltd.

09 11 2021  
Install back to wall WC and position 2 nr whb in main wc

09 10 2021  
Amend position of D19 to rear lobby and block up second doorway.

01 10 2021  
Reposition disabled WC to take into account windows for handrails.

Client: Hamida.am Ltd  
234 Leicester Park Road  
Leicester  
LE5 5FD

Property Address  
Bentley Avenue  
Stakehill Industrial Estate  
Middleton  
M24 2RW

|                                             |                      |
|---------------------------------------------|----------------------|
| Project Title<br>Refurbishment              | DWG Ref:<br>284- DWG |
| DWG Title:<br>PROPOSED OFFICE & TOILET PLAN | DWG No.<br>009       |

|                     |                    |                |
|---------------------|--------------------|----------------|
| Scale<br>1/60 ON A1 | Date<br>20/10/2021 | Job No<br>264  |
| Surveyed<br>PWM/LPM | Drawn<br>LPM       | Checked<br>PWM |