



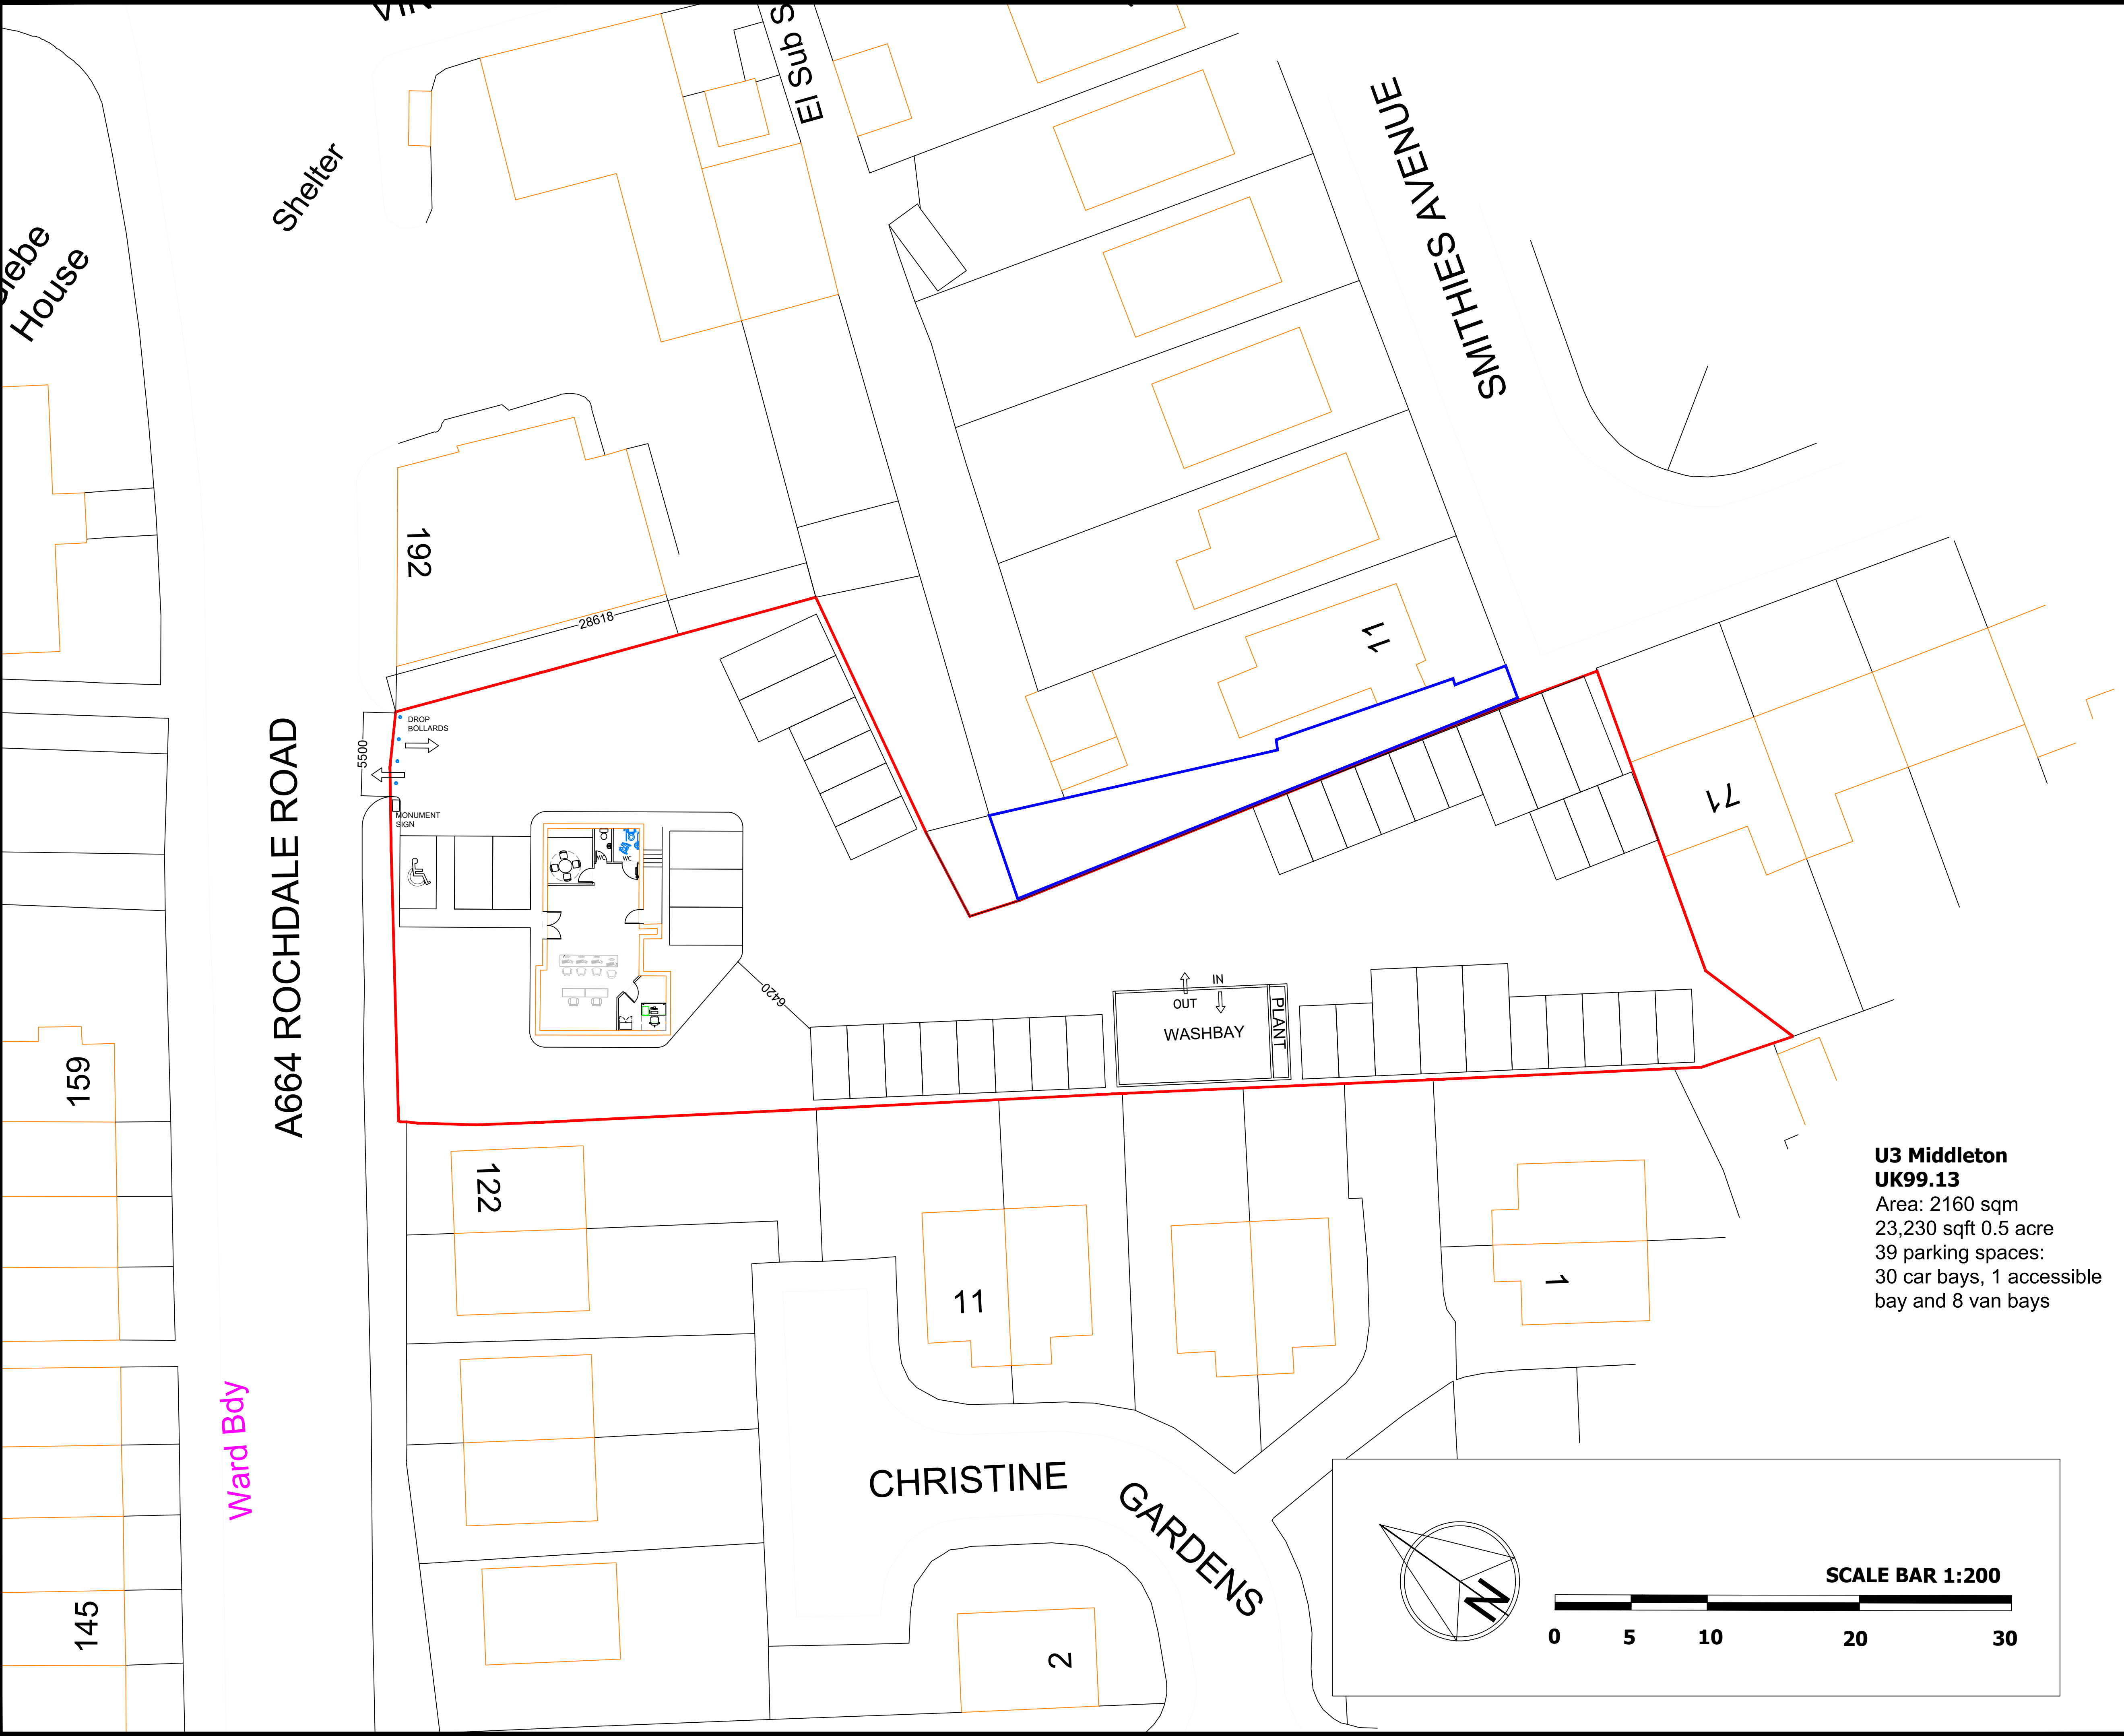

**U3 Middleton
UK99.13**
Area: 2160 sqm
23,230 sqft 0.5 acre
39 parking spaces:
30 car bays, 1 accessible
bay and 8 van bays

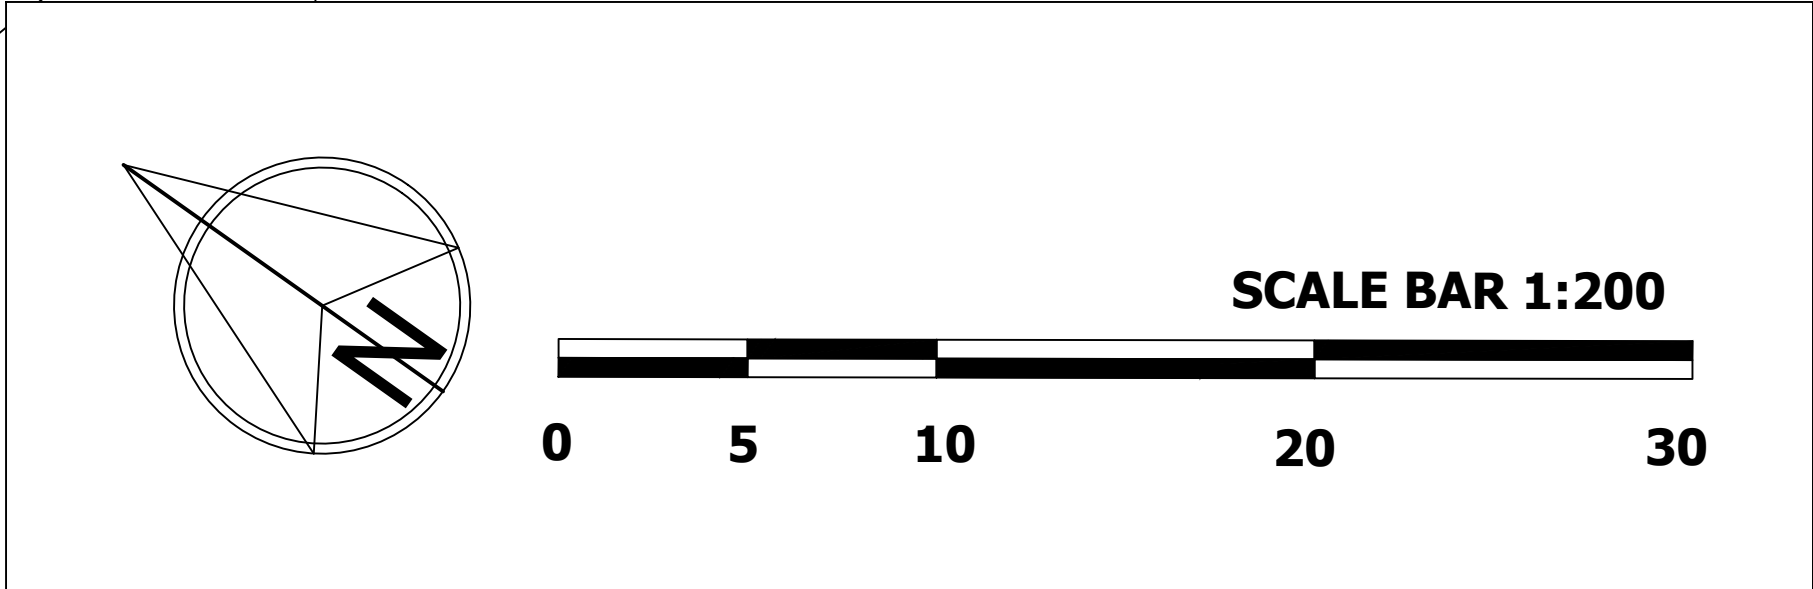

THIS DRAWING IS THE PROPERTY OF
ENTERPRISE HOLDINGS
IT IS INTENDED FOR CONCEPTUAL USE
ONLY. VERIFICATION OF DIMENSIONS,
FIELD CONDITIONS, AND LOCAL
BUILDING CODES IS REQUIRED

NOT FOR CONSTRUCTION

Rev.: Date: By: Description:

- 19/09/24 HJ COMMENTS

Enterprise Mobility
Enterprise House
Vicarage Road
Egham
Surrey TW20 9FB
United Kingdom
enterprisemobility.com

Status:
RIBA Stage 2 - Concept Design

Address:
U3 Middleton
190 Rochdale Road, Middleton,
Manchester M24 2QA

Drawing:
Proposed layout option
UK99.13

Scale: 1:200	Paper: A1	Rev: -
Job No.: 240308.U3	Drawing No.: sk.UK99.13	