


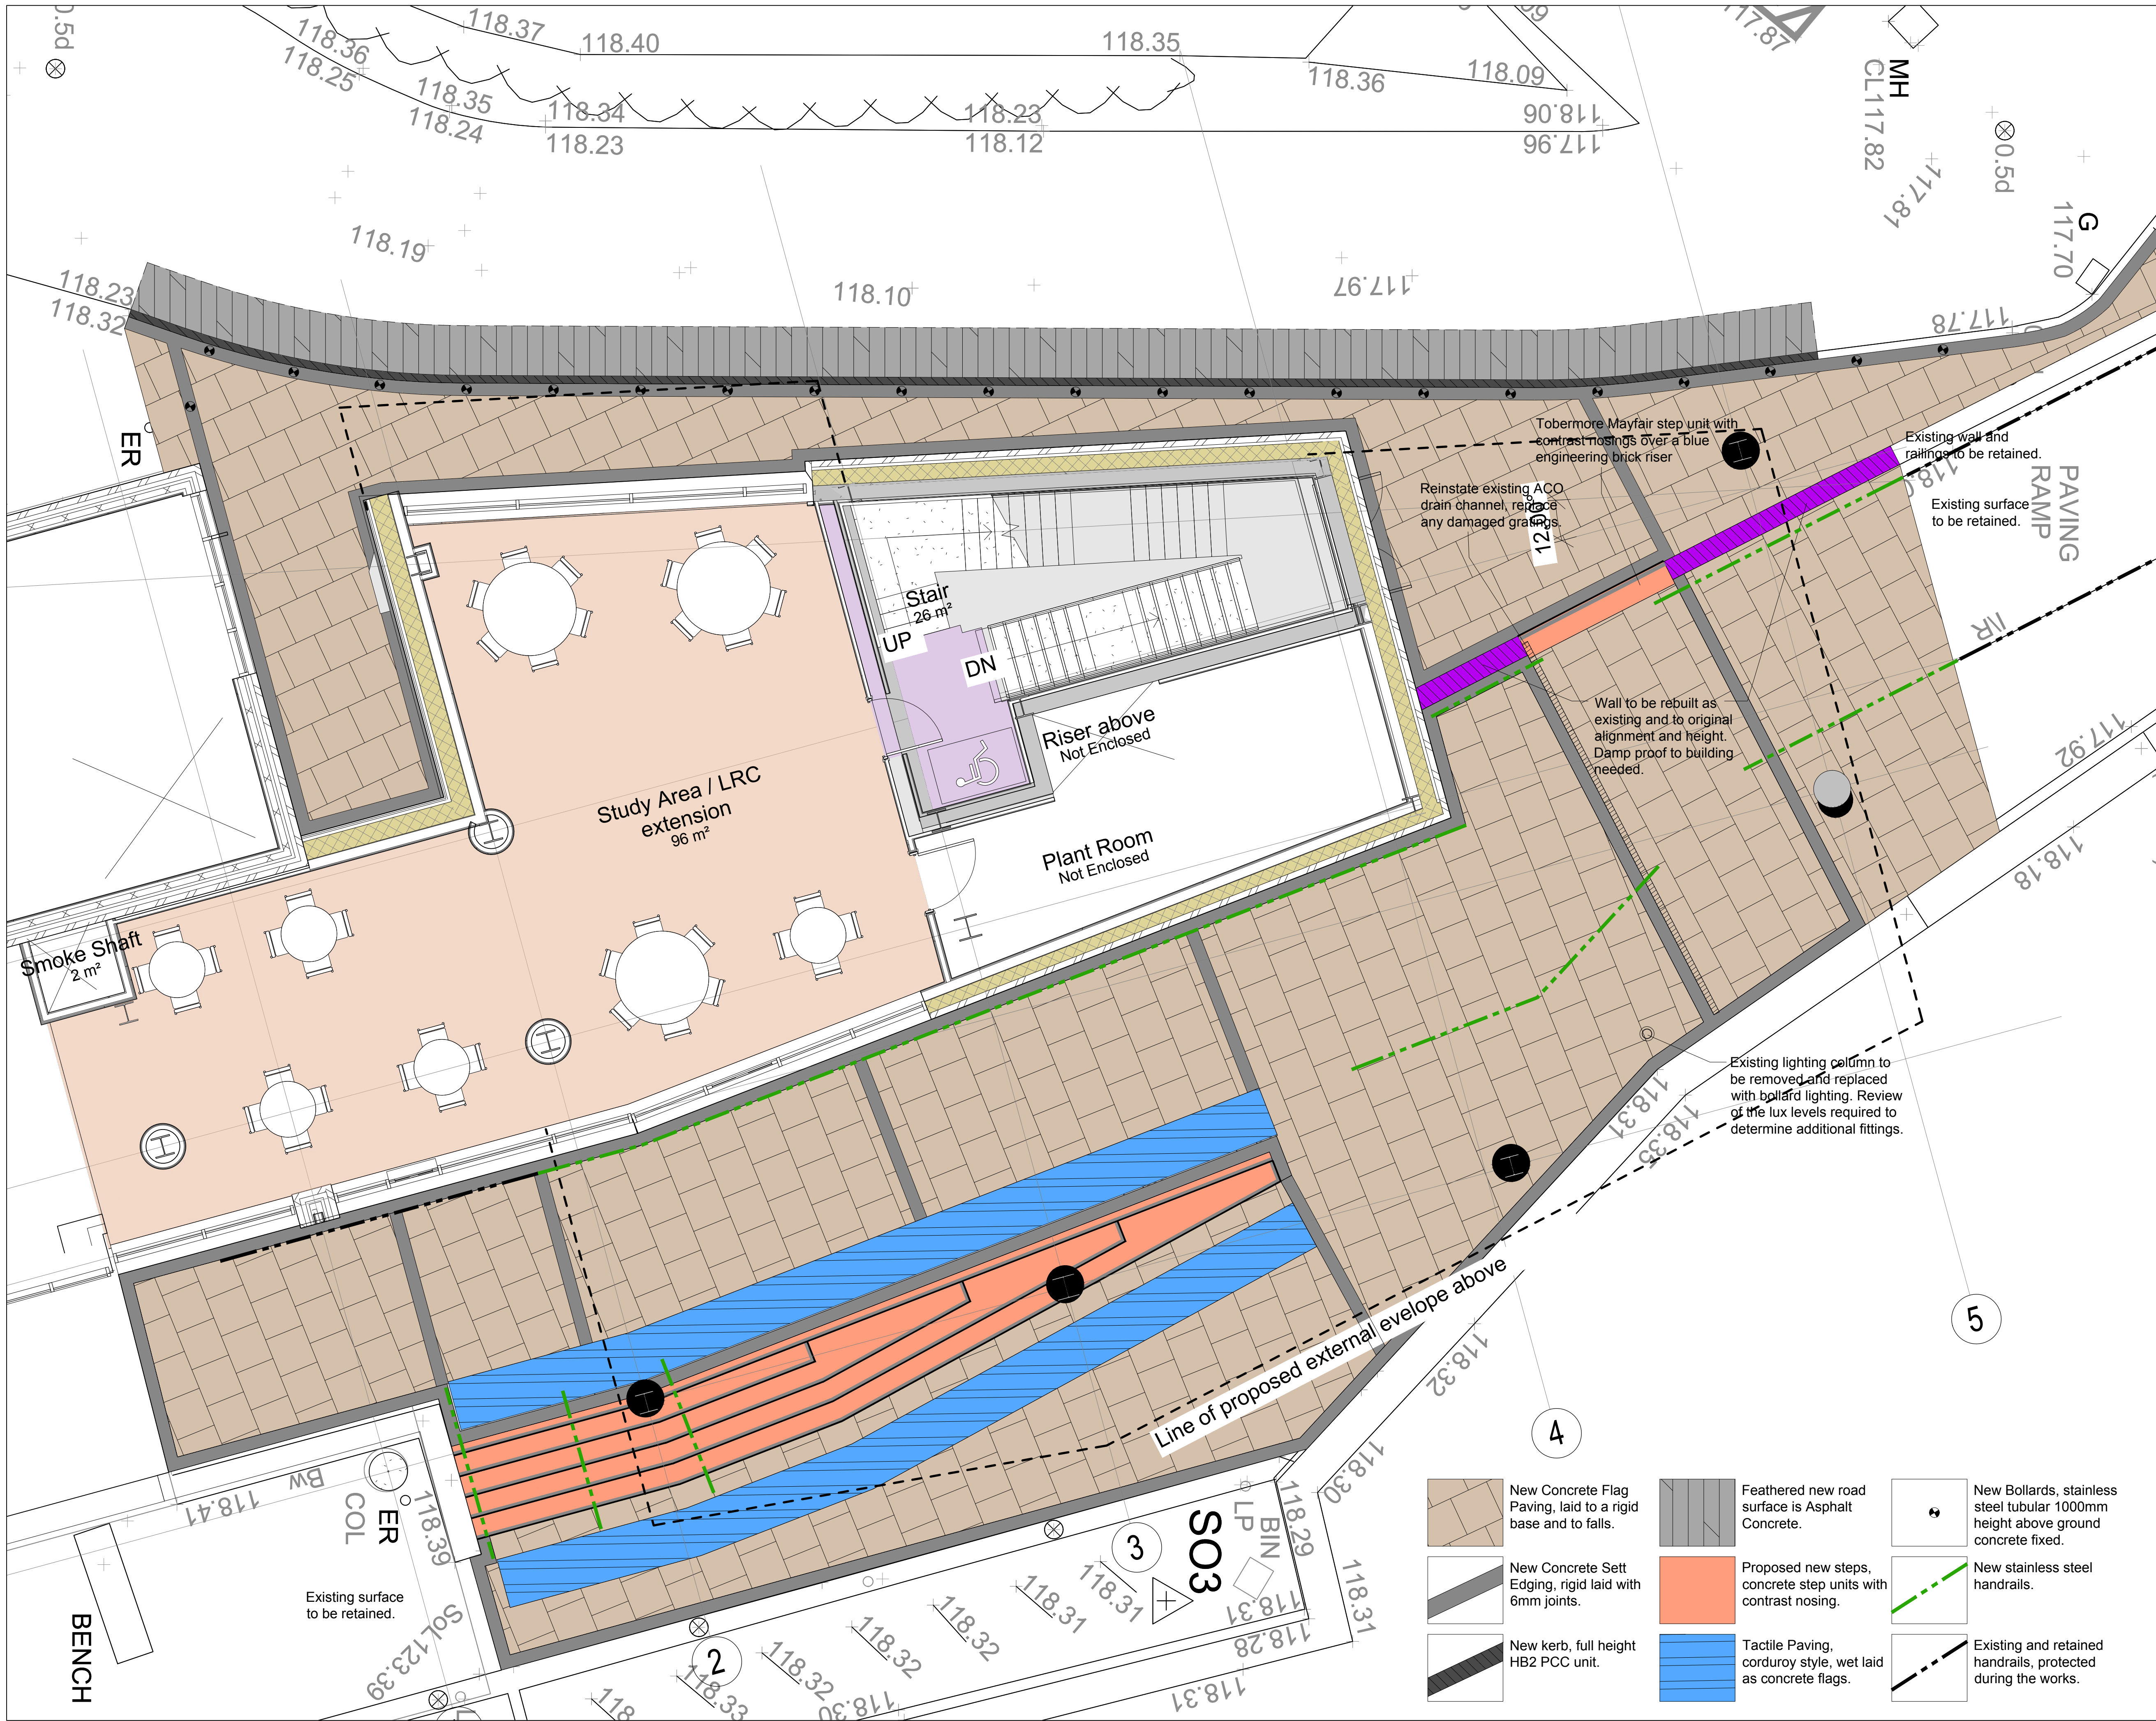

MILIEU

LANDSCAPE

DESIGN

Chartered Landscape Architects

Halls Arms Business Centre
Clitheroe Road
Knowle Green
Longridge
Preston
PR3 2YQ
Tel: 0333 242 5109
www.milieulandscape.com

Do NOT Scale From This Drawing.
All dimensions are to be checked on site prior to construction.

The drawing shall only be used for the purpose for which it was prepared. Drawings issued for planning approval shall not be used for the purposes of costing or construction.

NOTES:

Drawing is provided for RIBA Stage 4 ONLY, not to be used for construction issue.

To be read in conjunction with other landscaping drawings reference the same project number and revision letter.

To be read in conjunction with drawings from other disciplines, architecture and engineering, as they relate to the project. Any discrepancies are to be reported to the Landscape Architect for clarification.

Drawing is provided to scale, as noted below, when printed 'actual size' to the dimension shown. Any extracted dimensions are to be verified in the field with actual dimensions. Any discrepancies are to be reported to the Landscape Architect for clarification.
DO NOT SCALE FROM THIS DRAWING.

Information contained within this drawing is subject to planning approval unless otherwise stated.

NOTE RE IMPLEMENTATION OF HARD LANDSCAPING

All hard landscaping works to be completed prior to handover as integral to means of escape
ABW 25 01 2024

P02	Additional area taken.	29/08/23
-----	------------------------	----------

Rev	Description	Date

PURPOSE OF ISSUE

Works Stage 4

PROJECT

Rochdale Sixth Form Extension

TITLE

External Works Finishes

CLIENT

Rochdale Sixth Form

DRAWN BY	CHECKED BY	DATE
	CF	24/08/23

SCALE (@ A1)	PROJECT NUMBER
1:200	23218

DRAWING NUMBER	S0
MLD-XX-XX-DR-L-91001	P02