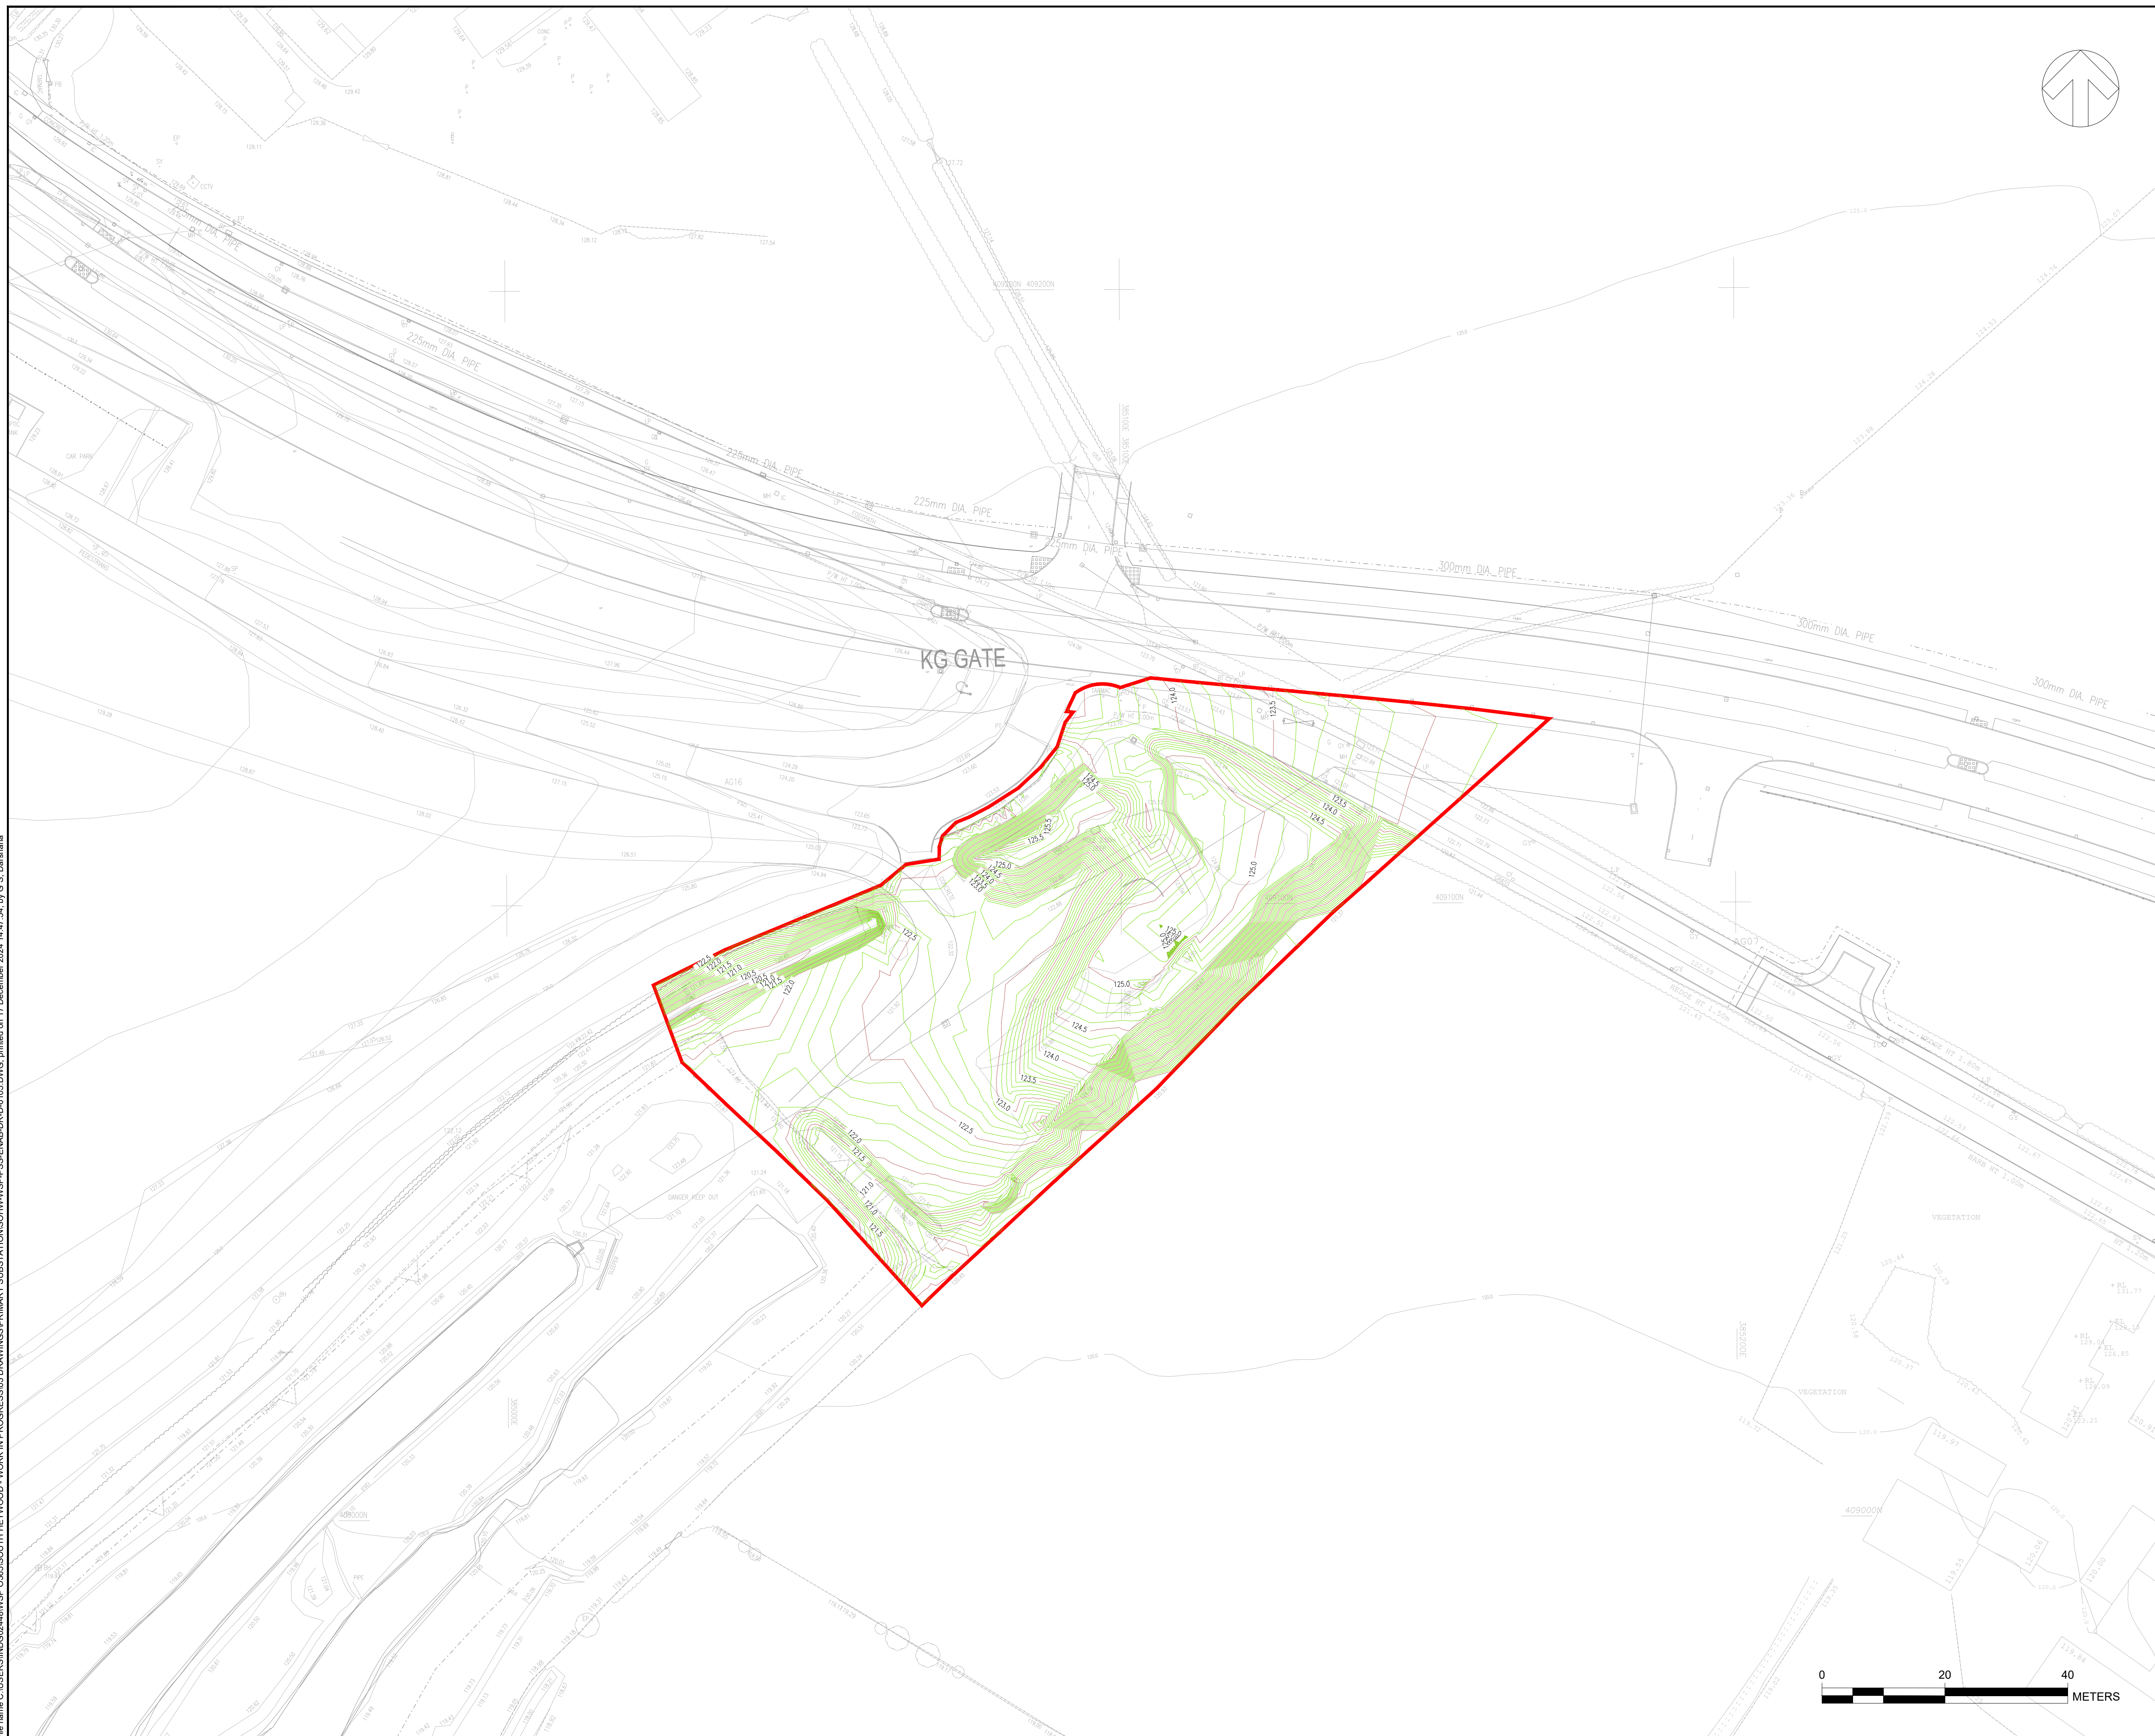


DO NOT SCALE

NOTES

1. DO NOT SCALE FROM THIS DRAWING.
2. DRAWING TO BE PRINTED IN COLOUR.
3. ALL DIMENSIONS ARE IN METRES UNLESS OTHERWISE STATED.
4. THE TOPOGRAPHICAL SURVEY UPON WHICH THIS DESIGN IS BASED HAS BEEN PROVIDED BY A THIRD PARTY AND SHOULD BE CHECKED ON SITE FOR ACCURACY.
5. FOR INFORMATION ON EXISTING STATUTORY UNDERTAKERS EQUIPMENT REFER TO UTILITY DRAWINGS. CONTRACTOR TO CONFIRM LOCATION OF ALL UTILITIES PRIOR TO CONSTRUCTION.

KEY

- SITE BOUNDARY
 MAJOR CONTOURS(0.5m INTERVALS)
 MINOR CONTOURS(0.1m INTERVALS)

UNTIL TECHNICAL APPROVAL HAS BEEN OBTAINED FROM THE RELEVANT LOCAL AUTHORITIES OR STATUTORY BODIES, IT SHOULD BE UNDERSTOOD THAT ALL DRAWINGS ARE ISSUED AS PRELIMINARY AND NOT FOR CONSTRUCTION. SHOULD THE CONTRACTOR AND / OR EMPLOYER COMMENCE WORK PRIOR TO APPROVAL BEING GIVEN, IT IS ENTIRELY AT THEIR OWN RISK

P01	17/12/2024	DS	FIRST ISSUE	DW	DW
REV	DATE	BY	DESCRIPTION	CHK	APP

DRAWING STATUS: S2 - FOR INFORMATION



8 First Street, Manchester, M15 4GU, UK
T+ 44 (0) 161 200 5000
wsp.com

CLIENT: **RUSSELLS SOUTH HEYWOOD LIMITED**

ARCHITECT: AEW ARCHITECTS

SITE/PROJECT: SOUTH HEYWOOD
PRIMARY SUBSTATION

TITLE: ENABLING WORKS
EXISTING CONTOUR PLAN

SCALE @ A1: 1:500	CHECKED: DW		APPROVED: DW
PROJECT NO: 70103659	DESIGNED: SS	DRAWN: SS	DATE: DECEMBER 24

DRAWING No:	REV:
SOHW-WSP-PSS-ENAB-DR-D-0105	P01

© WSP UK Ltd