


WINDOW DETAIL

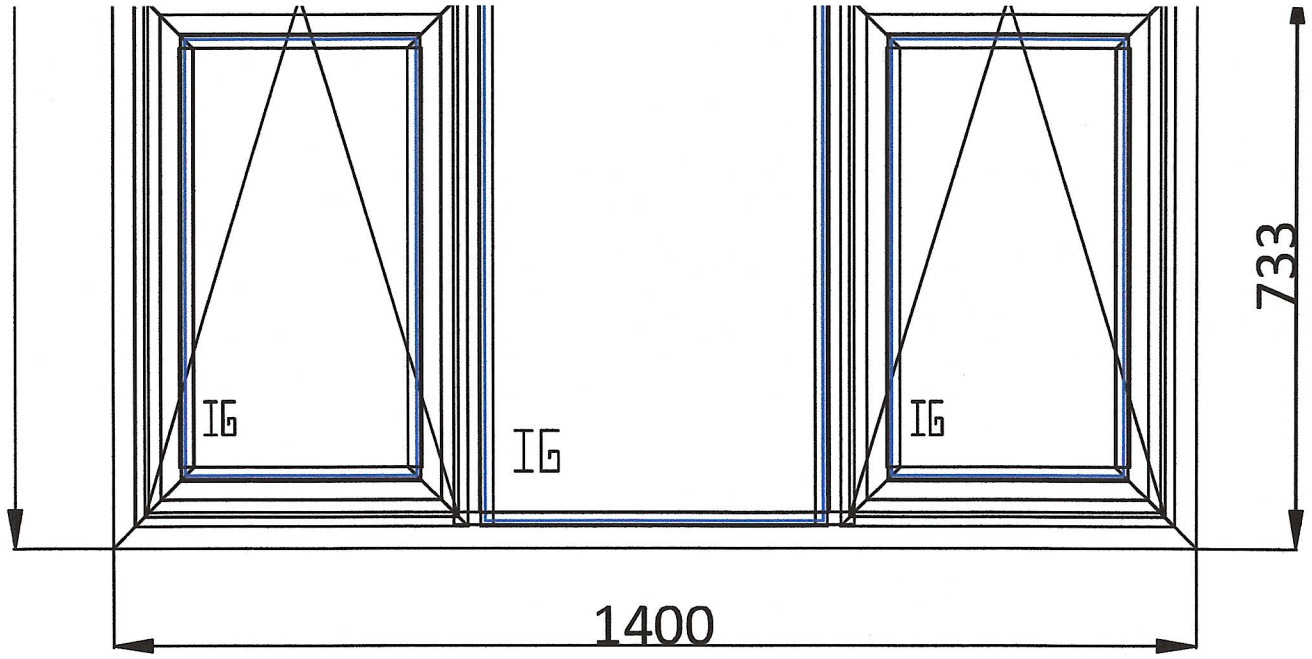

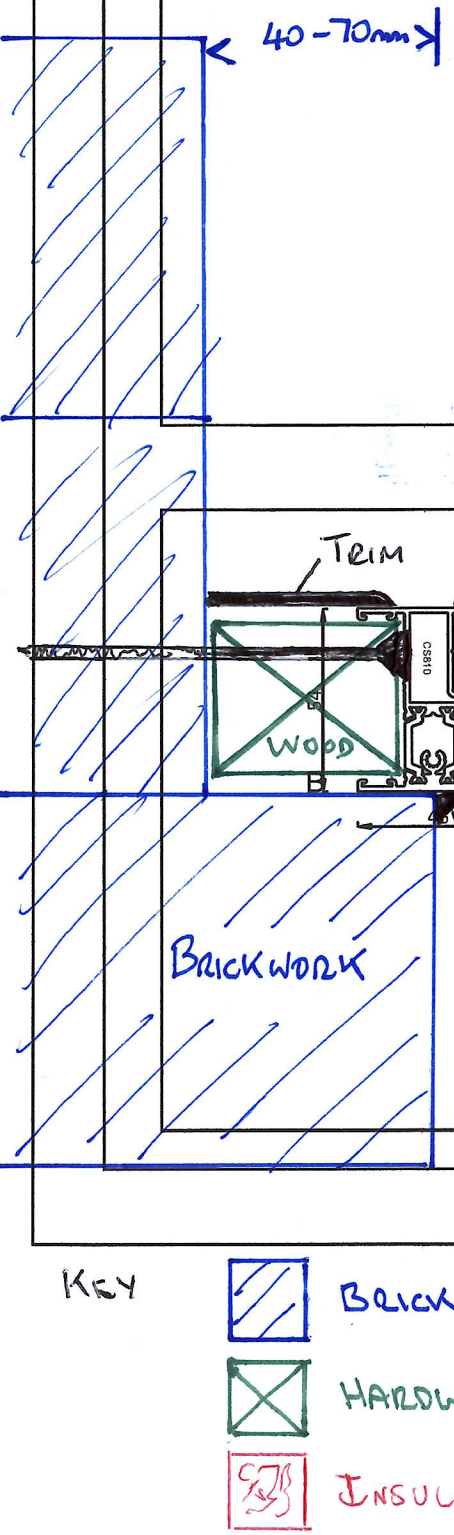

<<<<FULL WIDTH CUT THROUGH - CUT B>>>>

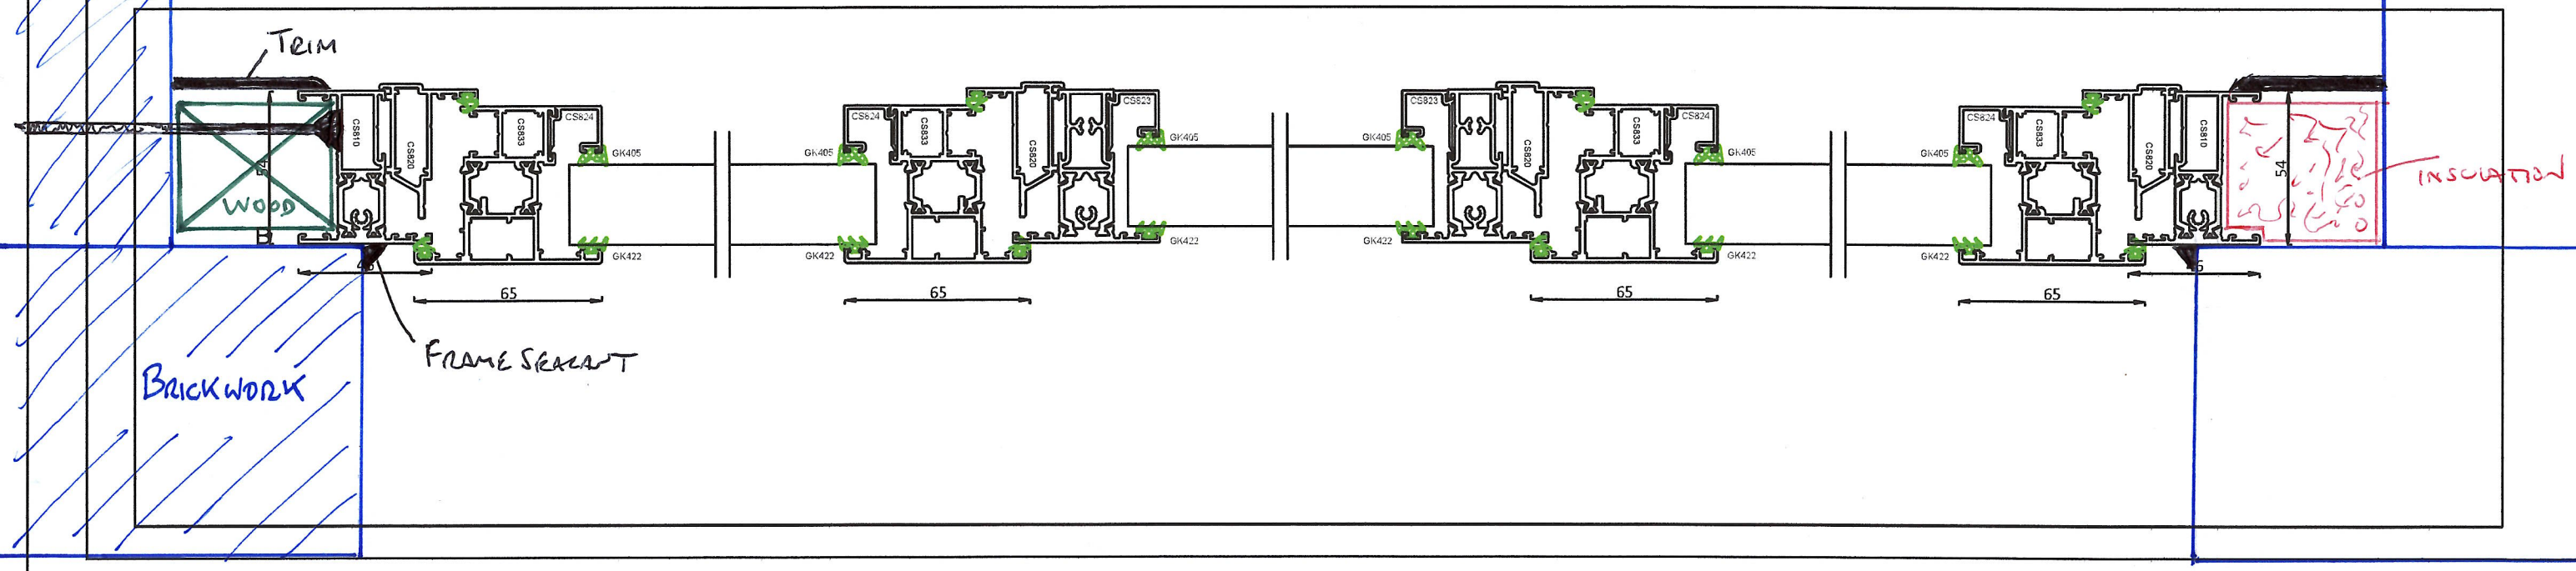

VIEW FROM OUTSIDE

KEY

- BRICKWORK
- HARDWOOD BLOCK
- INSULATION STRIP
- WINDOW FIXING 6MM X 130 MM
- BLACK TRIM SCRIBBED
- BLACK FRAME SEALANT