


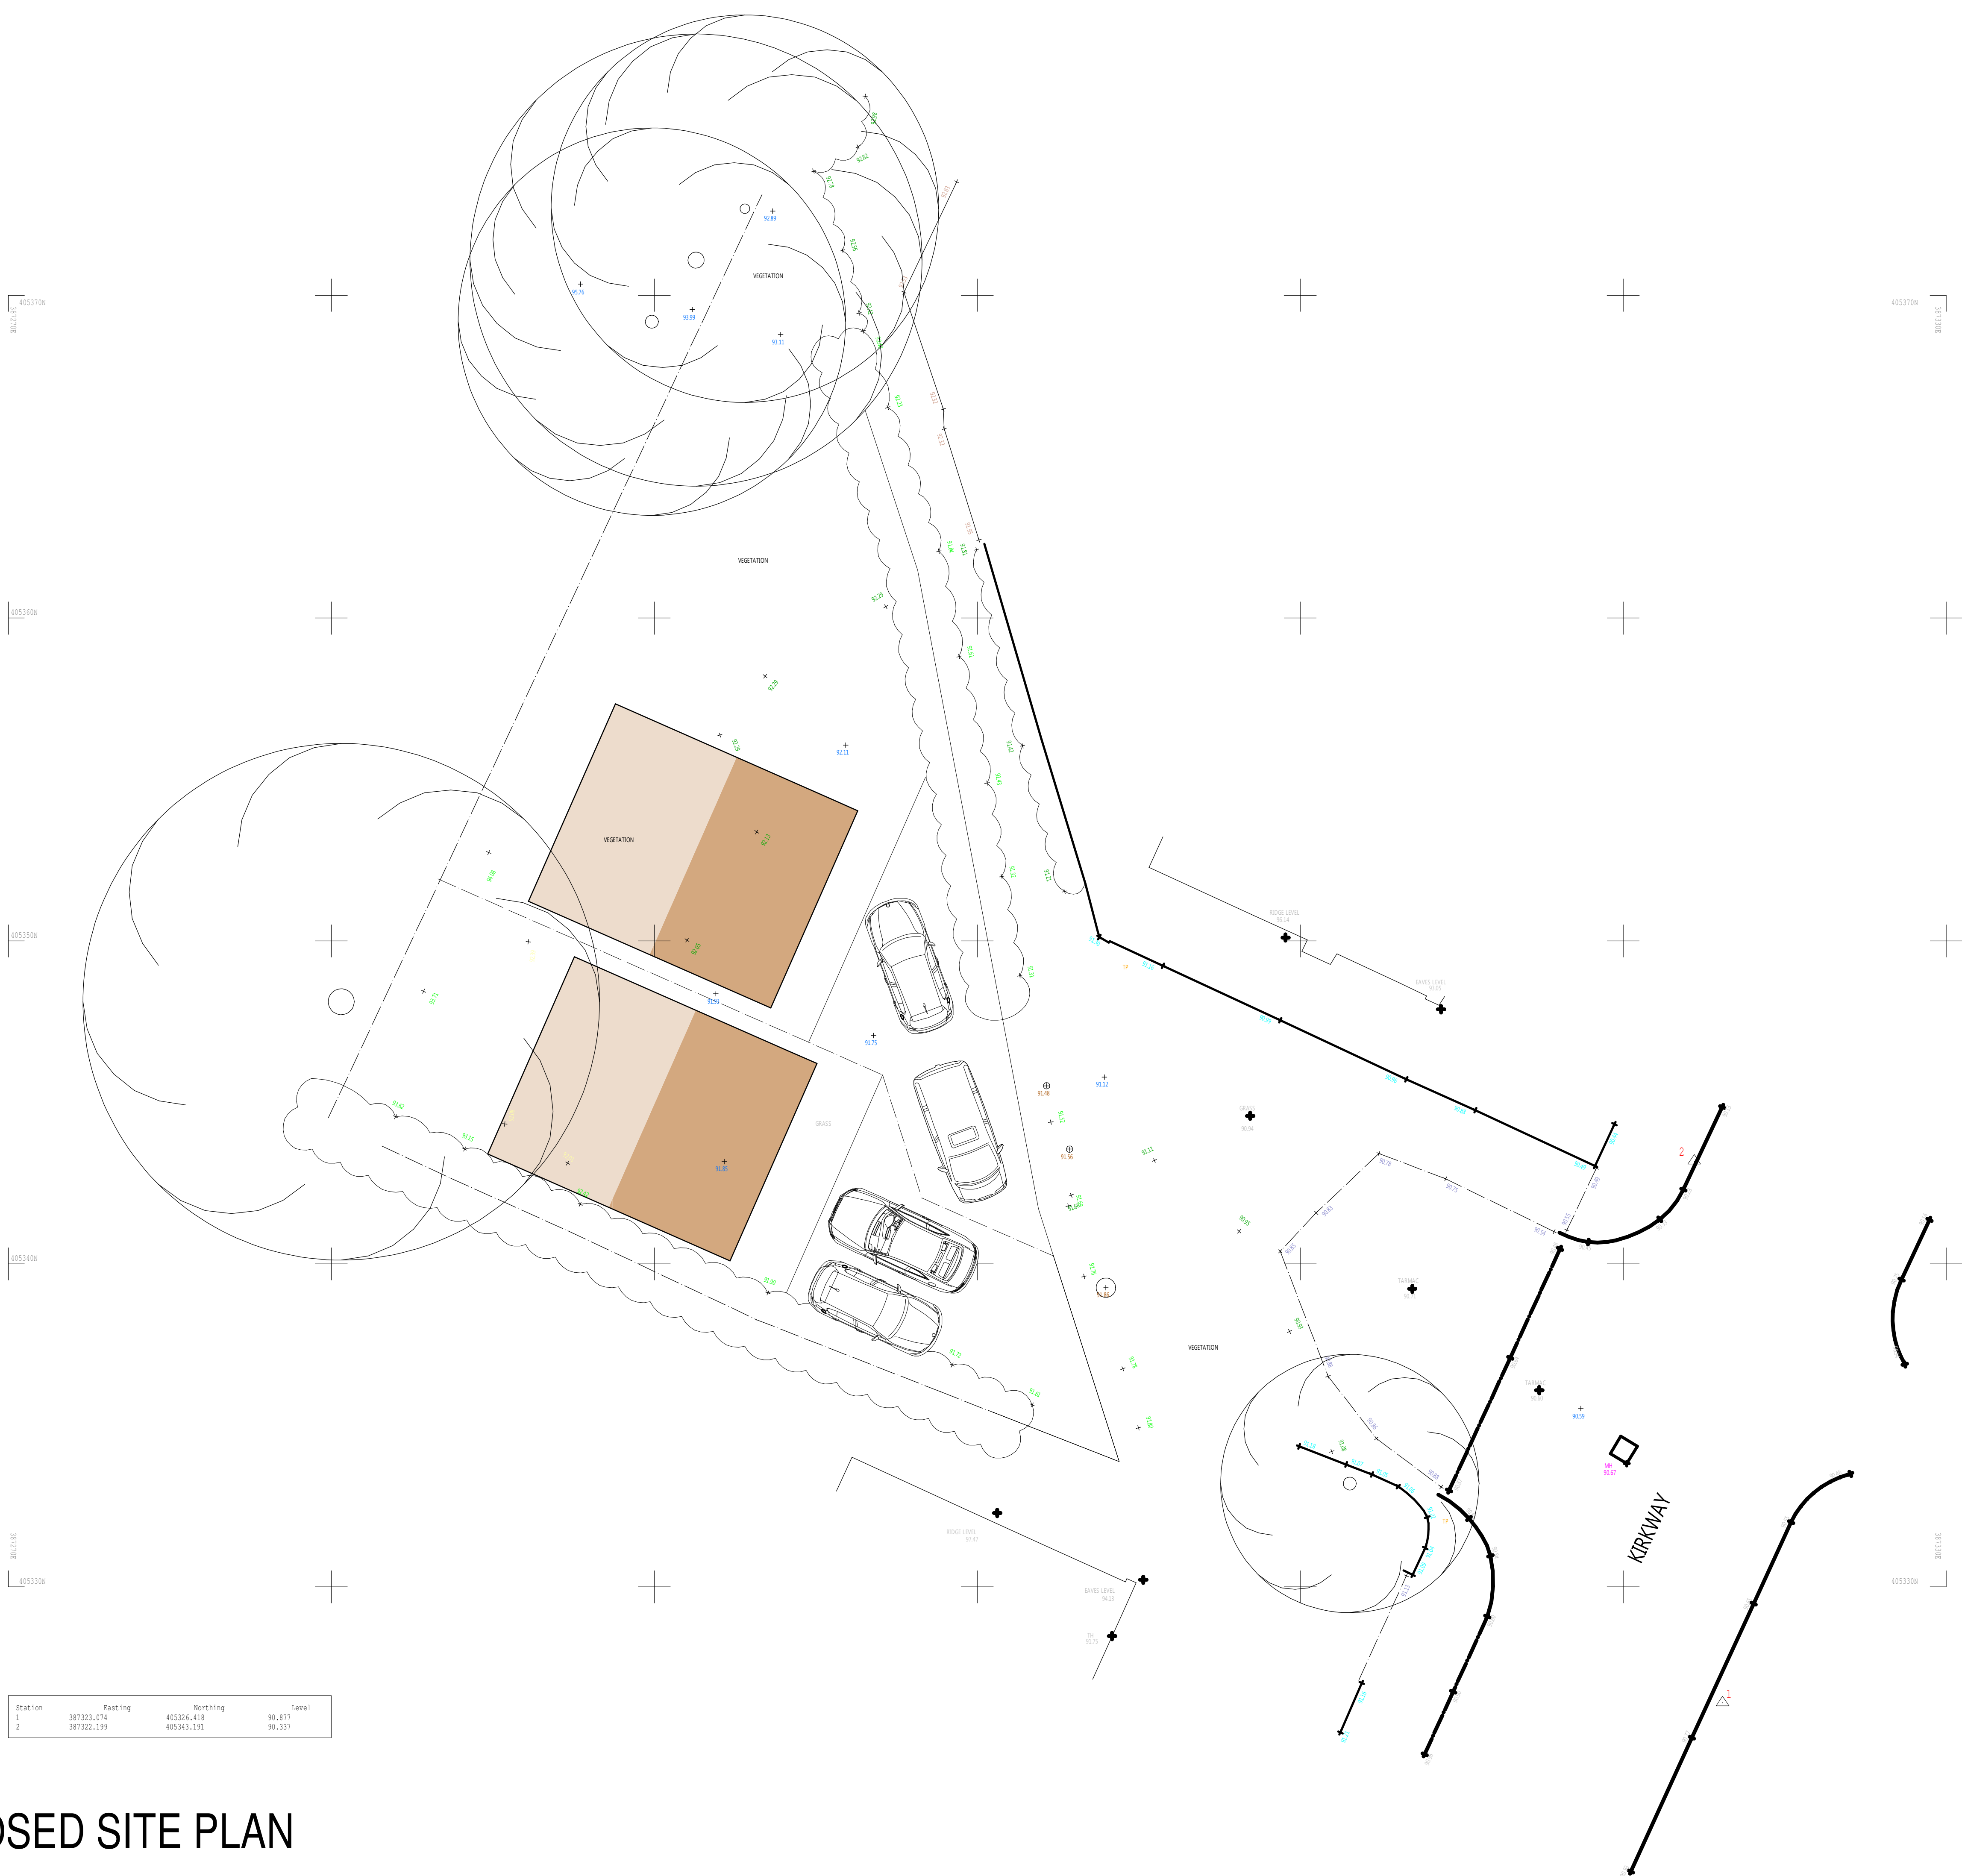

PROPOSED SITE PLAN

This drawing has been prepared for the sole purpose of obtaining Planning Permission and Building Regulation Approval ONLY. All structural calculations are to be checked by structural engineer prior to construction.

All dimensions & details are to be checked on site prior to construction, any discrepancies reported to ExtensionsNW prior to any work undertaken. Any work undertaken prior to full planning & building regulation approval is at the builders own risk. ExtensionsNW will not be held responsible for any problems arising.

This drawing is the copyright of ExtensionsNW and any reproduction in whole or part is strictly forbidden.
Plotted on 08/08/2023
ExtensionsNW reserve the right to modify and make necessary alterations dependent on site conditions.

D		
C		
B		
A		
DATE		

SCALE	1:100	DATE	July 23
DRAWN	JDJ	PP	B.R
CUSTOMER	Mr P Henstock		
PROJECT	New dwellings		
LOCATION	Land off 68 Kirkway, Middleton, Manchester, M24 1EL		
LOCAL AUTHORITY			

ExtensionsNW

3 Cribden Street, Ravenstall, Buncrana, B84 6EZ
Mobile: 07968438495
Web: www.extensionsnw.co.uk E-mail: jpc@extensionsnw.co.uk

JOB No.	3297 - 02	REV.	
---------	-----------	------	--