


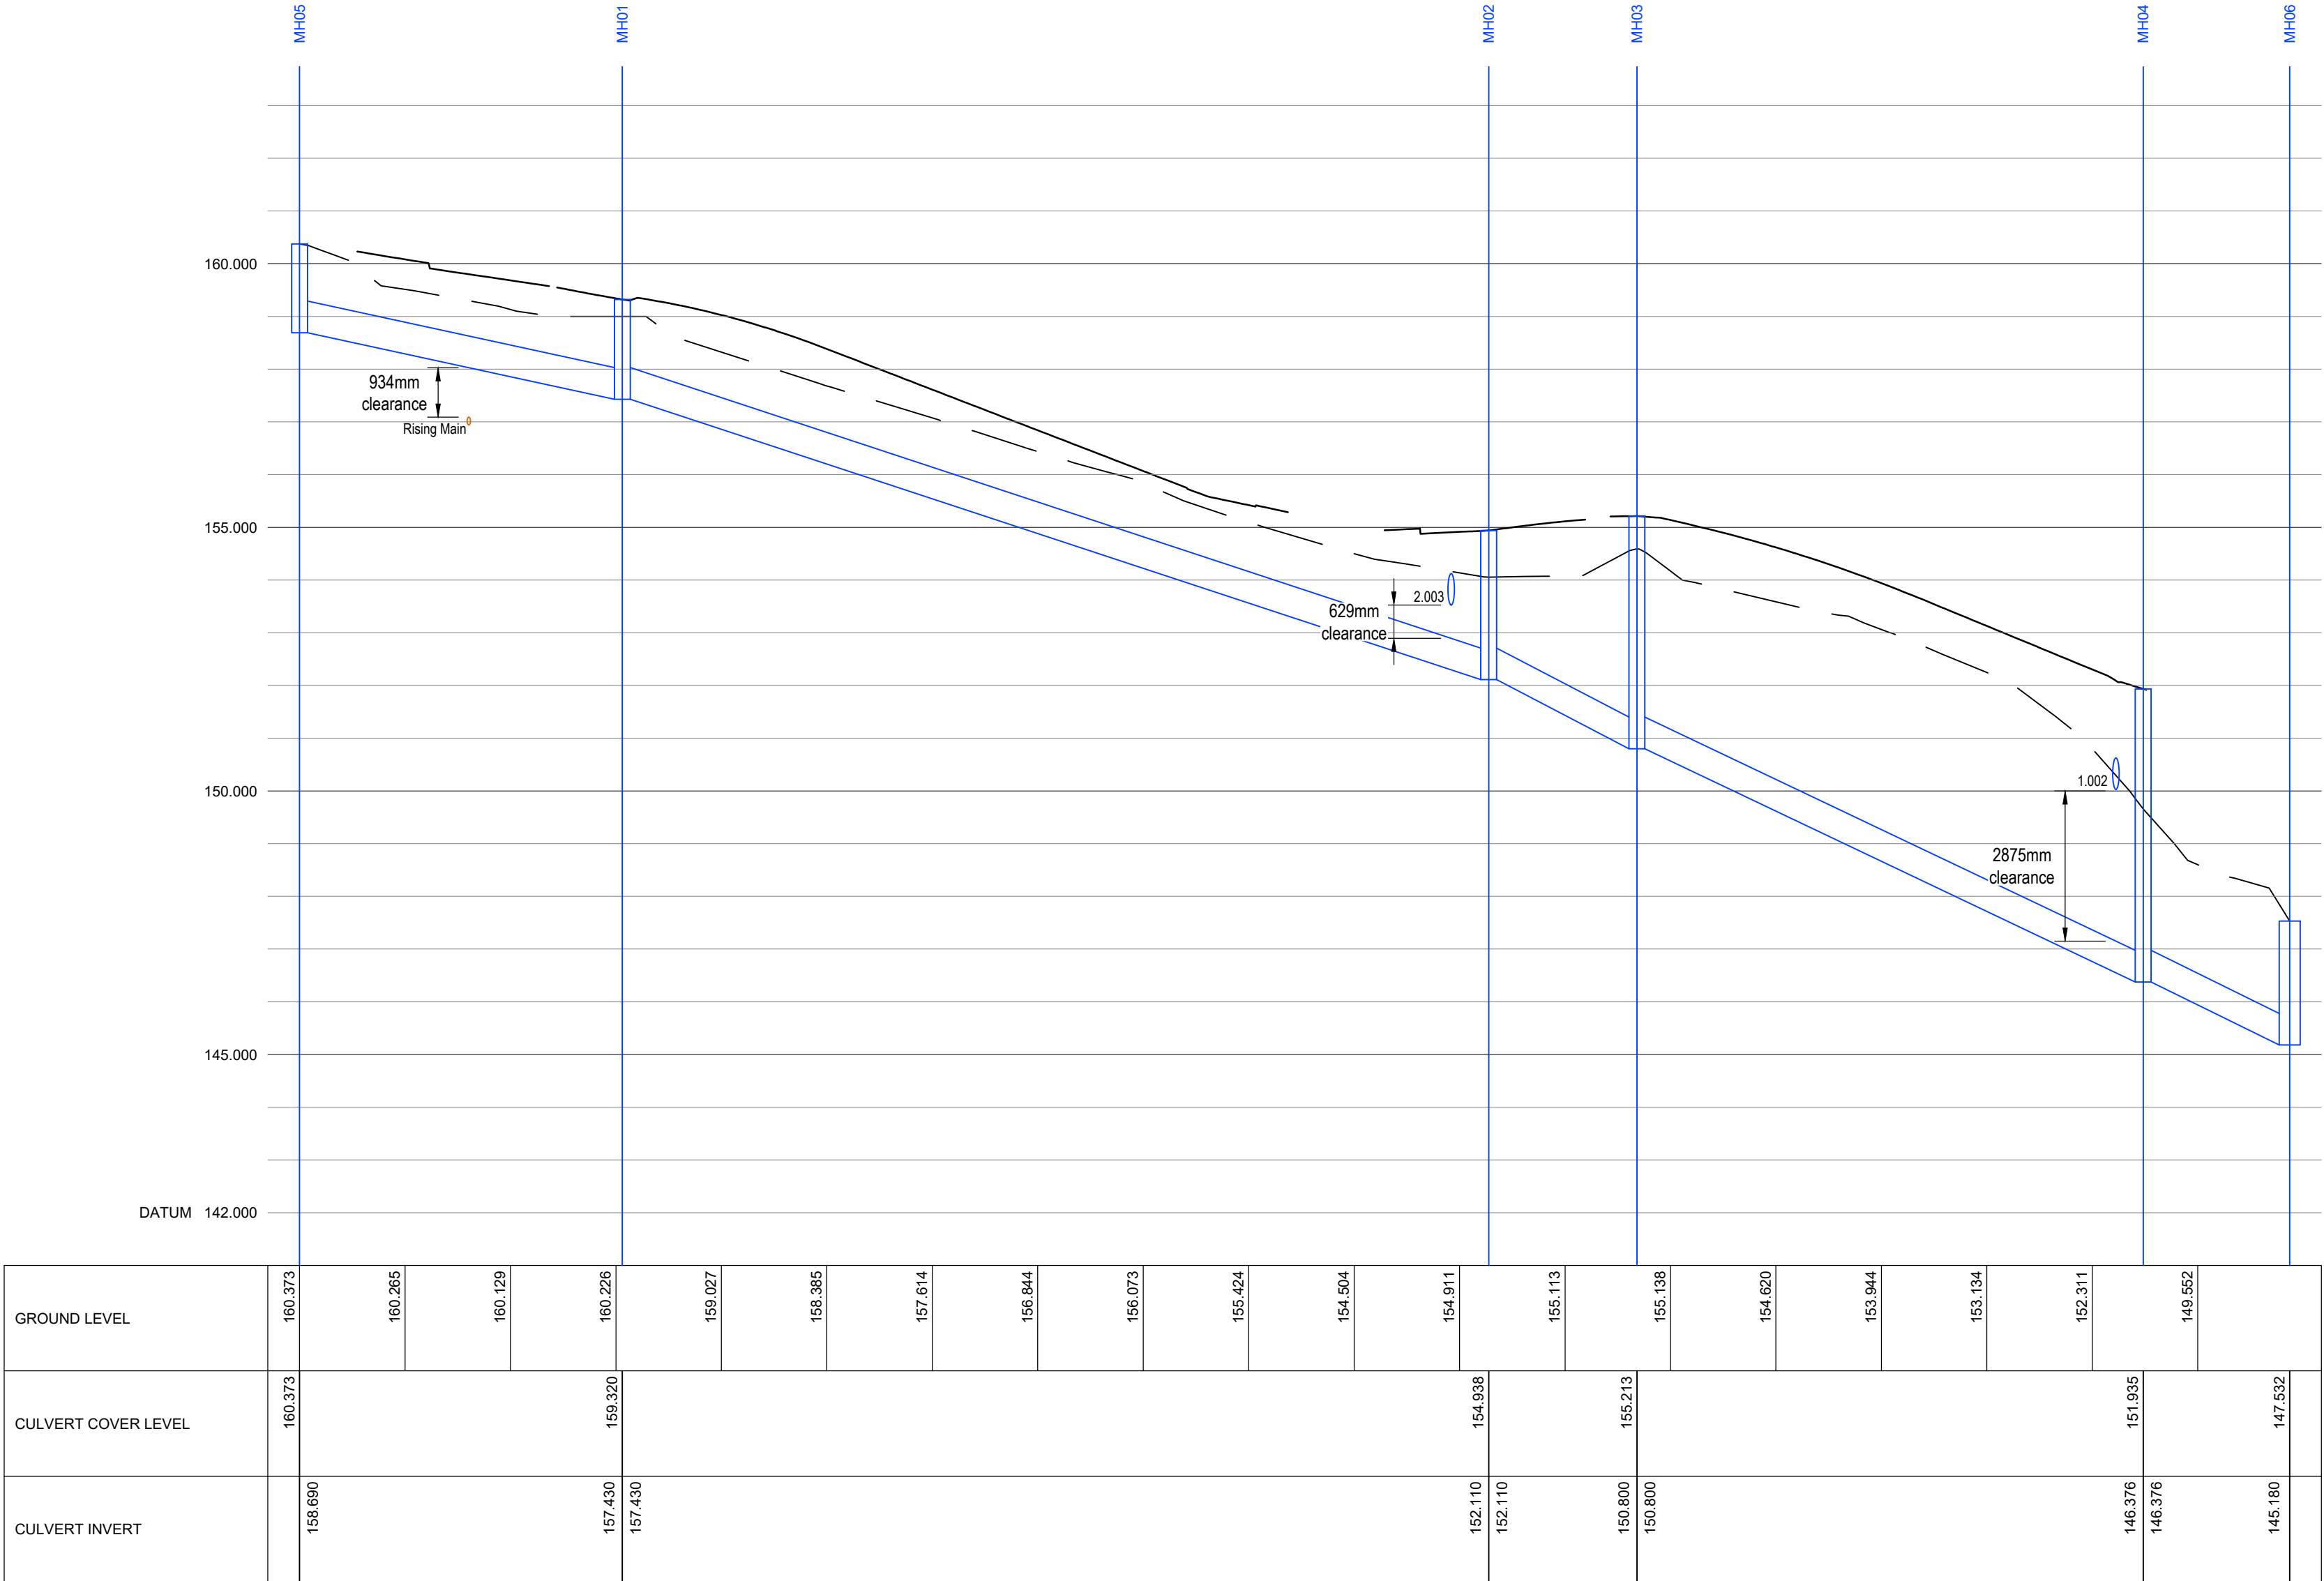

NOTES

REV	DESCRIPTION	SIG	CHK	DATE
A	First Issue.			

VISTRY PARTNERSHIPS

LITTLEBOROUGH

CULVERT LONG SECTIONS

Eastwood & Partners

CONSULTING ENGINEERS

St. Andrew's House
23 Kingfield Road
Sheffield
S11 9AS
Tel 0114 255 4554
Fax 0114 255 4330

EOP

mail@eastwoodandpartners.com
www.eastwoodandpartners.com

SCALE WHEN PLOTTED AT A1
1:500H & 1:100V

DRAWING STATUS
PRELIMINARY

DRAWN	CHECKED	DATE	DRAWING NUMBER	REV
GH	CH	26.09.23	45466/210	A