


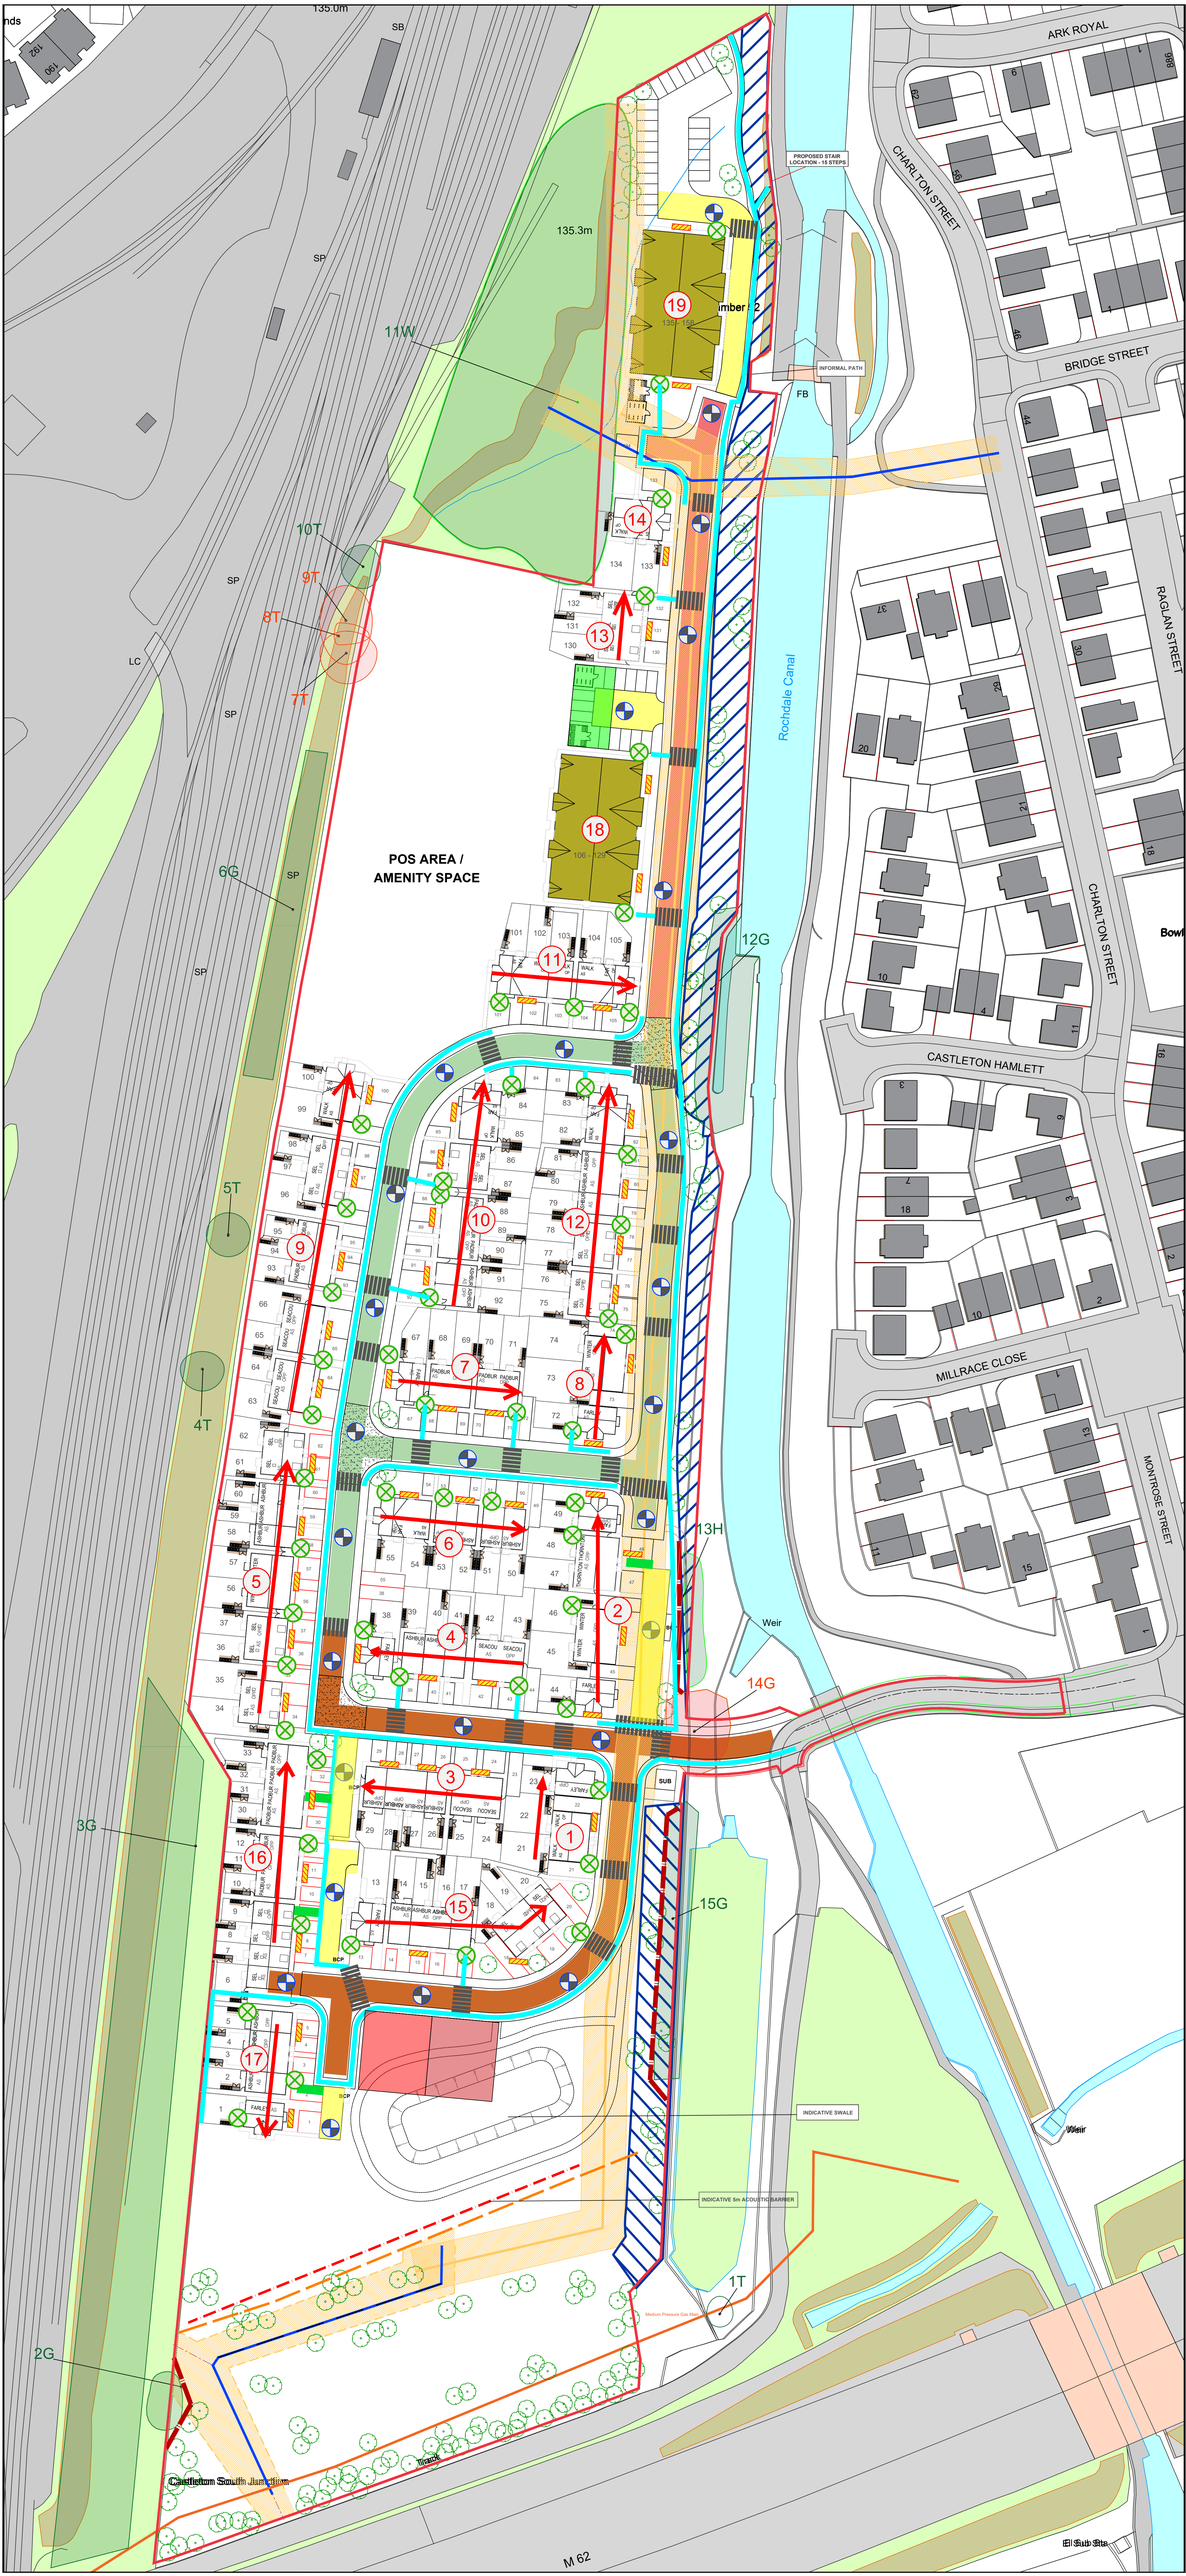

KEY

- Crossing Points
- Gantry Loading Bay
- Ladder Access
- Build Route
- Crane Positions
- Loading Bays
- Shared Drive areas to be temp road standard, to include CBR test
- Walkways
- Exit Compound
- Welfare
- Car Park

B	24/03/2025	LS	UPDATED WITH LATEST LAYOUT		
A	10/03/2025	LS	UPDATED WITH LATEST LAYOUT		
REV	DATE	DRAWN	DESCRIPTION	ARCH CHECK	ENG CHECK
TITLE					
CONSTRUCTION AND WELFARE PLAN					
 M.C.I. Developments Ltd. 15 Beecham Court, Smithy Brook Road, Wigan, WN3 6PR tel: 08448871467 fax: 08448871468 web: www.mcidevelopments.com email: admin@mcidevelopments.com					
PROJECT					
TRUB FARM, ROCHDALE					
DRN BY	IG	SCALE	JOB REF	DRAWING NUMBER	REV
DATE	4.6.24	1:500 @ A0	000	MCI-100-DR-A-506	B