




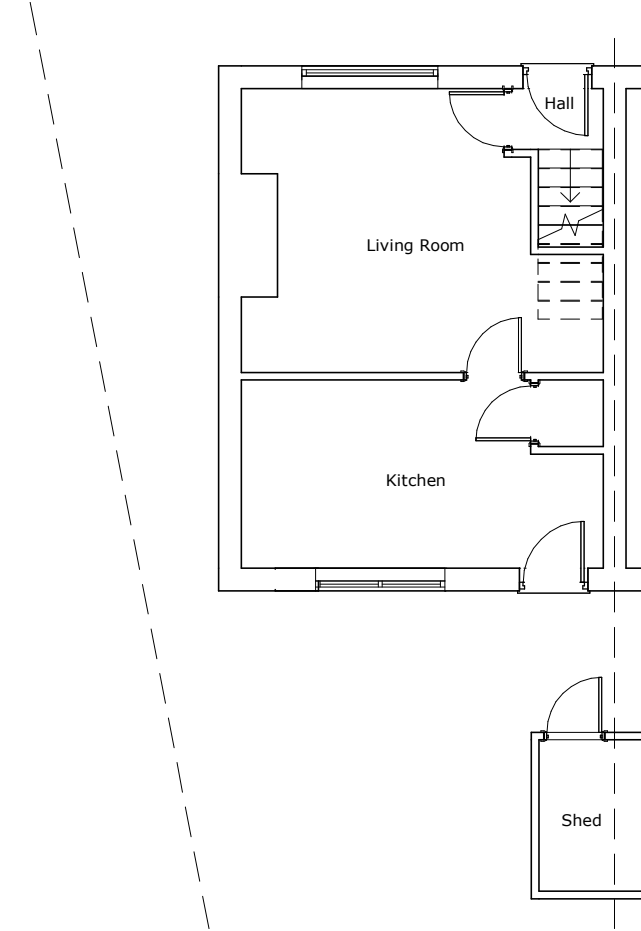


GROUND FLOOR PLAN
(EXISTING) 1:100

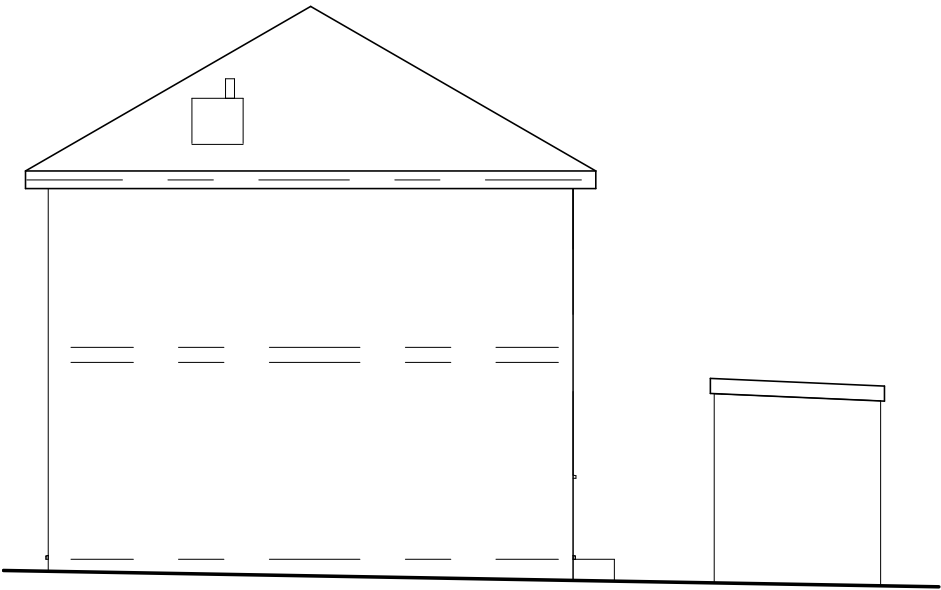


SIDE ELEVATION
(EXISTING) 1:100

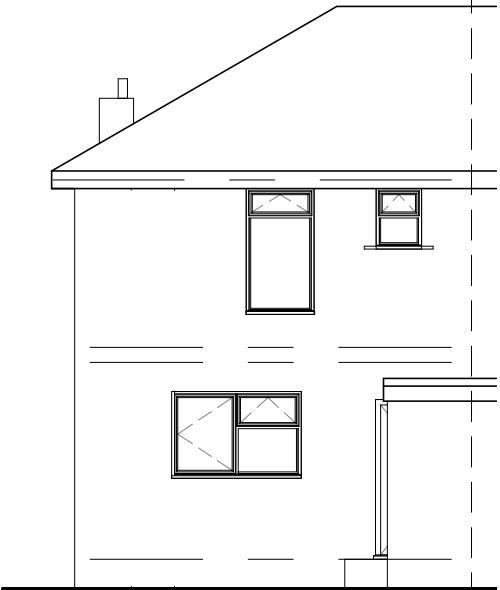

REAR ELEVATION
(EXISTING) 1:100

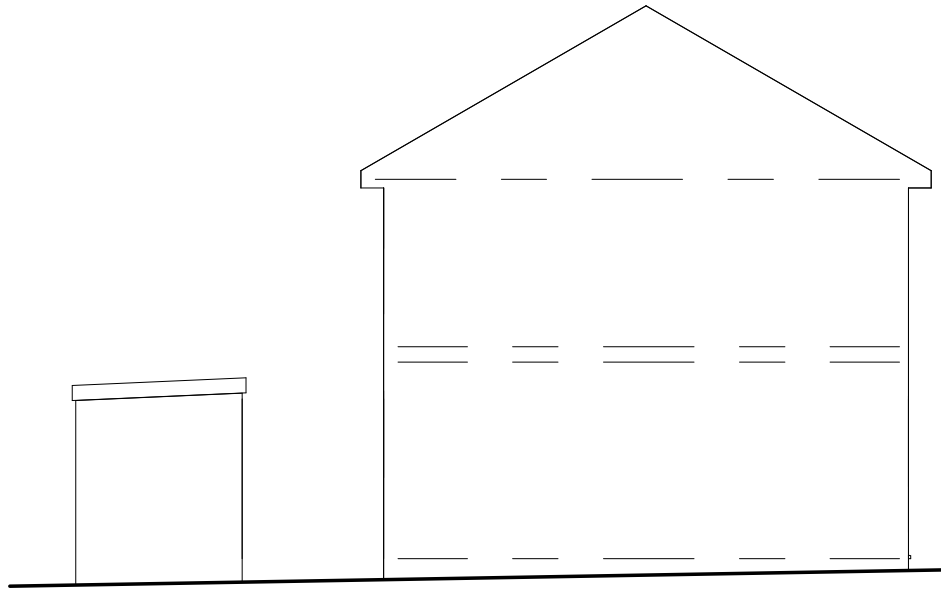

SIDE ELEVATION
(EXISTING) 1:100

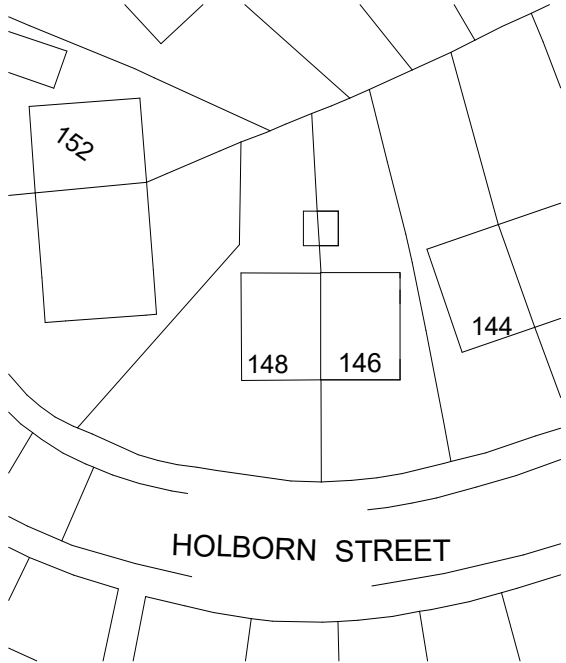

SITE PLAN
(EXISTING) 1:500

Building Design Services
M.FAROOQ
6 Stock Close
Rochdale
OL12 6BB
01706 712231
0796 7605 763
bds2000@live.co.uk

For:
MR MUHAMMAD ASLAM


**PROPOSED SINGLE
STOREY REAR EXTENSION**

Scale:
**As
indicated**


bds

146 Holborn
Street
OL11 4QE


Job No. & Sheet
2005/ 1

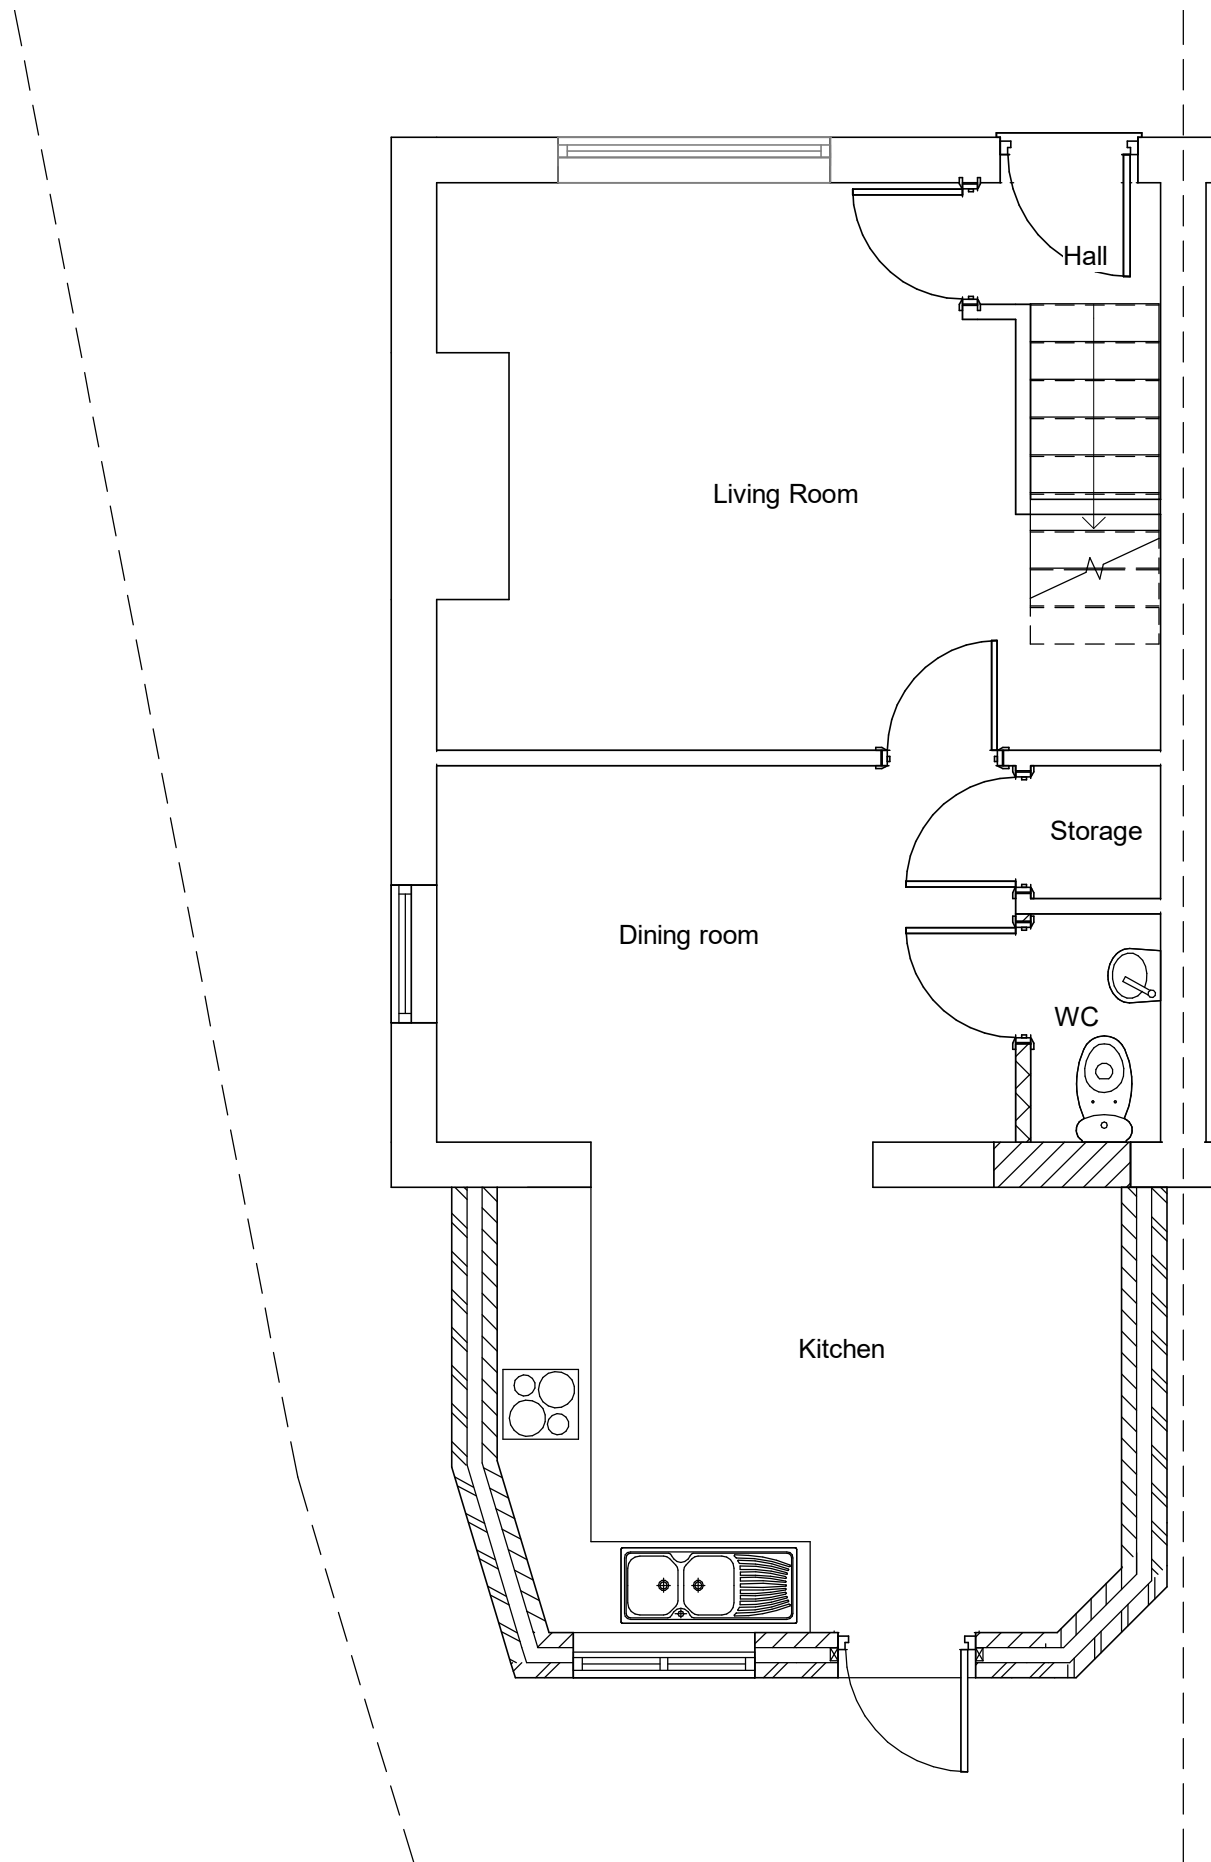


GROUND FLOOR PLAN
(PROPOSED) 1:50

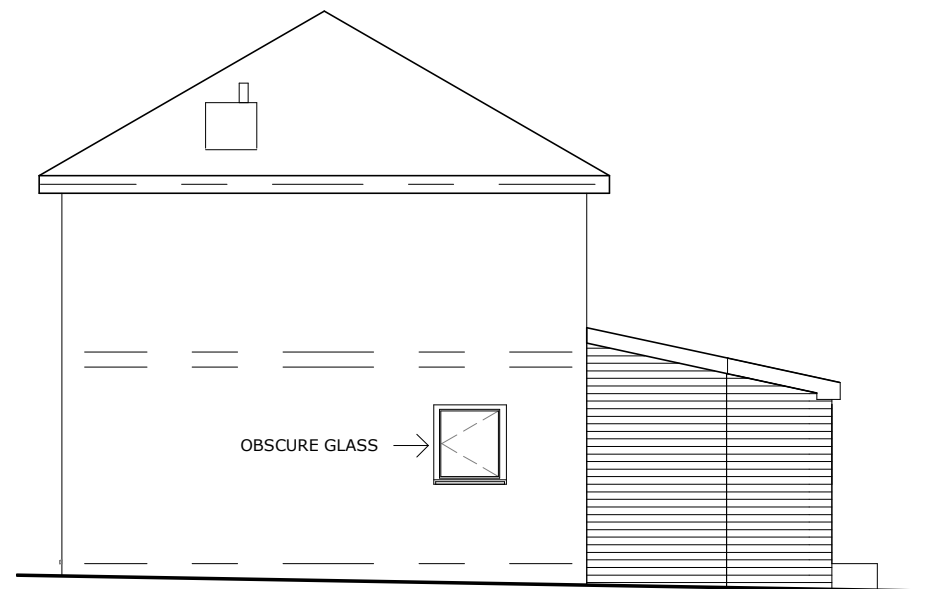


SIDE ELEVATION
(PROPOSED) 1:100

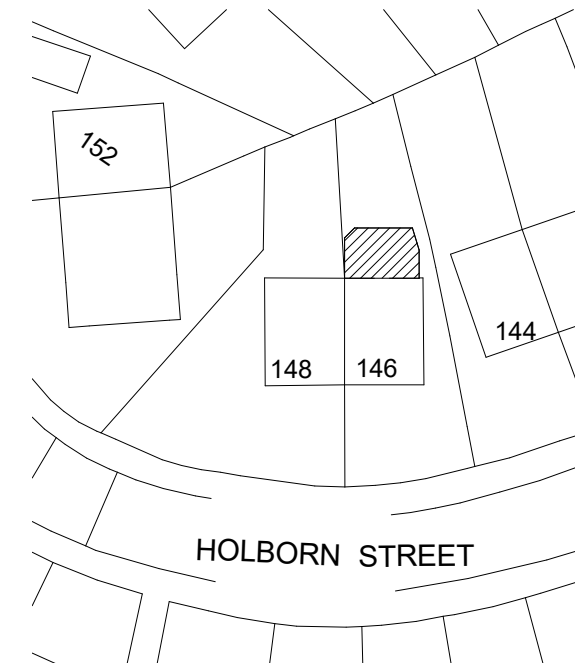

SITE PLAN
(PROPOSED) 1:500

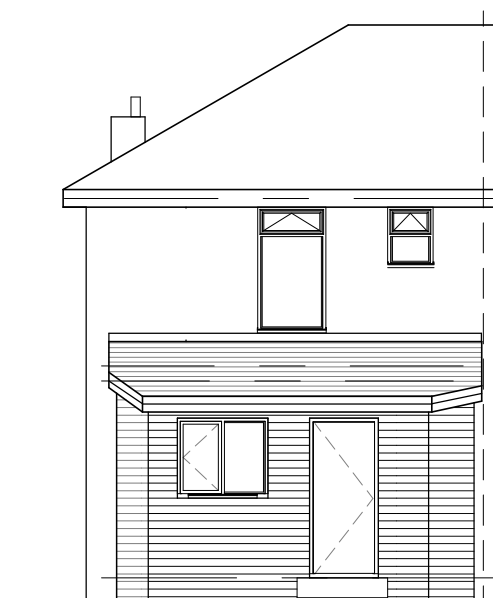

REAR ELEVATION
(PROPOSED) 1:100

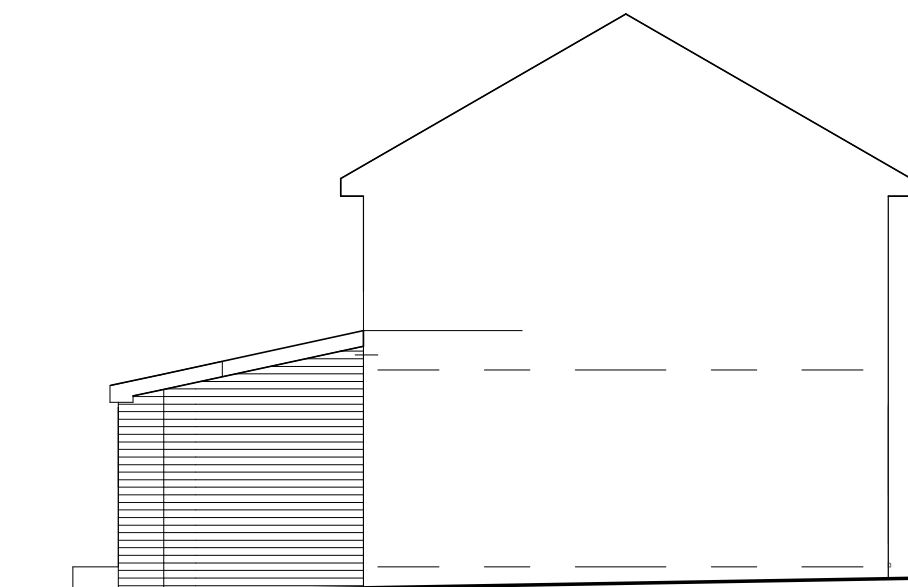

SIDE ELEVATION
(PROPOSED) 1:100

Building Design Services
M.FAROOQ
6 Stock Close
Rochdale
OL12 6BB
01706 712231
0796 7605 763
bds2000@live.co.uk

For:
MR MUHAMMAD ASLAM

**PROPOSED SINGLE
STOREY REAR EXTENSION**

Scale:
**As
indicated**

bds

**146 Holborn
Street
OL11 4QE**

Job No. & Sheet
2005/ 2