
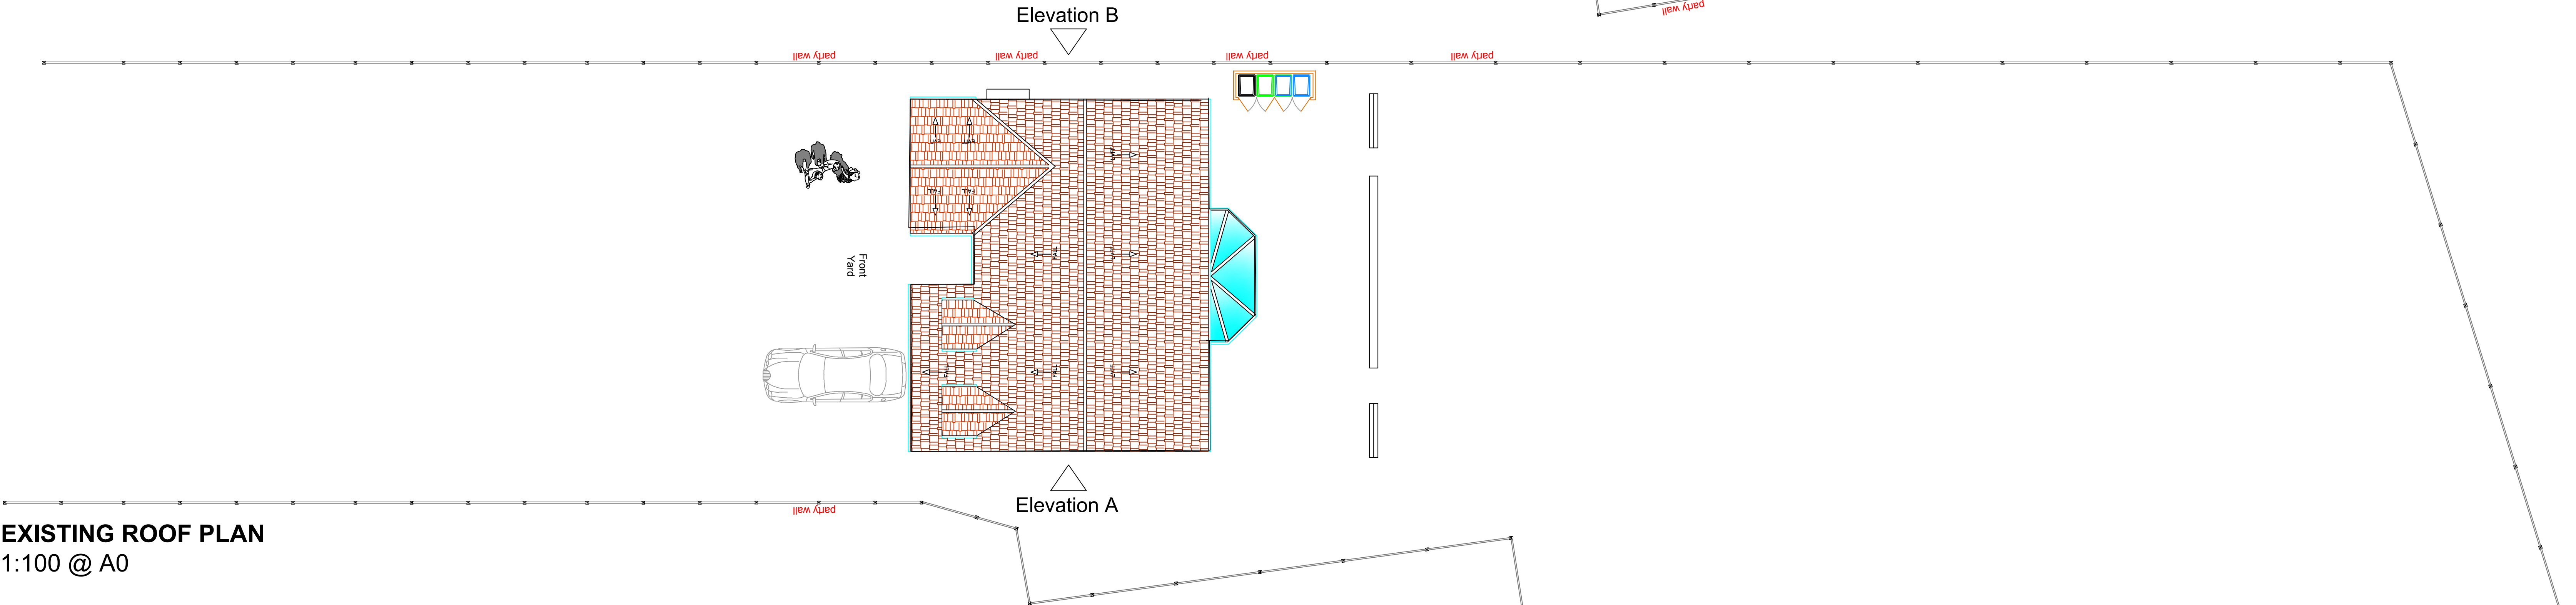


NOTE TO ALL CONTRACTORS: DO NOT SCALE FROM THIS DRAWING

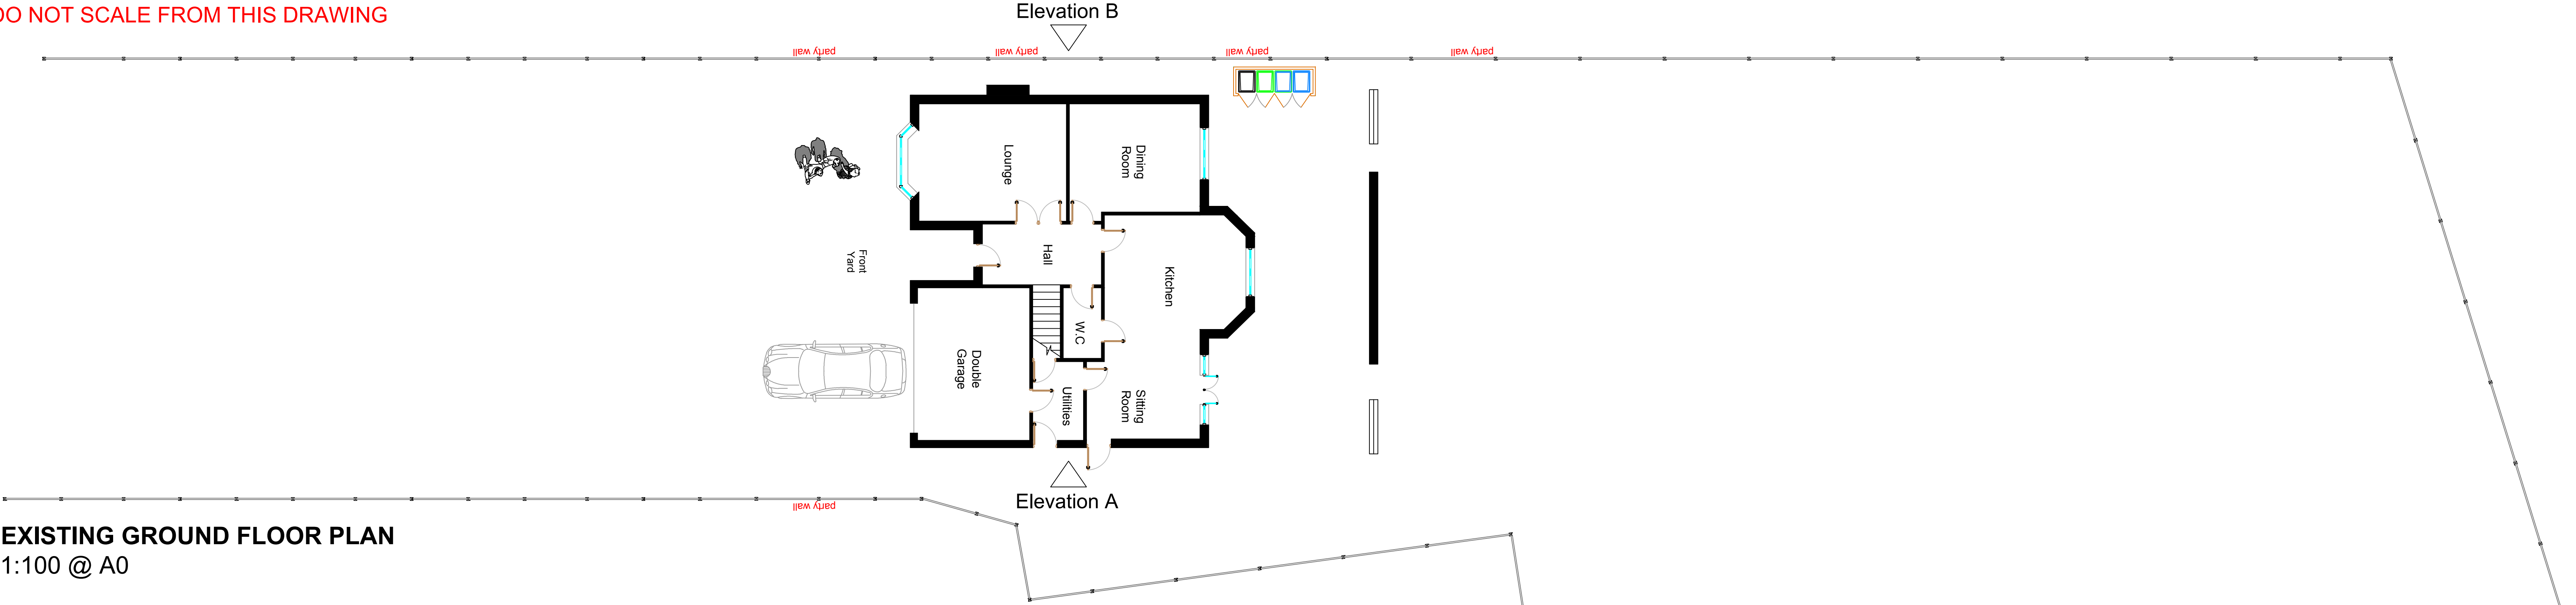

RIBA STAGE 2 ☐ RIBA STAGE 3 ☐ RIBA STAGE 4 ☐

ADDRESS
14 greenview drive, rochdale

PROJECT

existing plans

REV. REVISION DETAILS