


DEVELOPMENT LAYOUT

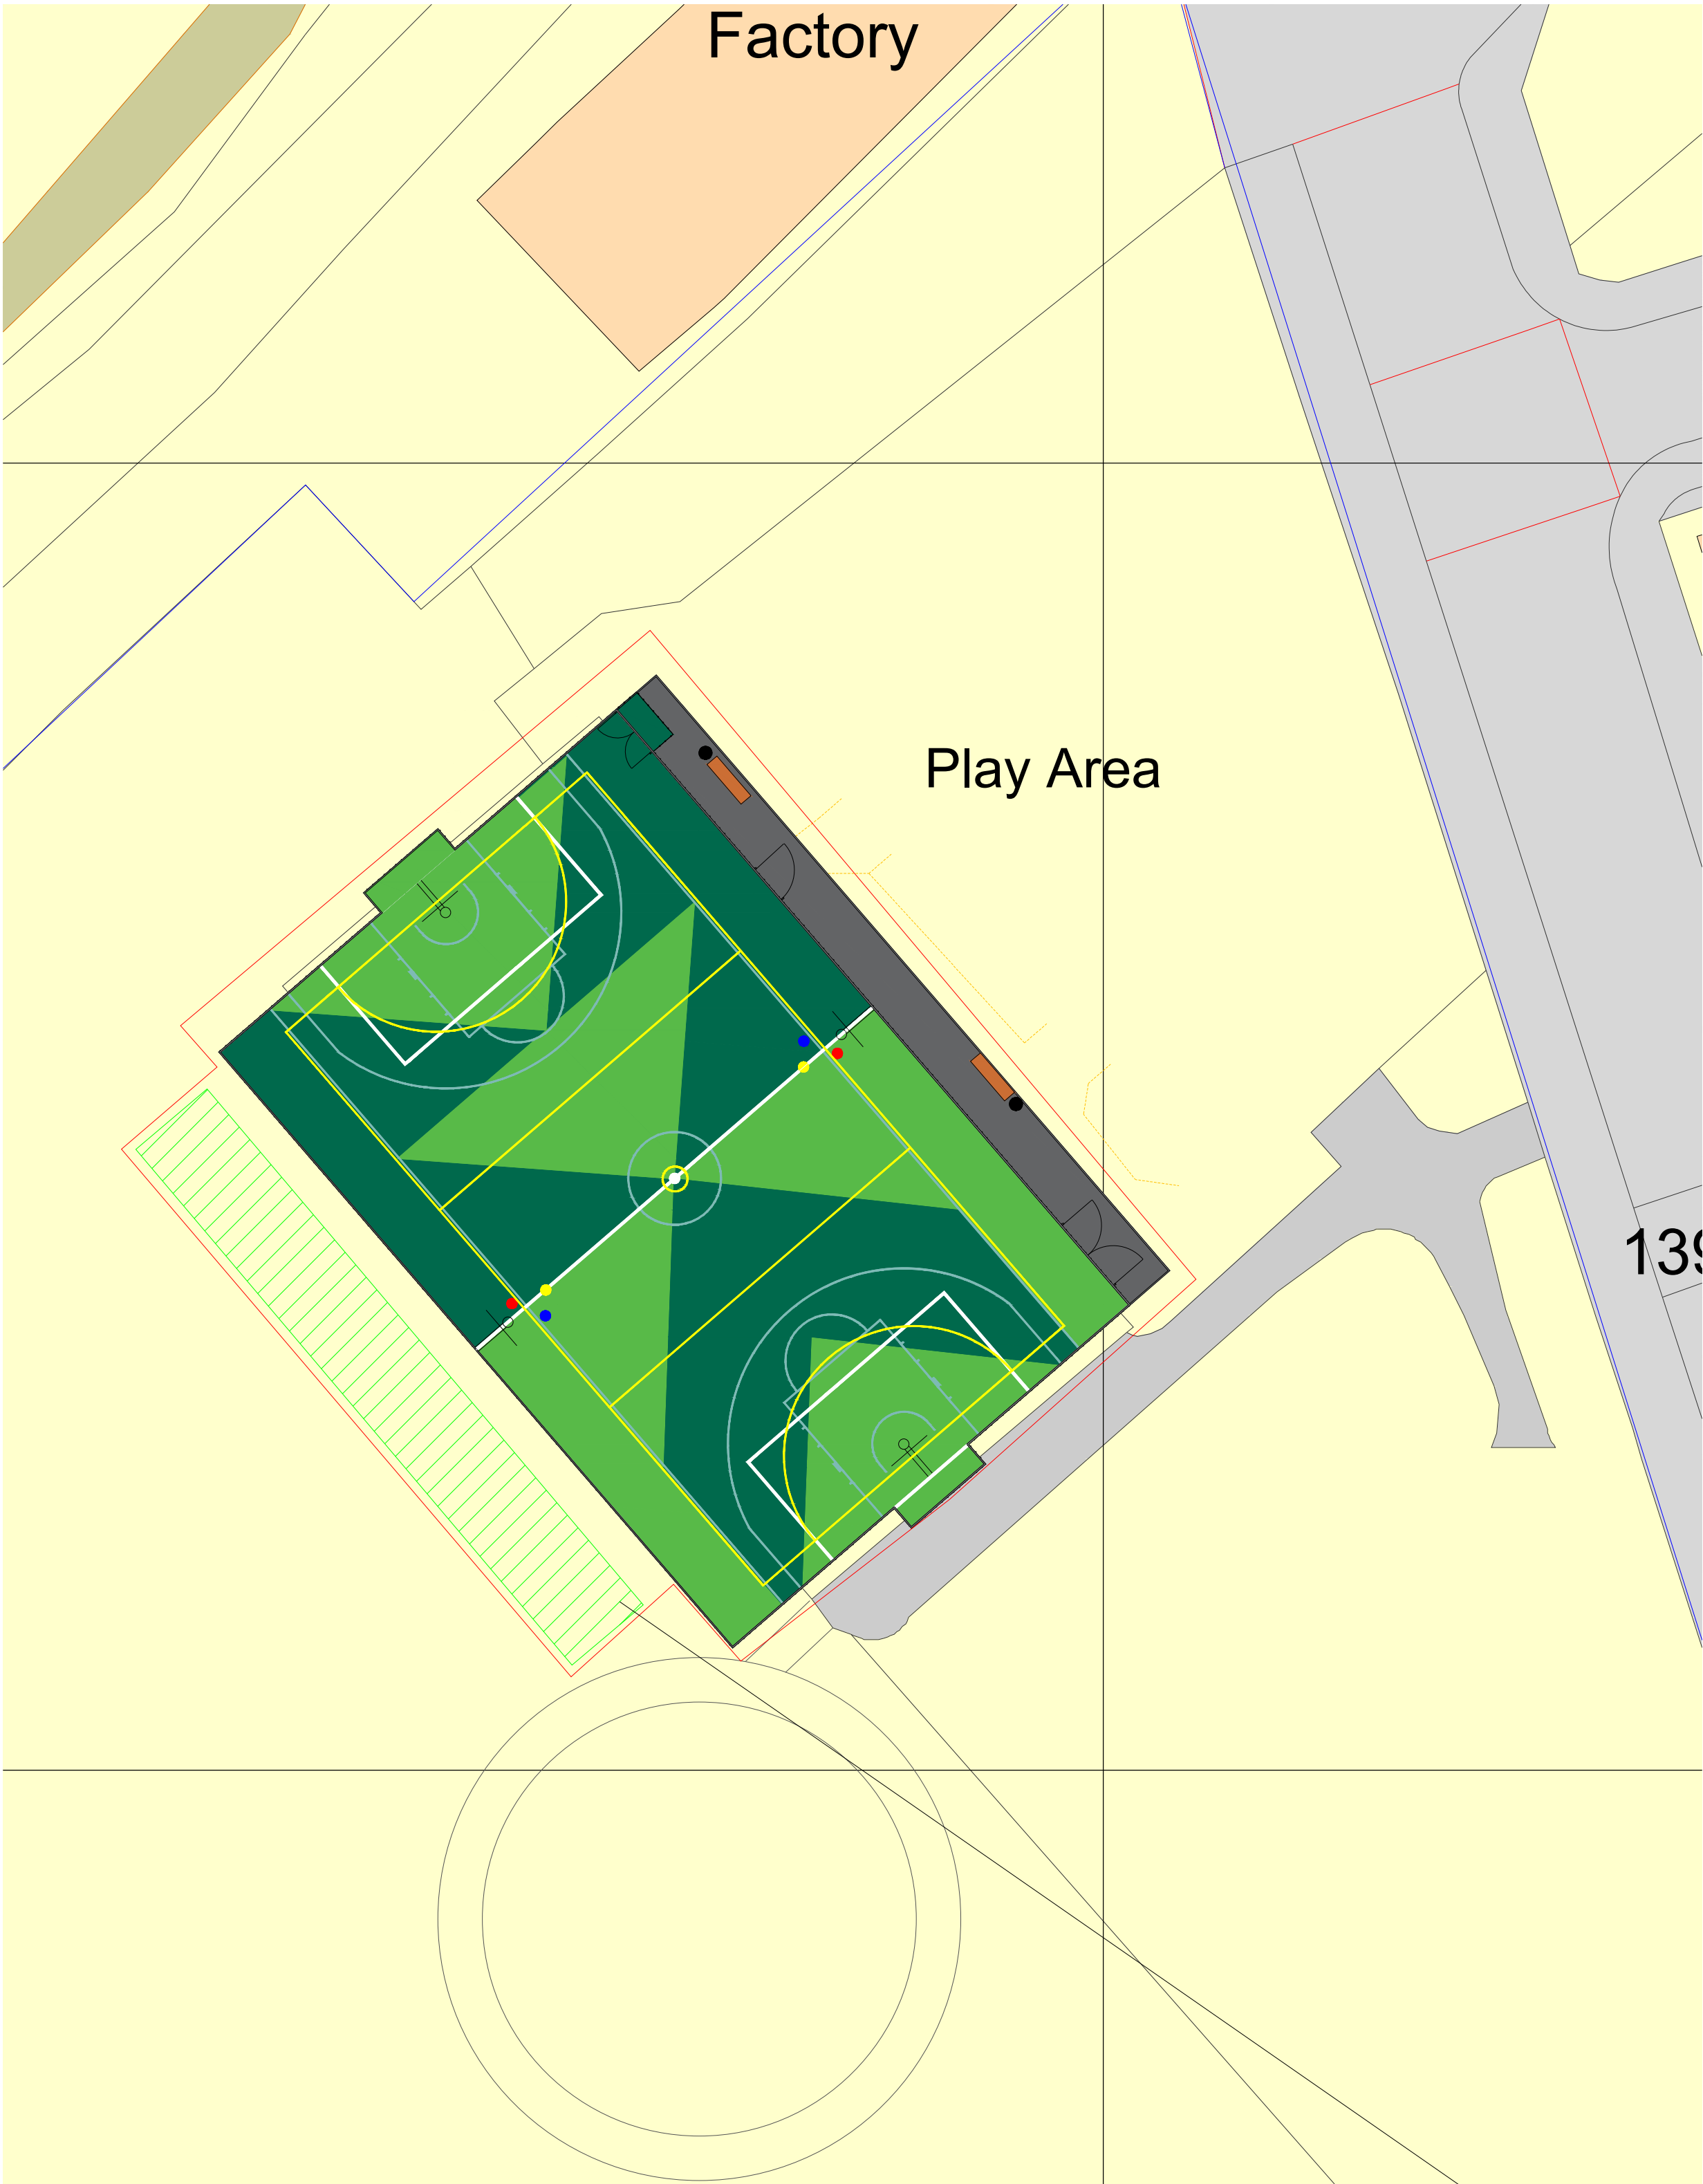

FACILITY TYPE
FOOTBALL, BASKETBALL AND NETBALL
PAINTED POROUS ASPHALT (MACADAM) SURFACE PLAYZONE WITH PERIMETER FENCING, FLOODLIGHTING, HARD-STANDING AREA AND EQUIPMENT

CONSTRUCTION
BREAKING UP OF EXISTING MACADAM SURFACE, REGRADING OF EXISTING STONE SUBBASE LAYER, INSTALLATION OF NEW KERBS AND RETAINING FEATURES, FINISHED WITH NEW 2-LAYER PAINTED POROUS MACADAM SURFACE, WITH SLIP RESISTANCE AS PER ENGLAND BASKETBALL AND ENGLAND NETBALL REQUIREMENTS (>75M)

DIMENSIONS
FENCE TO FENCE = 30 X 20M
2NR GOAL RECESSES = 3.66 X 1M
SPECTATOR AREA = 30 X 2M
ACCESS ROUTE = LINKED TO EXISTING PATHWAYS TO THE EAST

LINE MARKINGS
FOOTBALL GOAL BOXES = 10.0 X 5.0M
BASKETBALL COURT MARKINGS
NETBALL COURT MARKINGS

PERIMETER FENCING
3.0M HIGH TWIN BAR PANEL FENCING (RAL 6005 - DARK GREEN)
AND 4.0M HIGH TWIN BAR PANEL FENCING BEHIND THE GOALS (RAL 9016 - WHITE)

1NR DOUBLE MAINTENANCE / EMERGENCY GATE ACCESS
WITH ONE SIDE TO HAVE AN EGRESS ONLY PANIC BAR WITH A CLOSING MECHANISM,
OTHER SIDE TO HAVE LOCKABLE DROP BOLT WITH ROBUST COMBINATION LOCK

1NR SINGLE GATE MOUNTING FRAME FOR CIA / CLUBSPARK GATE


1NR DOUBLE GATE TO STORAGE AREA

FLOODLIGHTING
FENCE MOUNTED LED 4 COLUMN SYSTEM
AVERAGE LUX = 120LUX
UNIFORMITY = 0.65

EQUIPMENT
2NR GOALS (INTEGRAL TO FENCING)
4NR FENCE MOUNTED BASKETBALL/NETBALL HOOPS
2NR BENCHES
2NR WASTE BINS
1NR STORAGE AREA

BIODIVERSITY GAIN
0.009HA OF WILDFLOWER TYPE SPECIES RICH GRASSLAND
6-8 SPECIES PER M2

CHECK ALL DIMENSIONS PRIOR TO COMMENCEMENT OF WORK
NO GUARANTEE CAN BE GIVEN THAT ALL SERVICES HAVE BEEN SHOWN ON THE DRAWING
NO GUARANTEE CAN BE GIVEN TO THE ACCURACY AND COMPLETENESS OF ANY SERVICE PROVIDER RECORD INFORMATION SHOWN IN THIS DRAWING AND NO LIABILITY WILL BE ACCEPTED FOR ANY LOSSES THAT ARISE DUE TO A LACK OF ACCURACY IN ANY SERVICE PROVIDERS RECORD INFORMATION
RELEVANT SERVICE DRAWINGS SHOULD BE OBTAINED FROM APPROPRIATE SERVICE PROVIDERS AND USED IN CONJUNCTION WITH THIS DRAWING
REFERENCE SHOULD ALSO BE MADE TO HISTORICAL PLANS AND AS BUILT DRAWINGS
THIS DRAWING IS COPYRIGHT TO LABOSPORT LTD

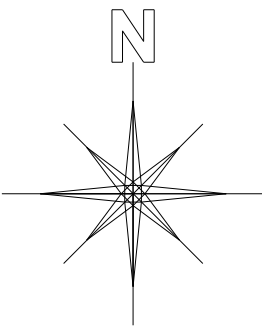

Labosport Ltd
Unit 3, Aerial Way, Hucknall, Nottinghamshire, NG15 6DW
+44 (0)115 968 1998
www.labosport.com
info@labosport.co.uk

CLIENT
THE FOOTBALL FOUNDATION / SIS (UK) LTD
PROJECT
STONEFIELD PARK
PLAYZONE FACILITY DEVELOPMENT

DEVELOPMENT LAYOUT			
DRAWING	PLANNING	MD	01
STATUS	LSUK 24-0572	06/01/2025	
PROJECT	A1	SCALE	1:200
PAPER SIZE			24-0572 03P