


NOTE:
1. DO NOT SCALE OFF THIS DRAWING.
2. ANY DISCREPANCIES TO BE REPORTED IMMEDIATELY TO THE ARCHITECT.
3. ALL DIMENSIONS TO BE SITE CHECKED & VERIFIED BY THE CONTRACTOR PRIOR TO THE MANUFACTURE OR ORDER OF ANY MATERIALS OR GOODS.

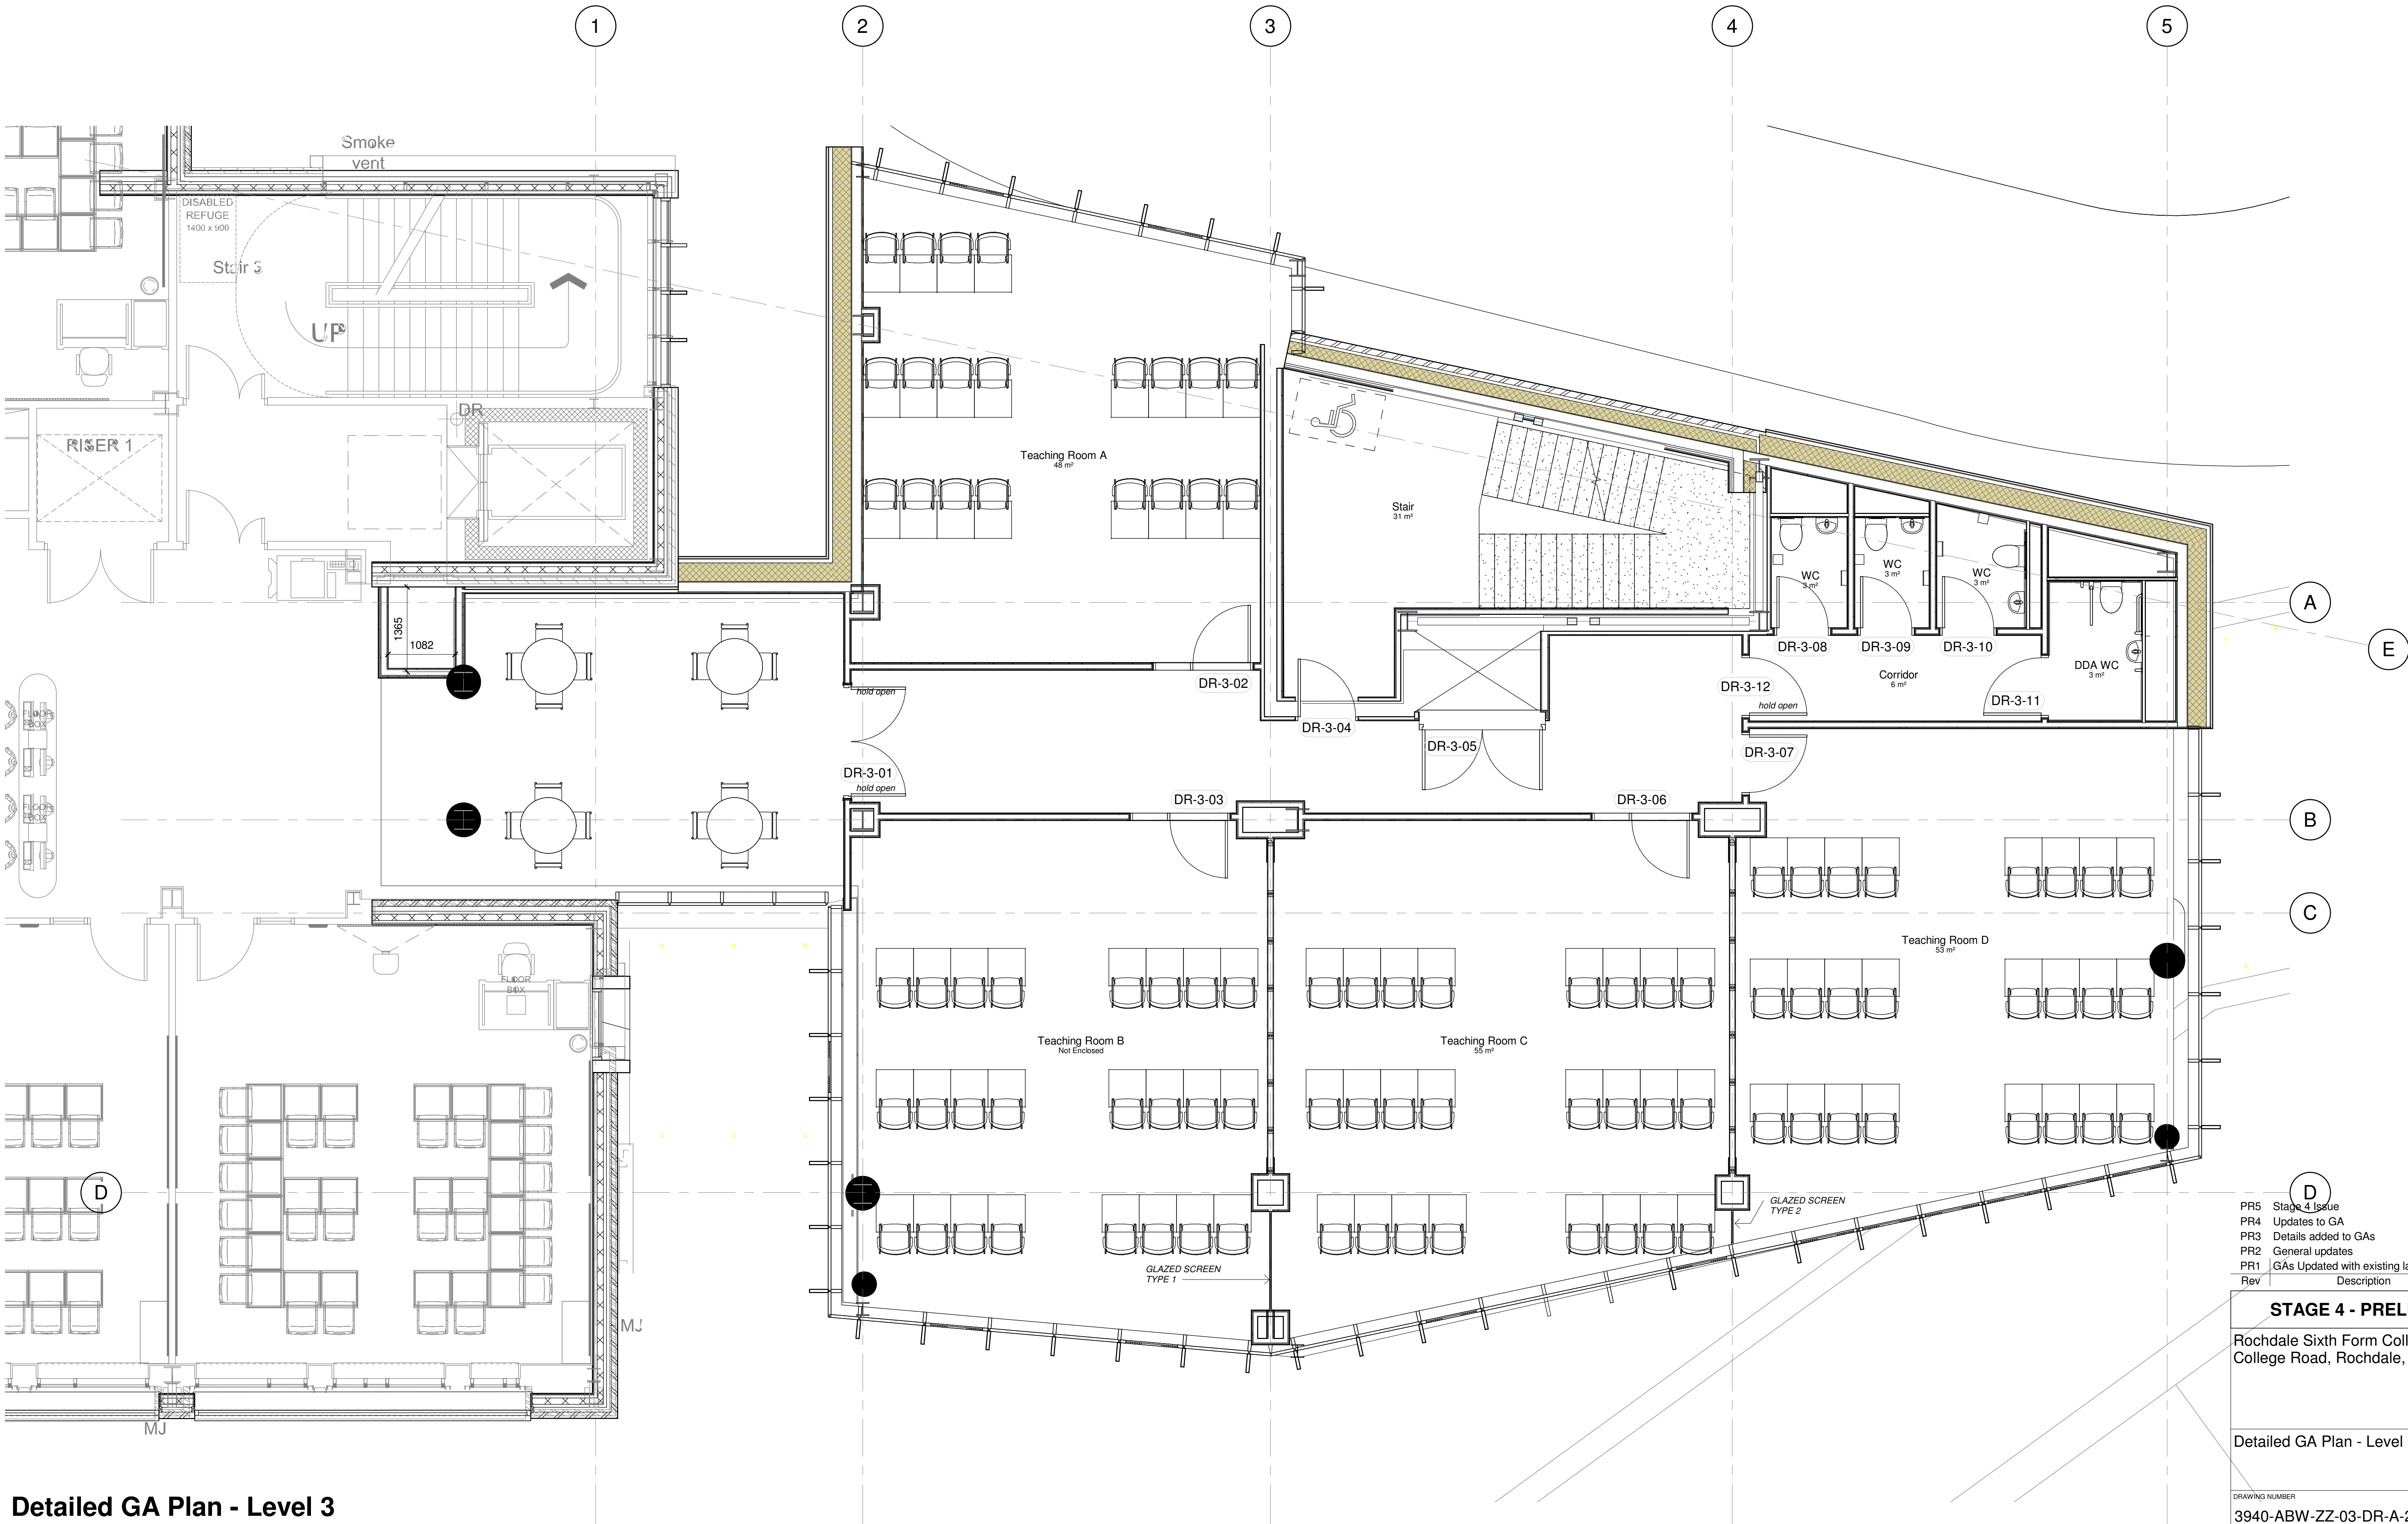

Detailed GA Plan - Level 3
1 : 50

PR5	Stage 4 Issue	23.08.23
PR4	Updates to GA	11.08.23
PR3	Details added to GAs	30.06.23
PR2	General updates	27.06.23
PR1	GAs Updated with existing layouts	22.05.23
Rev	Description	Date
STAGE 4 - PRELIMINARY		
Rochdale Sixth Form College College Road, Rochdale, OL12 6HY		
Detailed GA Plan - Level 3		
DRAWING NUMBER 3940-ABW-ZZ-03-DR-A-2104		
DATE 05/10/23	REVISION PR5	STATUS PURPOSE OF ISSUE
SCALE 1 : 50		
ABW architects Ltd. architecture building workshop		A1 ©

25/08/2023 12:54:43