


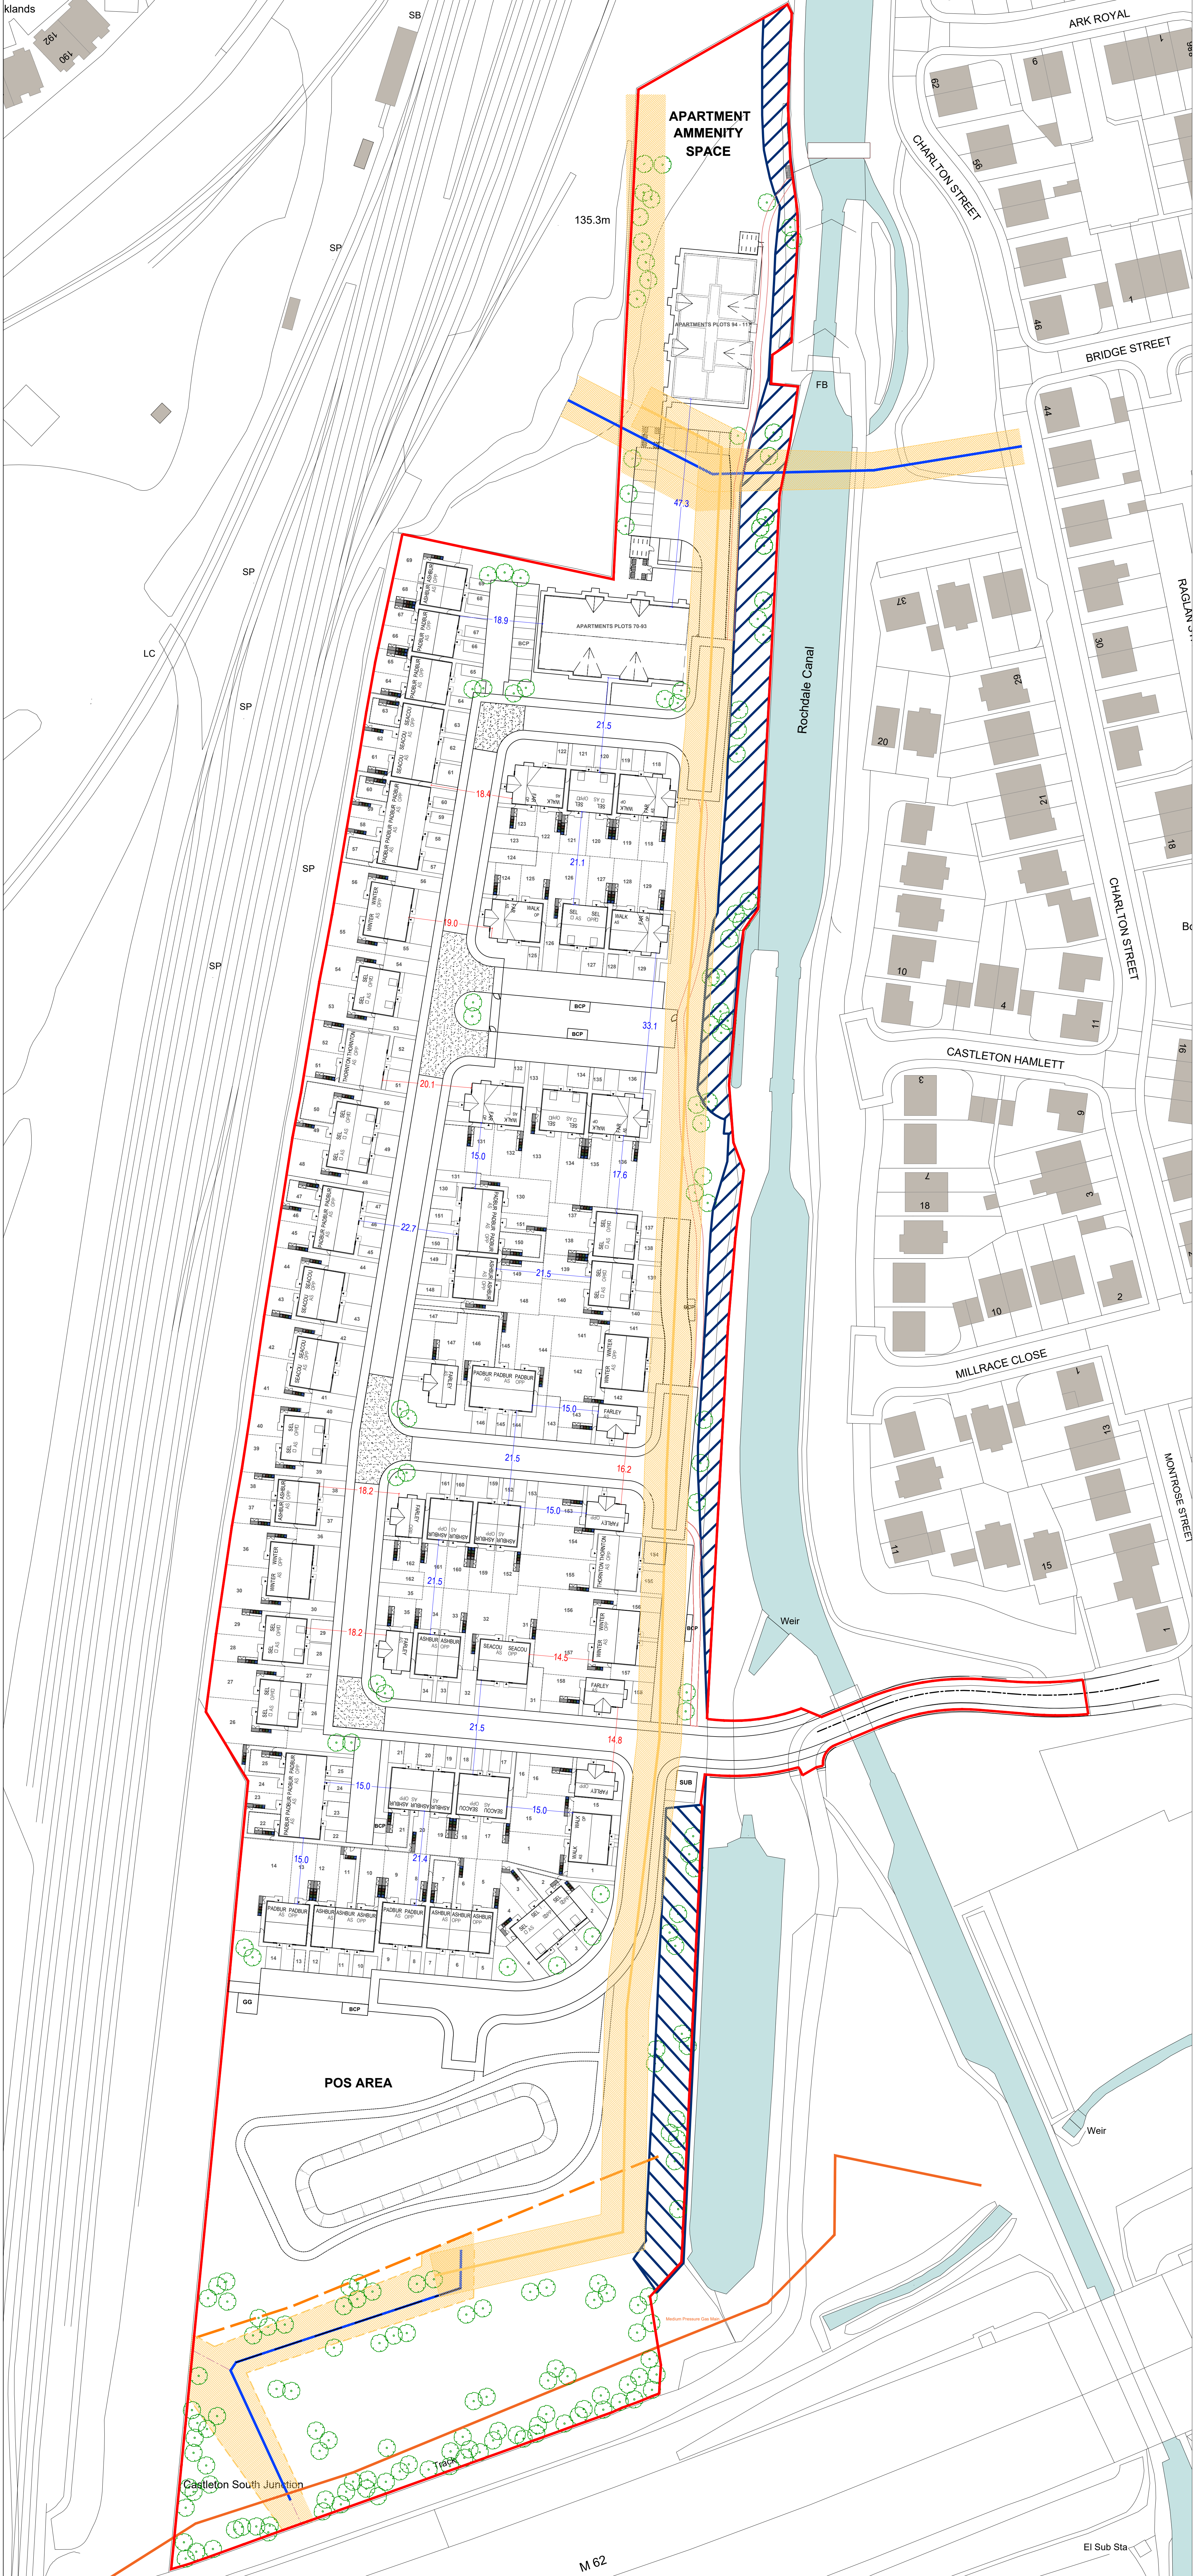

KEY

Site Boundary

No Build area - 10m offset from the water

02.55101525 m

SCALE BAR 1:500

REV	DATE	DRAWN	DESCRIPTION	ARCH CHECK	ENG CHECK
TITLE					
INTERFACE LAYOUT					
MCI A KEEPMOAT HOMES COMPANY M.C.I. Developments Ltd. 15 Beecham Court, Smithy Brook Road, Wigan, WN3 6PR Tel: 08448871467 Fax: 08448871468 web: www.mcidevelopments.com email: admin@mcidevelopments.com					
PROJECT					
TRUB FARM, ROCHDALE					
DRN BY	IG	SCALE	JOB REF	DRAWING NUMBER	REV
DATE	09.07.24	1:500 @ A0	000	MCI-000-DR-A-511	-