



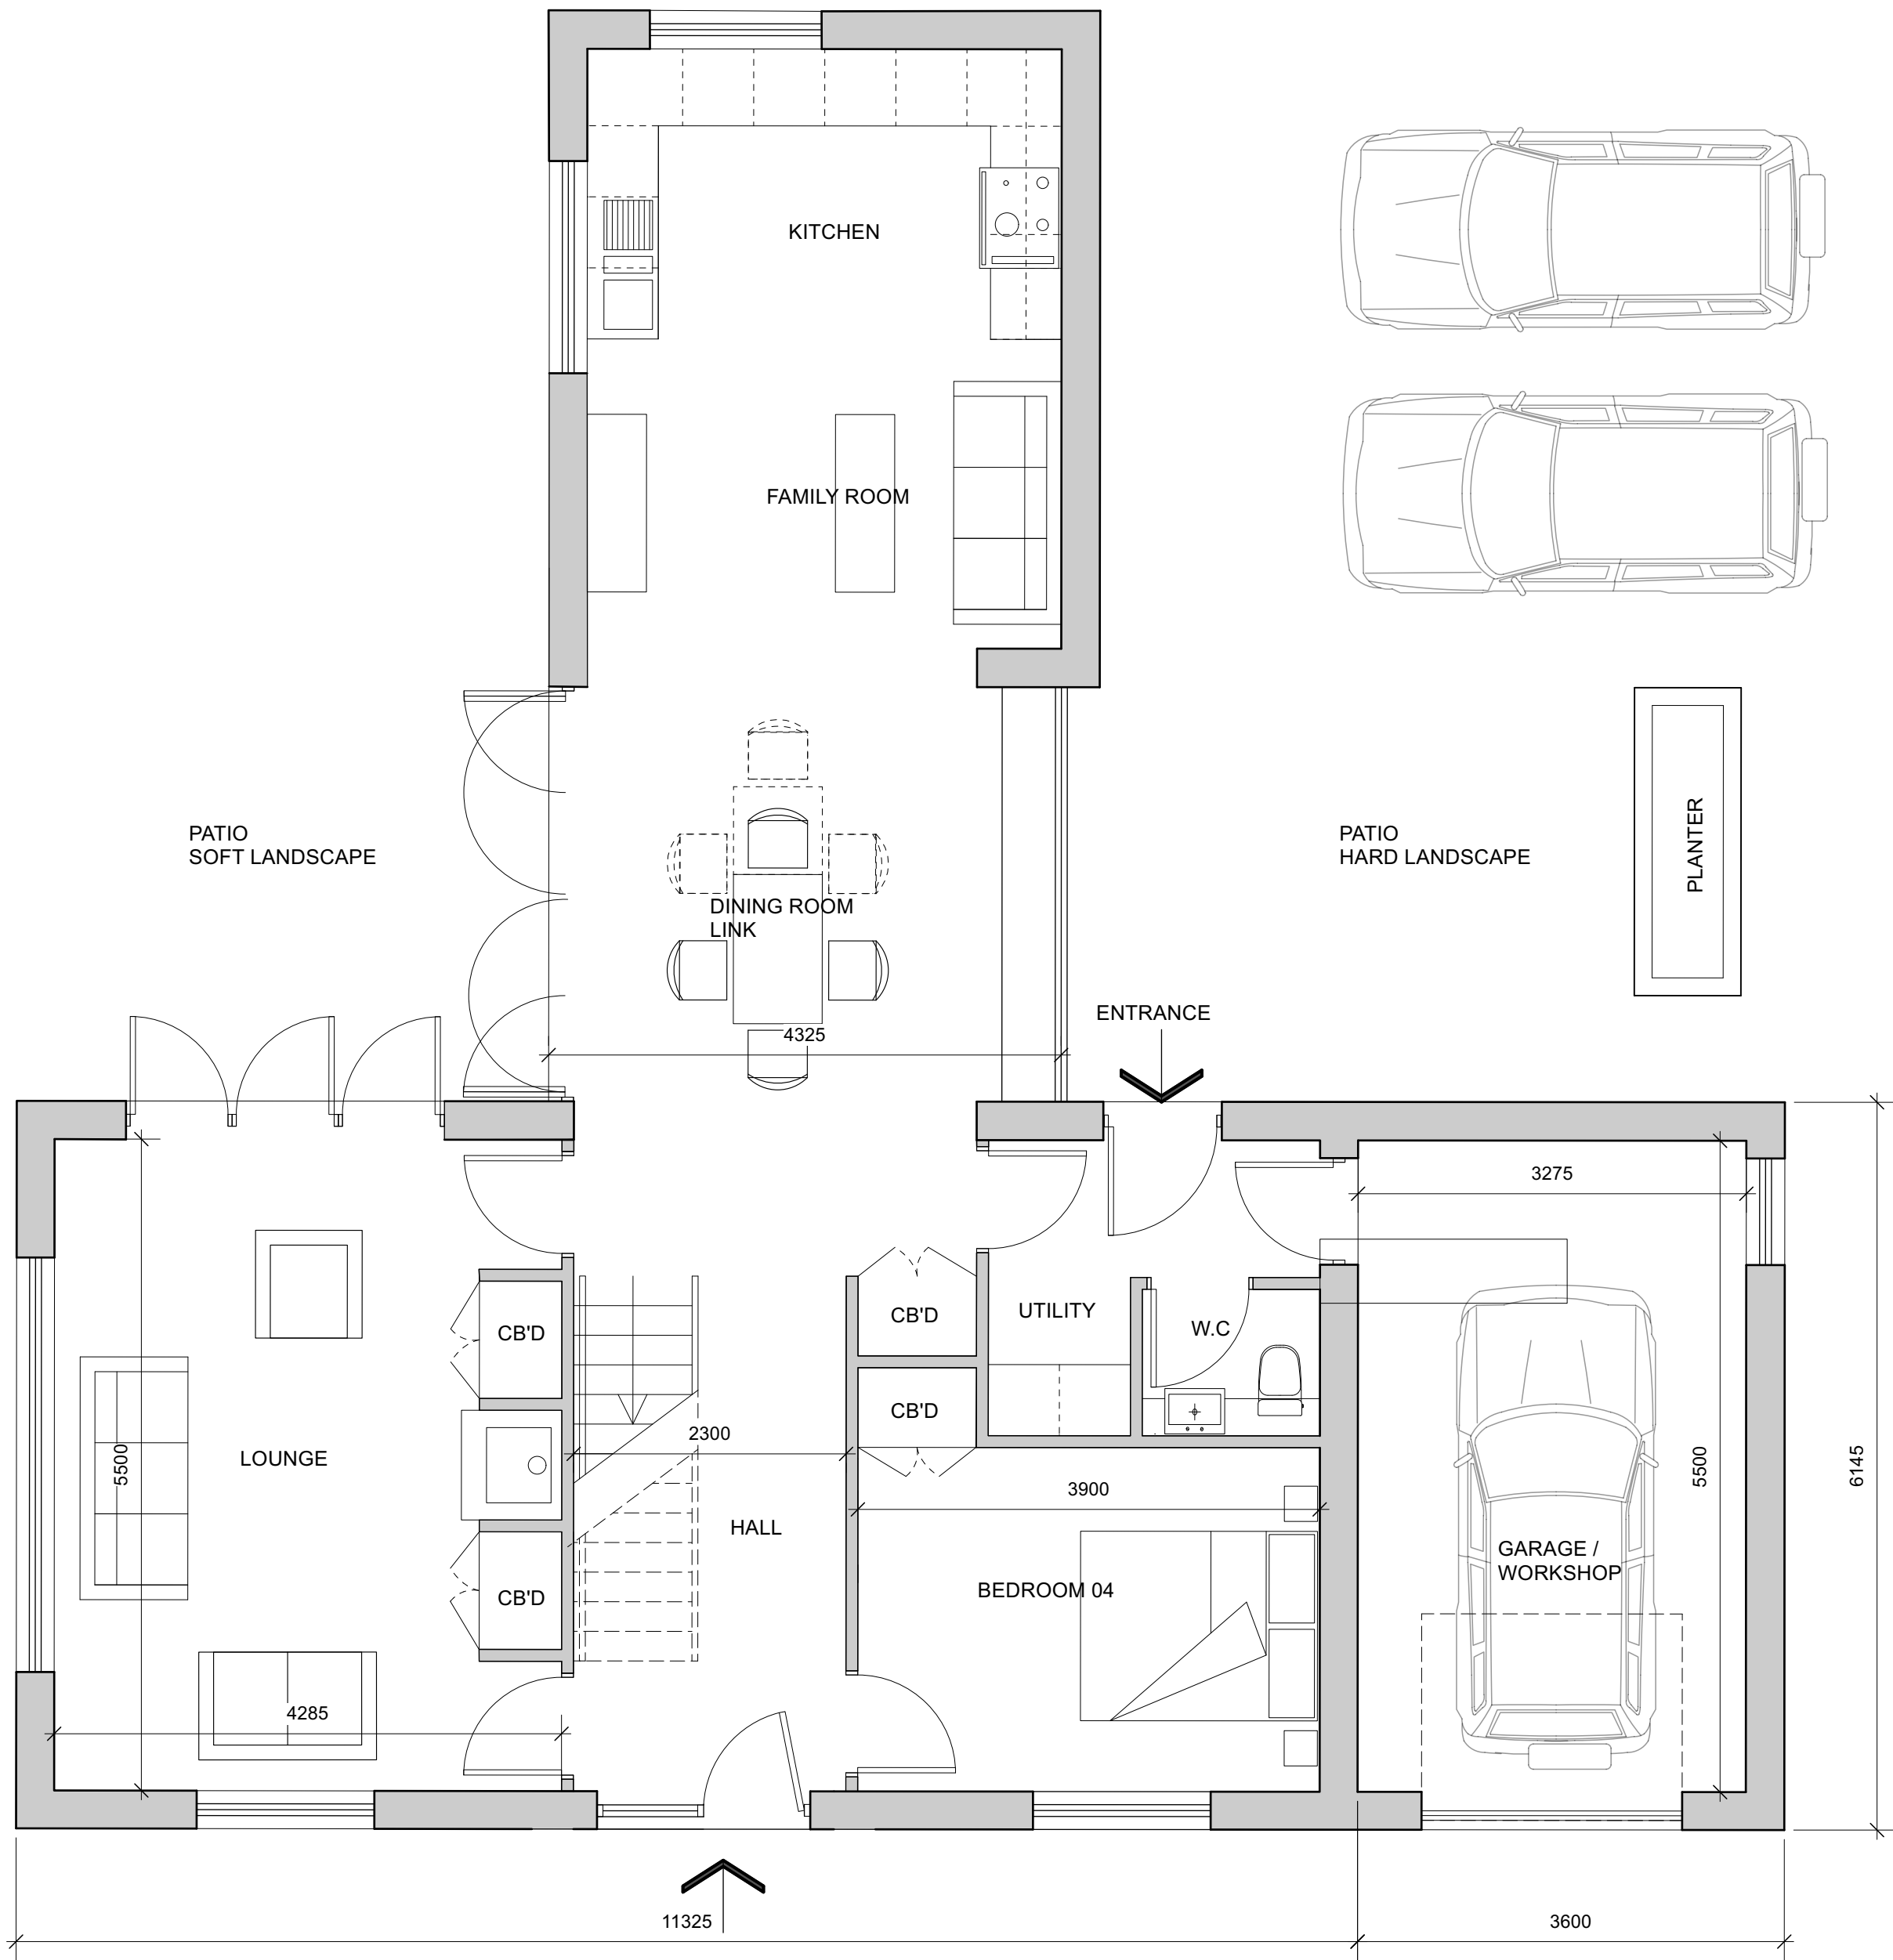

PROPOSED NEW DWELLING- GROUND FLOOR
1:50 SCALE
0 500 1,500 2,500mm
Scale 1:50

NEW HOUSE	
Accommodation:	Total:
Double Bedrooms	4
Single Bedrooms	0
Habitable area	155Msq
Garage	18Msq

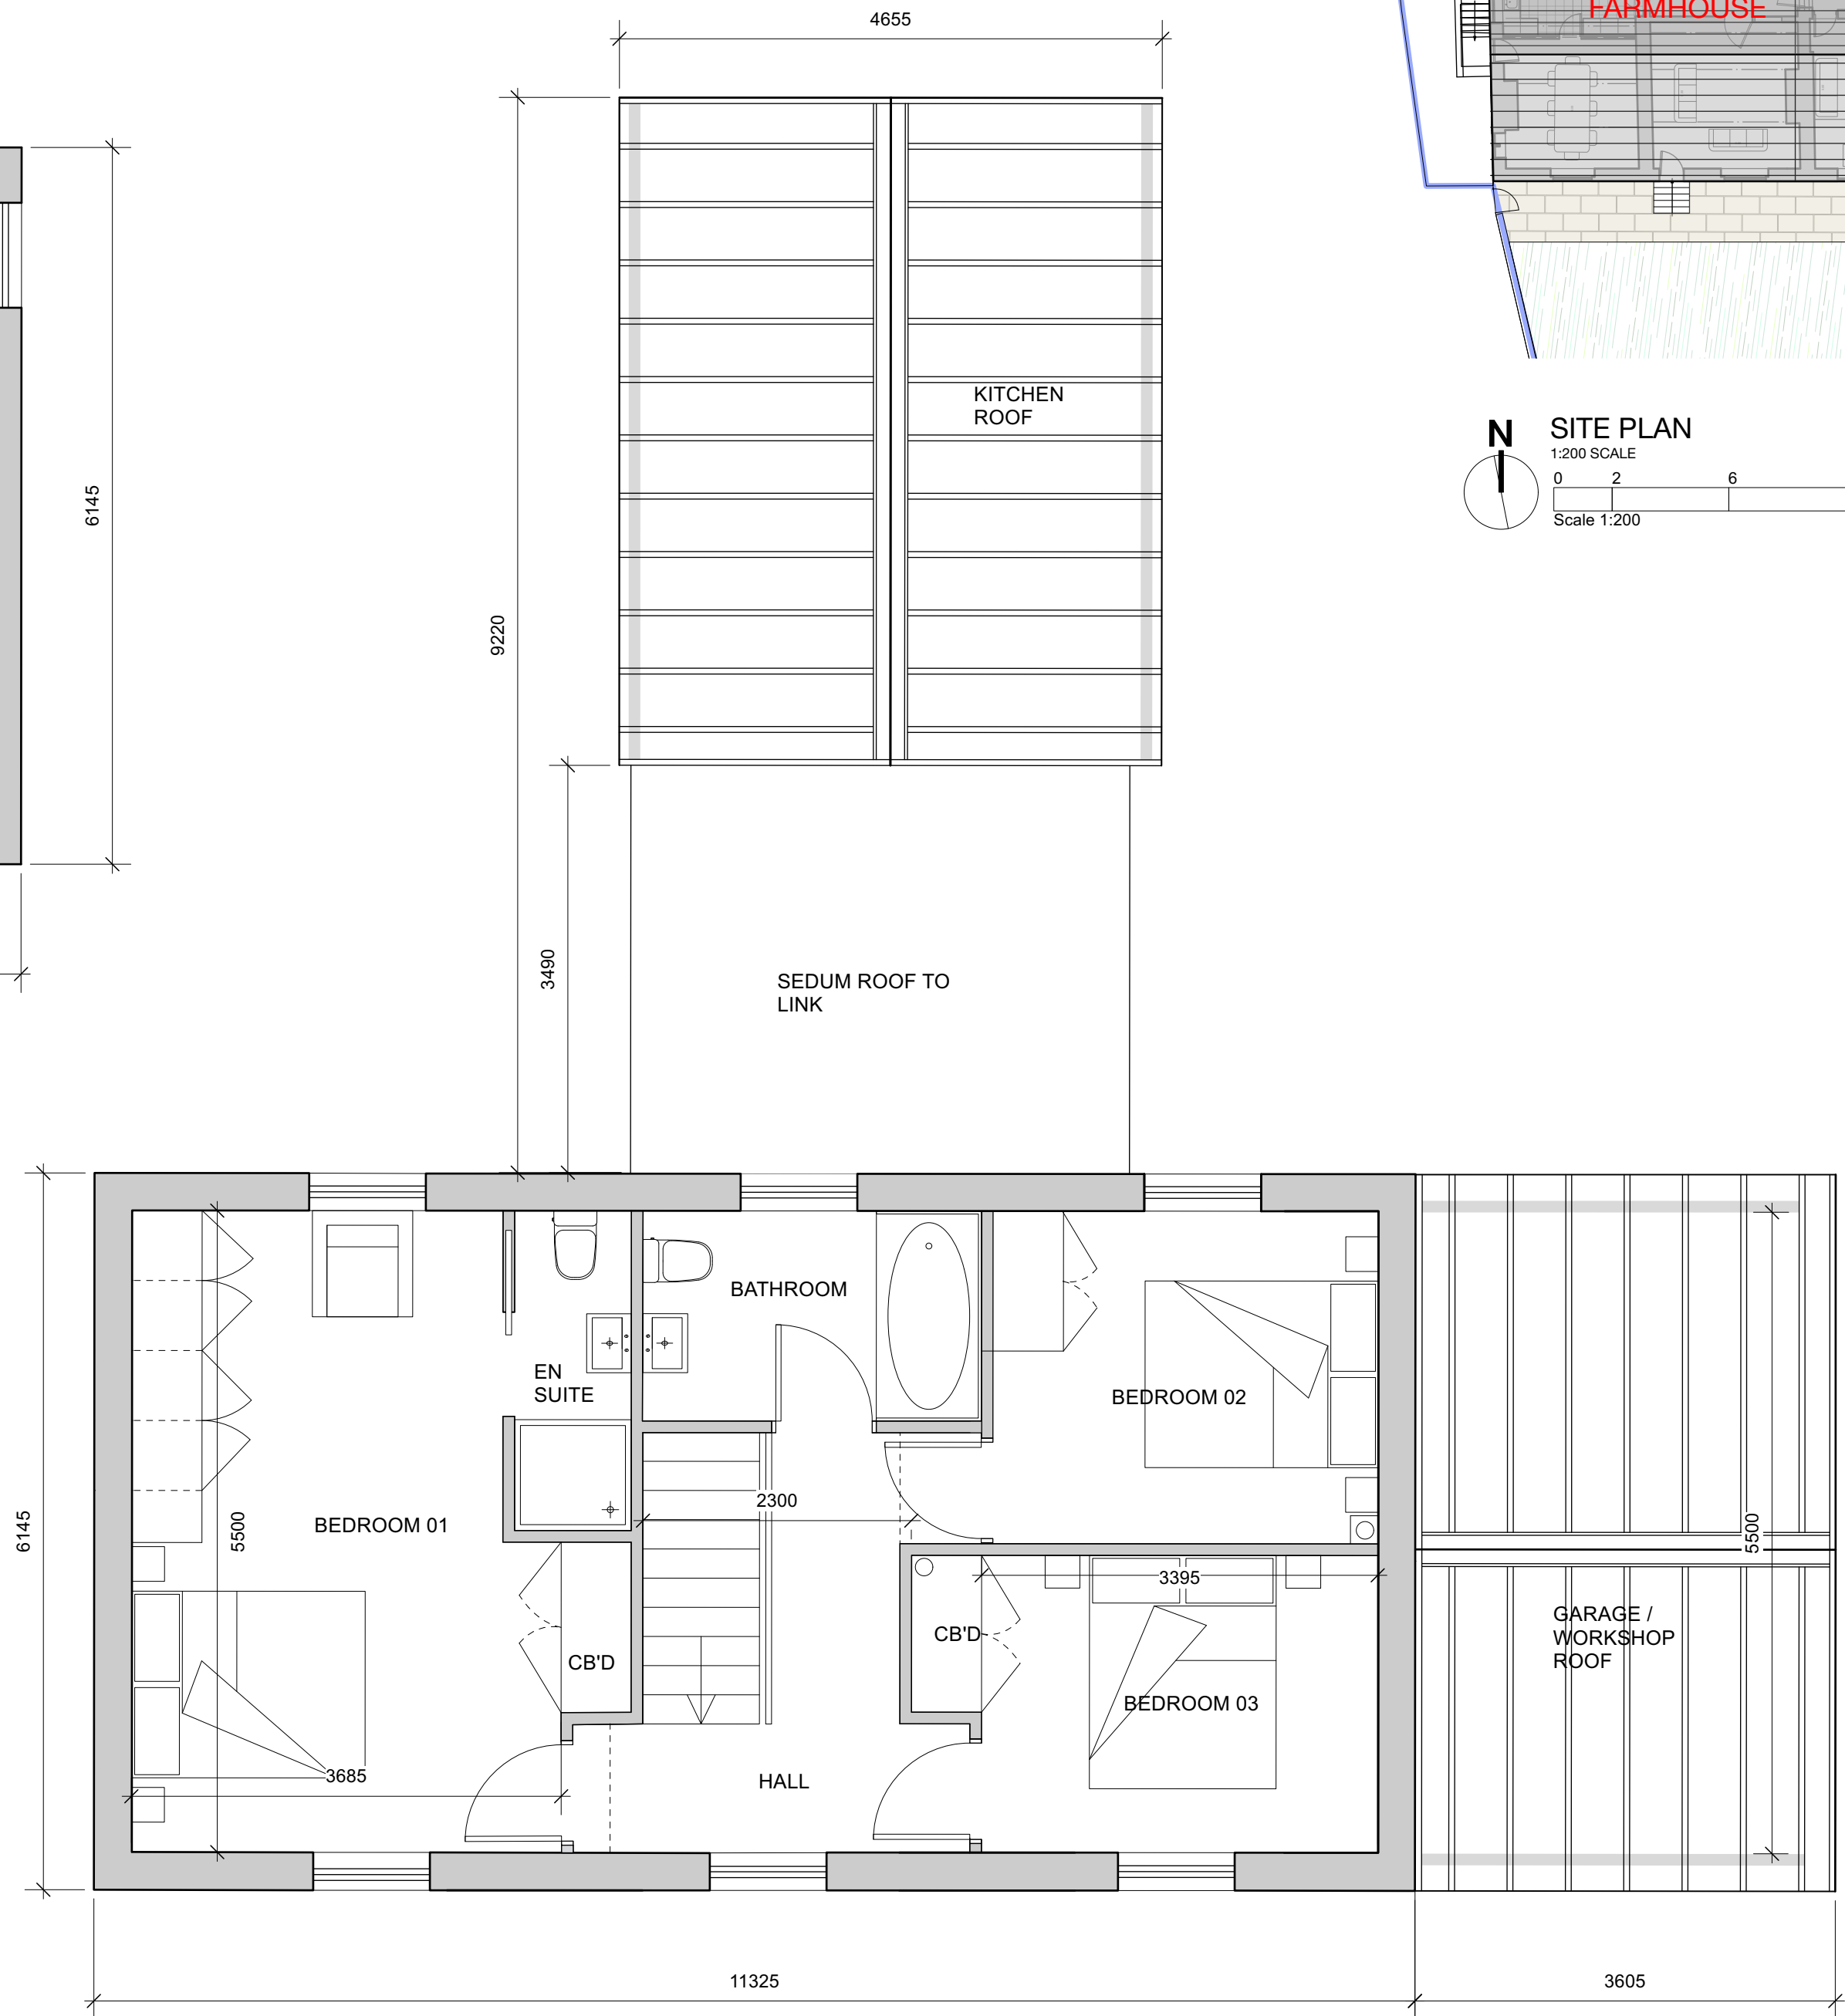

PROPOSED NEW DWELLING- FIRST FLOOR
1:50 SCALE
0 500 1,500 2,500mm
Scale 1:50



F	07/07/22	Annotations amended
E	13/06/2022	Landscape materials amended
D	17/05/2022	MB Alternative layouts for the new houses
C	26/01/22	MB Garages separated- Minor changes to internal layout of house
B	17/01/22	MB Alternative layout for the Bungalows
A	22/12/21	MB Garages removed- new bungalow added

Proposed Redevelopment
Address: Silver Hill Farm Rochdale
Client: Barratt & David Wilson Homes North West
Drawing: Proposed New House Plans