


DEVELOPMENT LAYOUT

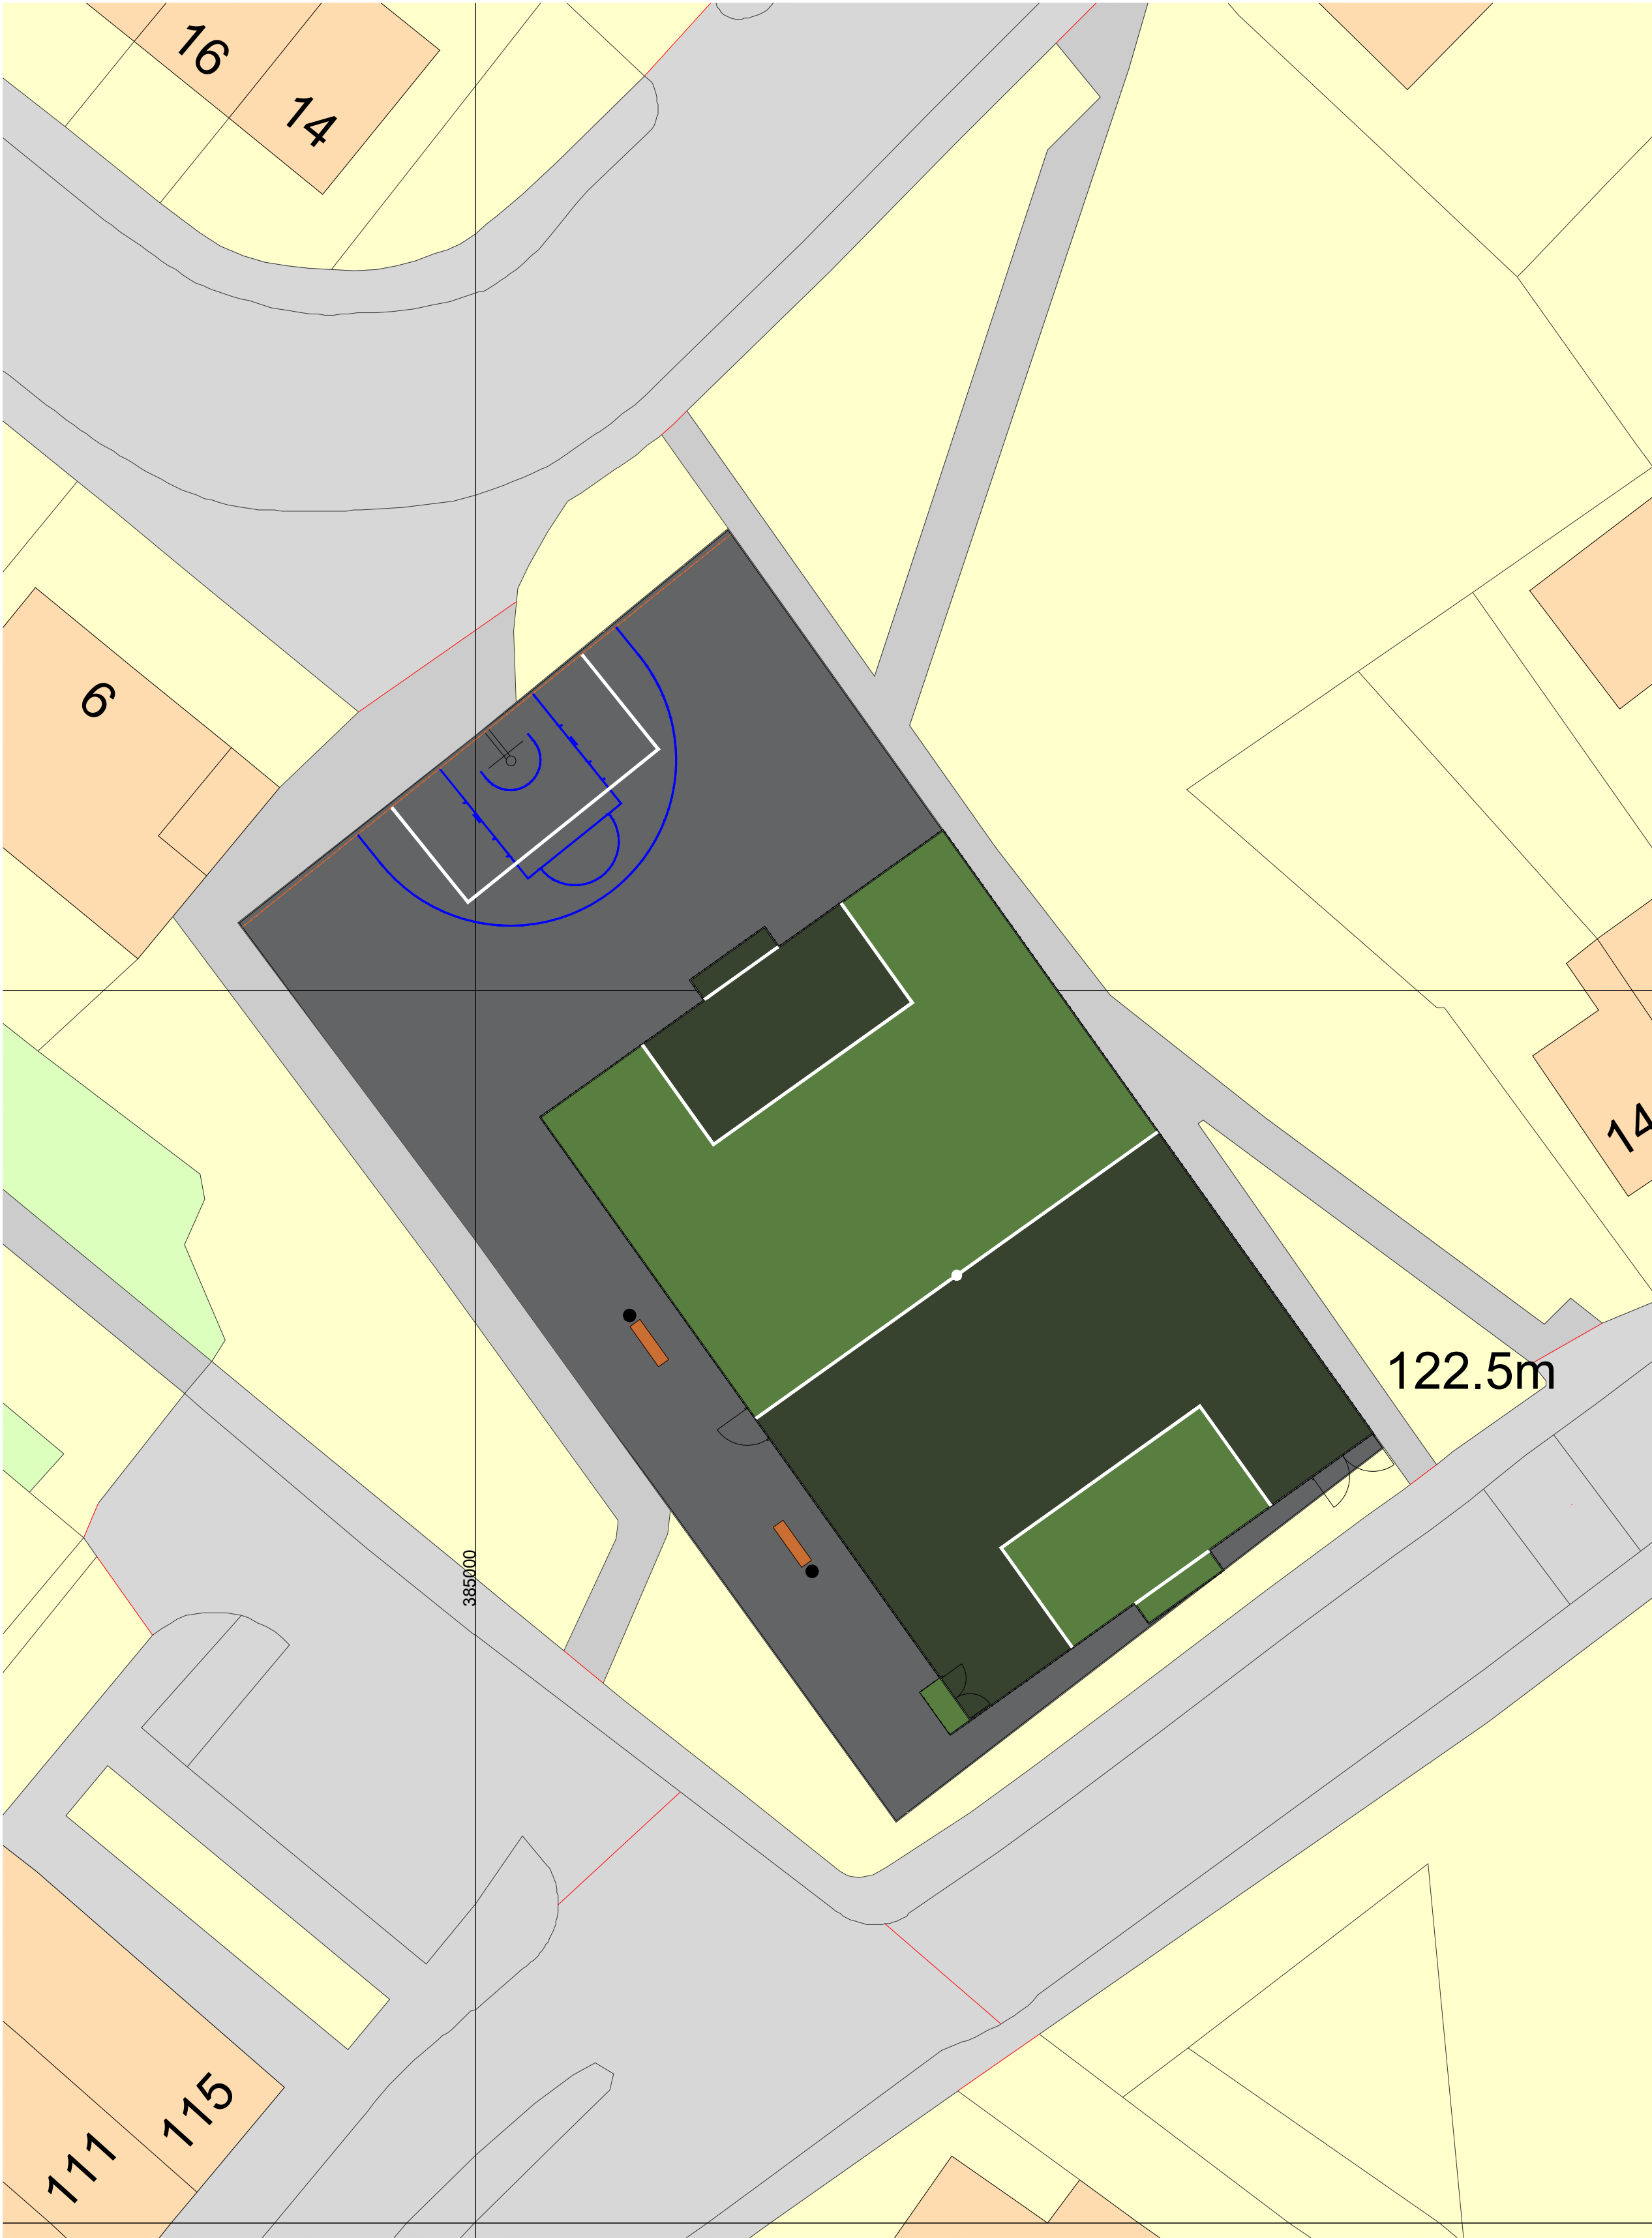

FACILITY TYPE

FOOTBALL ONLY REFURBISHMENT

NON-INFILL SYNTHETIC TURF PLAYZONE WITH PERIMETER FENCING, FLOODLIGHTING, HARD-STANDING AREA AND EQUIPMENT

CONSTRUCTION MAKE UP - PLAYZONE

DUE TO FALL OF THE EXISTING FACILITY, IT IS PROPOSED THE EXISTING MACADAM SURFACING LAYER IS REMOVED, TO ALLOW FOR RE-GRADING AND LEVELING OF THE STONE SUB-BASE LAYER AND INSTALLATION OF NEW KERBS
NEW 40MM THICK POROUS ASPHALT (MACADAM) BASE LAYER
15MM PREFABRICATED SHOCKPAD
40MM 3G NON INFILL SYNTHETIC TURF

CONSTRUCTION MAKE UP - LEFT OVER AREA

AS THE EXISTING FACILITY IS LARGER THAN A STANDARD PLAYZONE, THE REMAINING AREA WILL OVERLAID WITH A NEW 25MM MACADAM SURFACE LAYER
NEW BASKETBALL MARKINGS WILL BE ADDED AND THE EXISTING FENCING AND HOOP RETAINED

PLAYZONE DIMENSIONS

FENCE TO FENCE = 30 X 20M
2NR GOAL RECESSES = 3.66 X 1M
ACCESS ROUTE = VIA EXISTING PARK PATHWAYS

LINE MARKING

GOAL BOXES = 10.0 X 5.0M
GOAL LINE = 3.66LM
CENTRE LINE = 20LM
CENTRE CIRCLE = 0.2M RADIUS

FENCING

NEW TWIN BAR PANEL FENCING (3M HIGH) AROUND FOOTPRINT OF PLAYZONE

1NR DOUBLE MAINTENANCE / EMERGENCY GATE ACCESS
WITH ONE SIDE TO HAVE AN EGRESS ONLY PANIC BAR WITH A CLOSING MECHANISM, OTHER SIDE TO HAVE LOCKABLE DROP BOLT WITH ROBUST COMBINATION LOCK

1NR SINGLE GATE MOUNTING FRAME FOR CIA / CLUBSPARK GATE

1NR DOUBLE GATE TO STORAGE AREA

FLOODLIGHTING


NEW LED FLOODLIGHT SYSTEM - FENCE POST MOUNTED
(4 LUMINAIRES TOTAL) TO MEET FOLLOWING PERFORMANCE STANDARDS:
AVERAGE LUX = 120LUX
UNIFORMITY = 0.65

EQUIPMENT

2NR GOALS (INTEGRAL TO FENCING)
2NR BENCHES
2NR WASTE BINS
1NR STORAGE CONTAINER

CHECK ALL DIMENSIONS PRIOR TO COMMENCEMENT OF WORK
NO GUARANTEE CAN BE GIVEN THAT ALL SERVICES HAVE BEEN SHOWN ON THE DRAWING
NO GUARANTEE CAN BE GIVEN TO THE ACCURACY AND COMPLETENESS OF ANY SERVICE PROVIDER RECORD INFORMATION SHOWN IN THIS DRAWING AND NO LIABILITY WILL BE ACCEPTED FOR ANY LOSSES THAT ARISE DUE TO A LACK OF ACCURACY IN ANY SERVICE PROVIDERS RECORD INFORMATION
RELEVANT SERVICE DRAWINGS SHOULD BE OBTAINED FROM APPROPRIATE SERVICE PROVIDERS AND USED IN CONJUNCTION WITH THIS DRAWING
REFERENCE SHOULD ALSO BE MADE TO HISTORICAL PLANS AND AS BUILT DRAWINGS
THIS DRAWING IS COPYRIGHT TO LABOSPORT LTD

- SYNTHETIC TURF SYSTEM
- HARD STANDING AREAS
- SINGLE GATE
- DOUBLE GATE
- NEW FENCING
- RETAINED FENCING
- BENCH
- BIN
- STORAGE CONTAINER

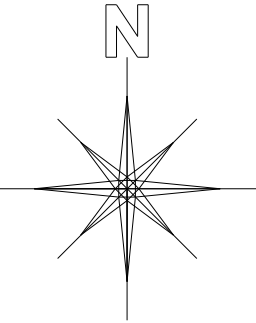

Labosport Ltd
Unit 3, Aerial Way, Hucknall, Nottinghamshire, NG15 6DW
+44 (0)115 968 1998
www.labosport.com
info@labosport.co.uk

FOOTBALL FOUNDATION / SIS UK

PLAYZONE FACILITY DEVELOPMENT

DEVELOPMENT LAYOUT

DRAWING	PLANNING	MD	01
DATE	24-05-68	01/05/2025	
PROJECT	A1	SCALE	1:200
PROJECT			24-0568 03P