


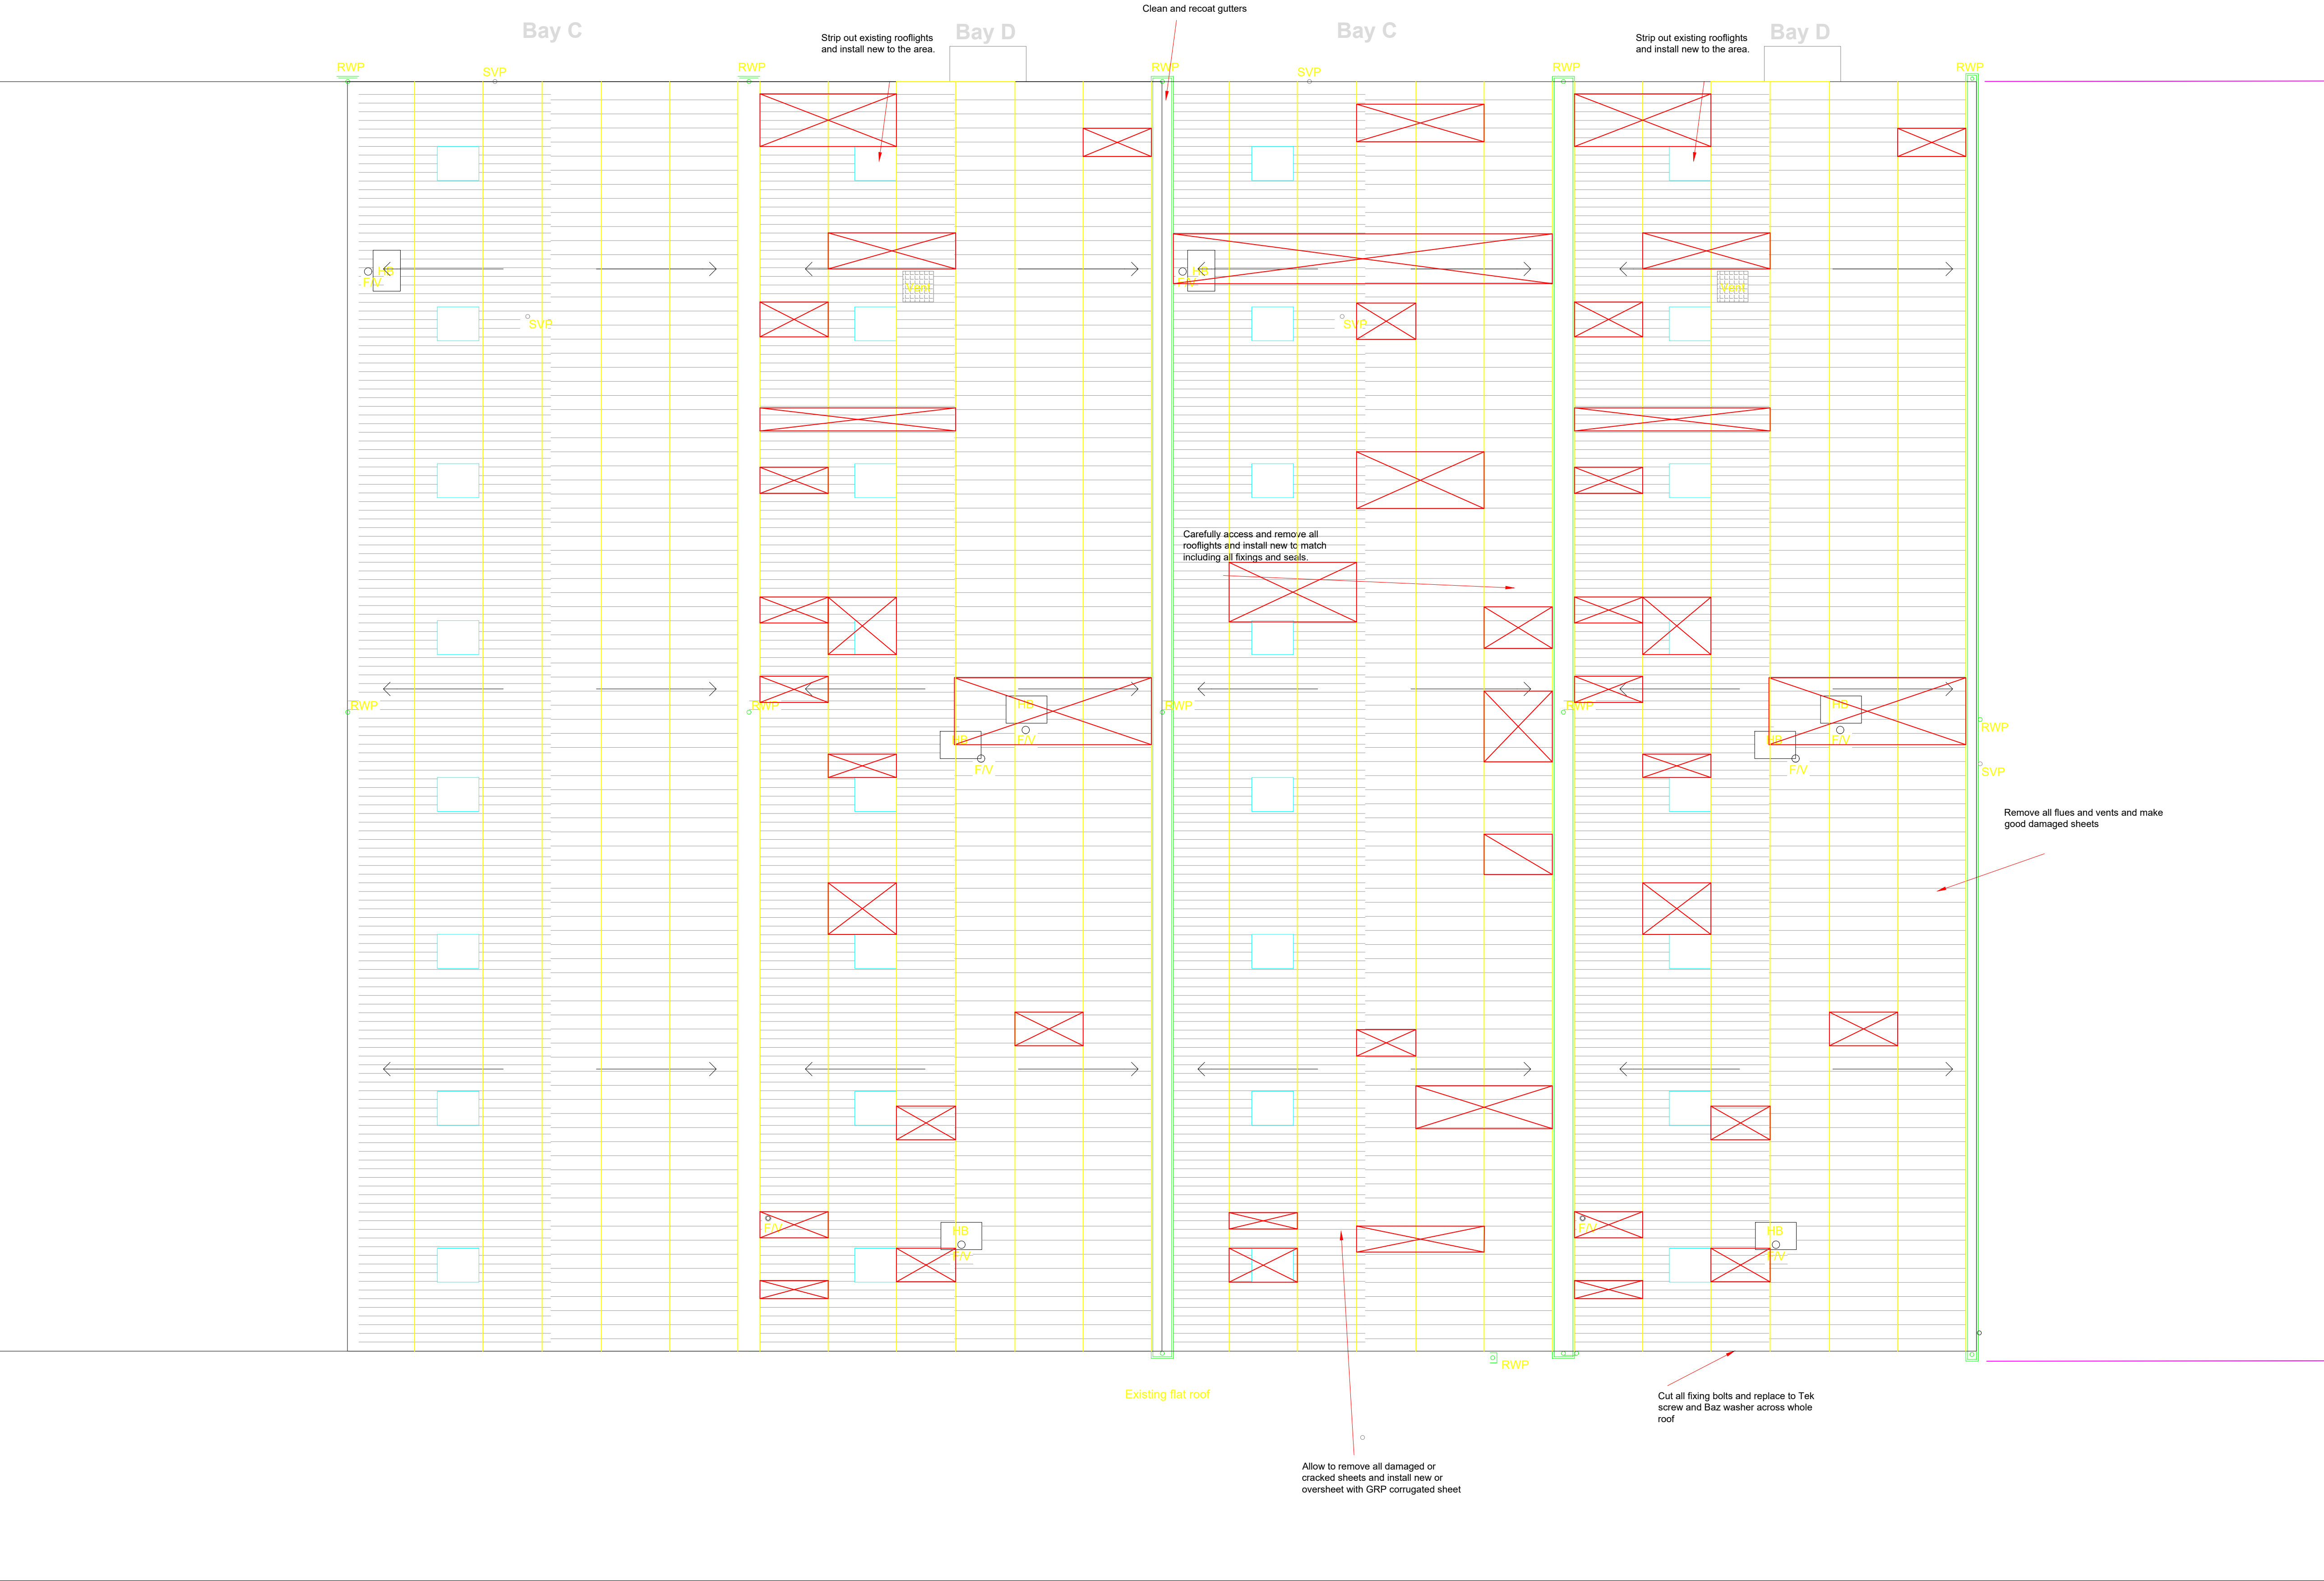

Client: Hamida.am Ltd
234 Leicester Park Road
Leicester
LE5 5FD

Property Address
Bentley Avenue
Stakehill Industrial Estate
Middleton
M24 2RW

Project Title Refurbishment	DWG Ref: 284- DWG
DWG Title: PROPOSED Roof Sheet repairs	DWG No. 012

Scale various 1/100	Date 10/11/2021	Job No 264
Surveyed PWM/LPM	Drawn LPM	Checked PWM