


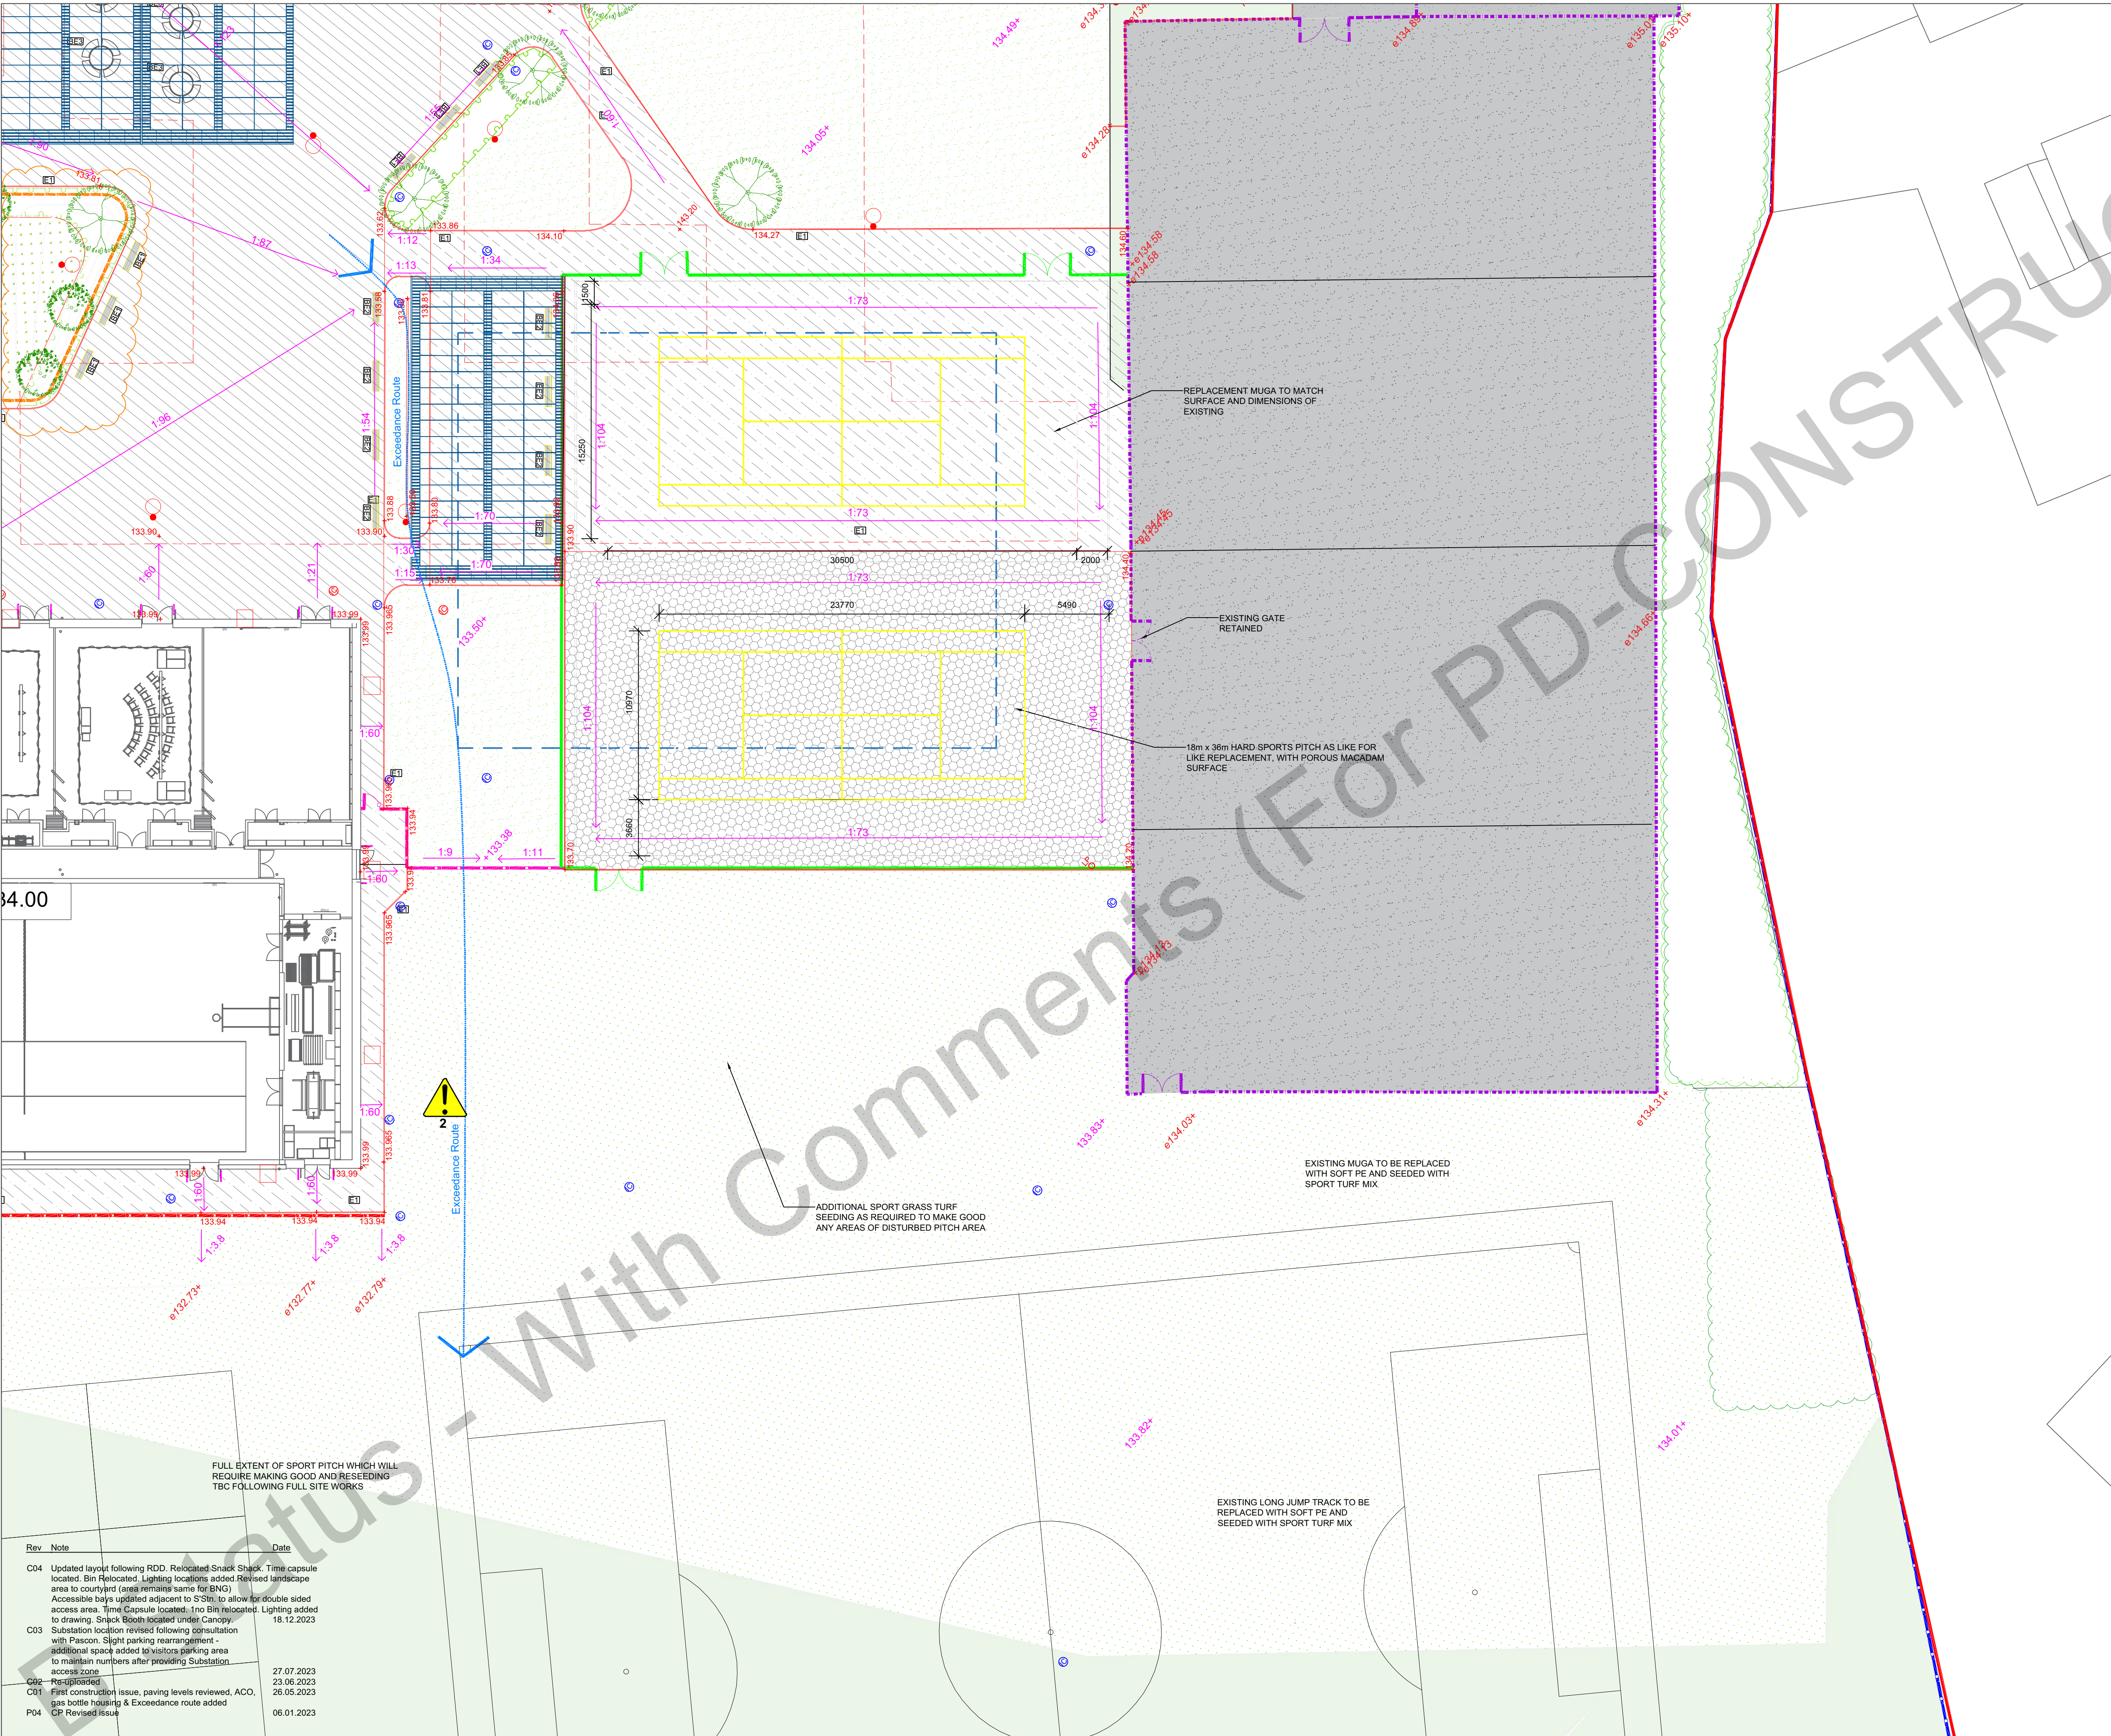

SITE

- Site Boundary
- Existing levels to be retained
- Proposed levels (Refer to Setting Out Plans for detailed site levels)

B91: BUILDINGS IN THE LANDSCAPE

- B91:330A PV CANOPY TO COVERED DINING
As per Architect and Structural Engineer's design

C20: DEMOLITION

- C20:155 EXISTING SURFACES TO BE RETAINED
Existing hardstanding to site frontage, pedestrian routes, parking areas and MUGAs to be retained

Q10: KERBS / EDGINGS

- Q10:110 C - PRE-CAST CONCRETE KERBS / EDGING TO ENTRANCE PLAZA
Hardscape 'Conservation' kerb, or equal approved. 145w x 235h x 915.
Colour: Silver Grey. C1: Upstand, C2: Radius Upstand
- Q10:111 K - PRE-CAST CONCRETE KERBS / EDGING TO ROADS & PATHS
Pcc kerbs to roads and edgings to footpaths to engineer's specification. To include:
K1: Upstand kerb, K2: Flush kerb, K3: Transition/Drop kerb, E1: Concrete Edging

Q22: COATED MACADAM ROADS/PAVINGS (SPECIFICATION BY CIVIL ENGINEER)

- Vehicular grade macadam to engineer's specification. Line markings: Parking bays, crossing points (white), disabled bays, warning text (yellow). Refer to Engineer's surface plan and buildups for further details
- Pedestrian grade macadam to engineer's specification. Refer to Engineer's surface plan and buildups for further details
- Open textured macadam to MUGA - refer to Clause Q52:140

Q50: SITE / STREET FURNITURE / EQUIPMENT

- Q50:155 EV-ELECTRIC VEHICLE CHARGING POINT
Refer to M&E Engineer's drawings and specification.
- Q50:210A DOOR GUARDS
Bailey Streetscene 'Shelfield' door guard, or equal and approved. 1100mm h x width to suit door x 48mm Ø, roof-fixed with vertical tapping rail to bottom
- Q50:240 LB-LITTER BINS
Bailey Streetscene 'Accor' Litter Bin or equal and approved. Ppc galvanised steel, Colour: RAL 7002 Olive Grey
- Q50:220 BE1- TIMBER BENCHES TO STUDENT AREAS
Existing Timber Benches relocated within new external proposals
(Refer to legacy furniture condition report for further info)
- Q50:225 BE2- BENCHES WITH BACKRESTS TO STUDENT AREAS
Existing composite benches with back rests relocated within new external proposals
(Refer to legacy furniture condition report for further info)
- Q52:140 MULTI-USE GAMES AREA
Type 2 MUGA for Tennis and Netball in accordance with Sport England & SAPCA guidance 'A Guide to the Design, Specification & Construction of Multi-Use Games Areas'.
- BIRD BOX
4No. Schwegler 18 bird box, positioned facing north-west or north-east, fixed 3m+ above ground -
- BAT BOX
2No. Schwegler 1FF box, fixed 3-6m high on southern, SE & SW aspect of trees

0 05 10 20m

1:200 @ A1

DEP LANDSCAPE ARCHITECTURE LTD

**2 COMMERCIAL STREET
MANCHESTER, M15 4RQ**

T: 0161 241 9878

E: info@dep.co.uk

W: www.dep.co.uk

Client

Morgan Sindall

Project

Newhouse Academy, Rochdale

Description

HARD LANDSCAPE 4 of 4

Status **Drawn** **Scale**

Construction AH 1:200 @ A1

Drawing number **Revision**

SRP1019-DEP-ZZ-00-DR-L-0104 C04

Job number (Internal) **Date**

4847 26.05.23

Copyright DEP Landscape Architecture Ltd

All levels and dimensions to be checked on site by contractor prior to commencement. Any variations to be reported to the client. This drawing is to be read in conjunction with all others relating to the project and all information derived accordingly; any anomalies to be reported to the client. Do not scale from this drawing. Use figured dimensions only. Work shown on this drawings to be carried out in accordance with current British Standards and Codes of Practice.

© Copyright to DEP Landscape Architecture Limited. The information shown on this drawing shall not be reproduced or copied in any form without prior written consent from DEP Landscape Architecture Limited.