


LEGEND

CONSTRUCTION SITE WORKS TO COMMENCE AND FINISH AT THE FOLLOWING TIMES

MONDAY TO FRIDAY - 07:00 - 18:00
SATURDAY - 08:00 - 13:00
SUNDAY - NO WORKING
PUBLIC HOLIDAY - NO WORKING

DELIVERIES PERMITTED ONLY DURING THE FOLLOWING TIMES

MONDAY TO FRIDAY - 08:00 - 17:30
SATURDAY - 08:00 - 12:30
SUNDAY - NO DELIVERIES

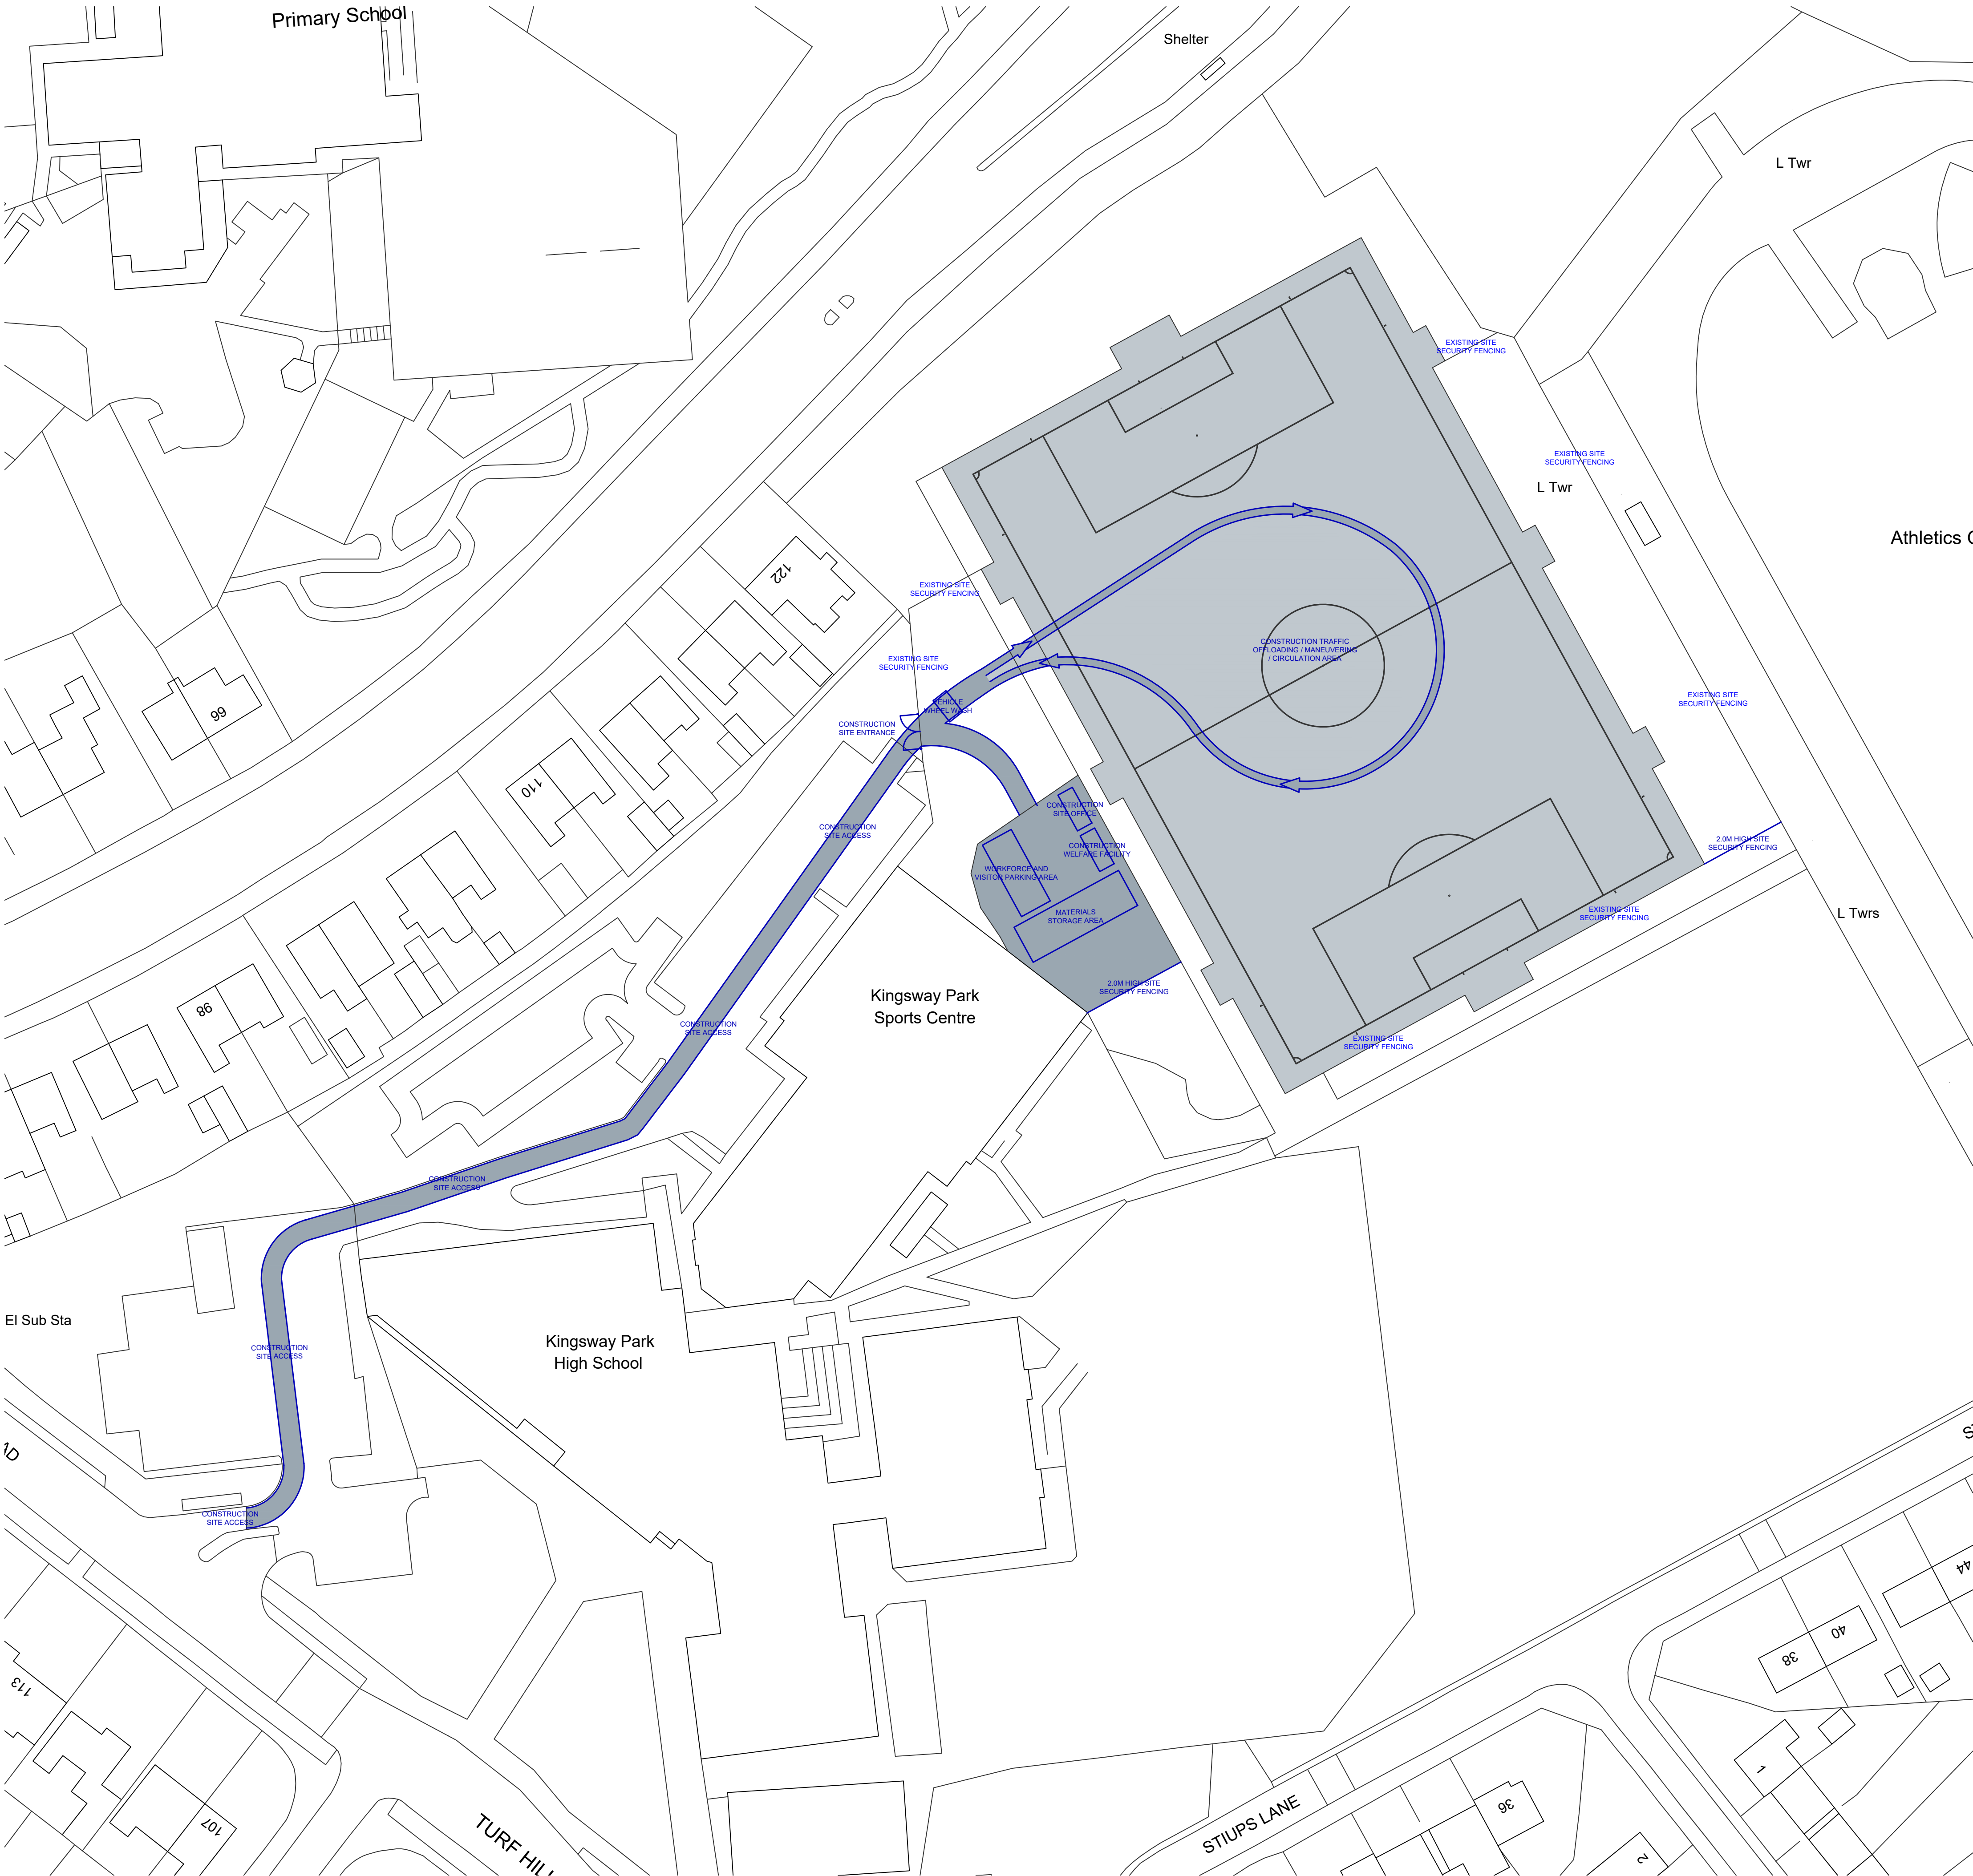

NOTES

COPYRITE S&C SLATTER.
DO NOT SCALE FROM THIS DRAWING UNLESS FOR PLANNING PURPOSES.
ALL MEASUREMENTS ARE IN MILLIMETRES (MM) UNLESS STATED OTHERWISE.

BASE MAP REPRODUCED FROM ORDNANCE SURVEY MAP DATA © CROWN
COPYRIGHT 2020.ALL RIGHTS RESERVED. LICENCE NUMBER 100022432.

SAFETY HEALTH AND ENVIRONMENTAL (SHE) INFORMATION


IN ADDITION TO HAZARDS AND RISKS NORMALLY ASSOCIATED WITH THE TYPES OF WORK, NOTE ANY PROJECT SPECIFIC RISKS DETAILED ON THIS DRAWING.

RISKS LISTED HERE ARE NOT EXHAUSTIVE AND WILL BE DEVELOPED AND MITIGATED DURING **TECHNICAL DESIGN** AND **MANUFACTURING AND CONSTRUCTION** PROJECT STAGES.


CONTROL MEASURES WILL BE APPLIED TO RESIDUAL RISKS AS APPROPRIATE AND IDENTIFIED WITH HAZARD TRIANGLES.



INFORMATION RELATING TO USE, MAINTENANCE, AND DEMOLITION TO BE DETAILED IN DUE COURSE WITHIN A BUILDING MANUAL AND HEALTH AND SAFETY FILE.

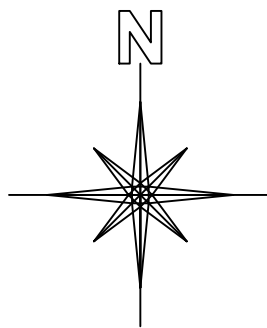

1:500 SCALE

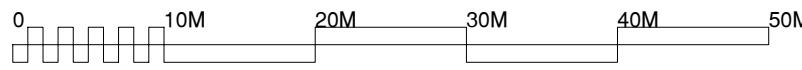

REVISION	DATE	DRAWN	DESCRIPTION
.00	13 05 2024	TB	FIRST ISSUE

CLIENT

ALTUS EDUCATION PARTNERSHIP

PROJECT

ARTIFICIAL GRASS PITCH (AGP)
REFURBISHMENT

LOCATION

KINGSWAY PARK HIGH SCHOOL
TURF HILL ROAD
ROCHDALE
OL16 4XA

DRAWING TITLE

CONSTRUCTION MANAGEMENT PLAN

STATUS

TECHNICAL DESIGN
(PRE-CONSTRUCTION)

PROJECT NO.

S24-012

DRAWING NO.

S24-012 / DWG / 0000

REVISION NO.

.00

SCALE

1:500

SIZE

A1

DRAWN

TB



S&C SLATTER
STEPHEN'S YARD ENBORNE, NEWBURY, BERKSHIRE RG20 0HA
01635 34521 info@sandcslatter.com www.sandcslatter.com