


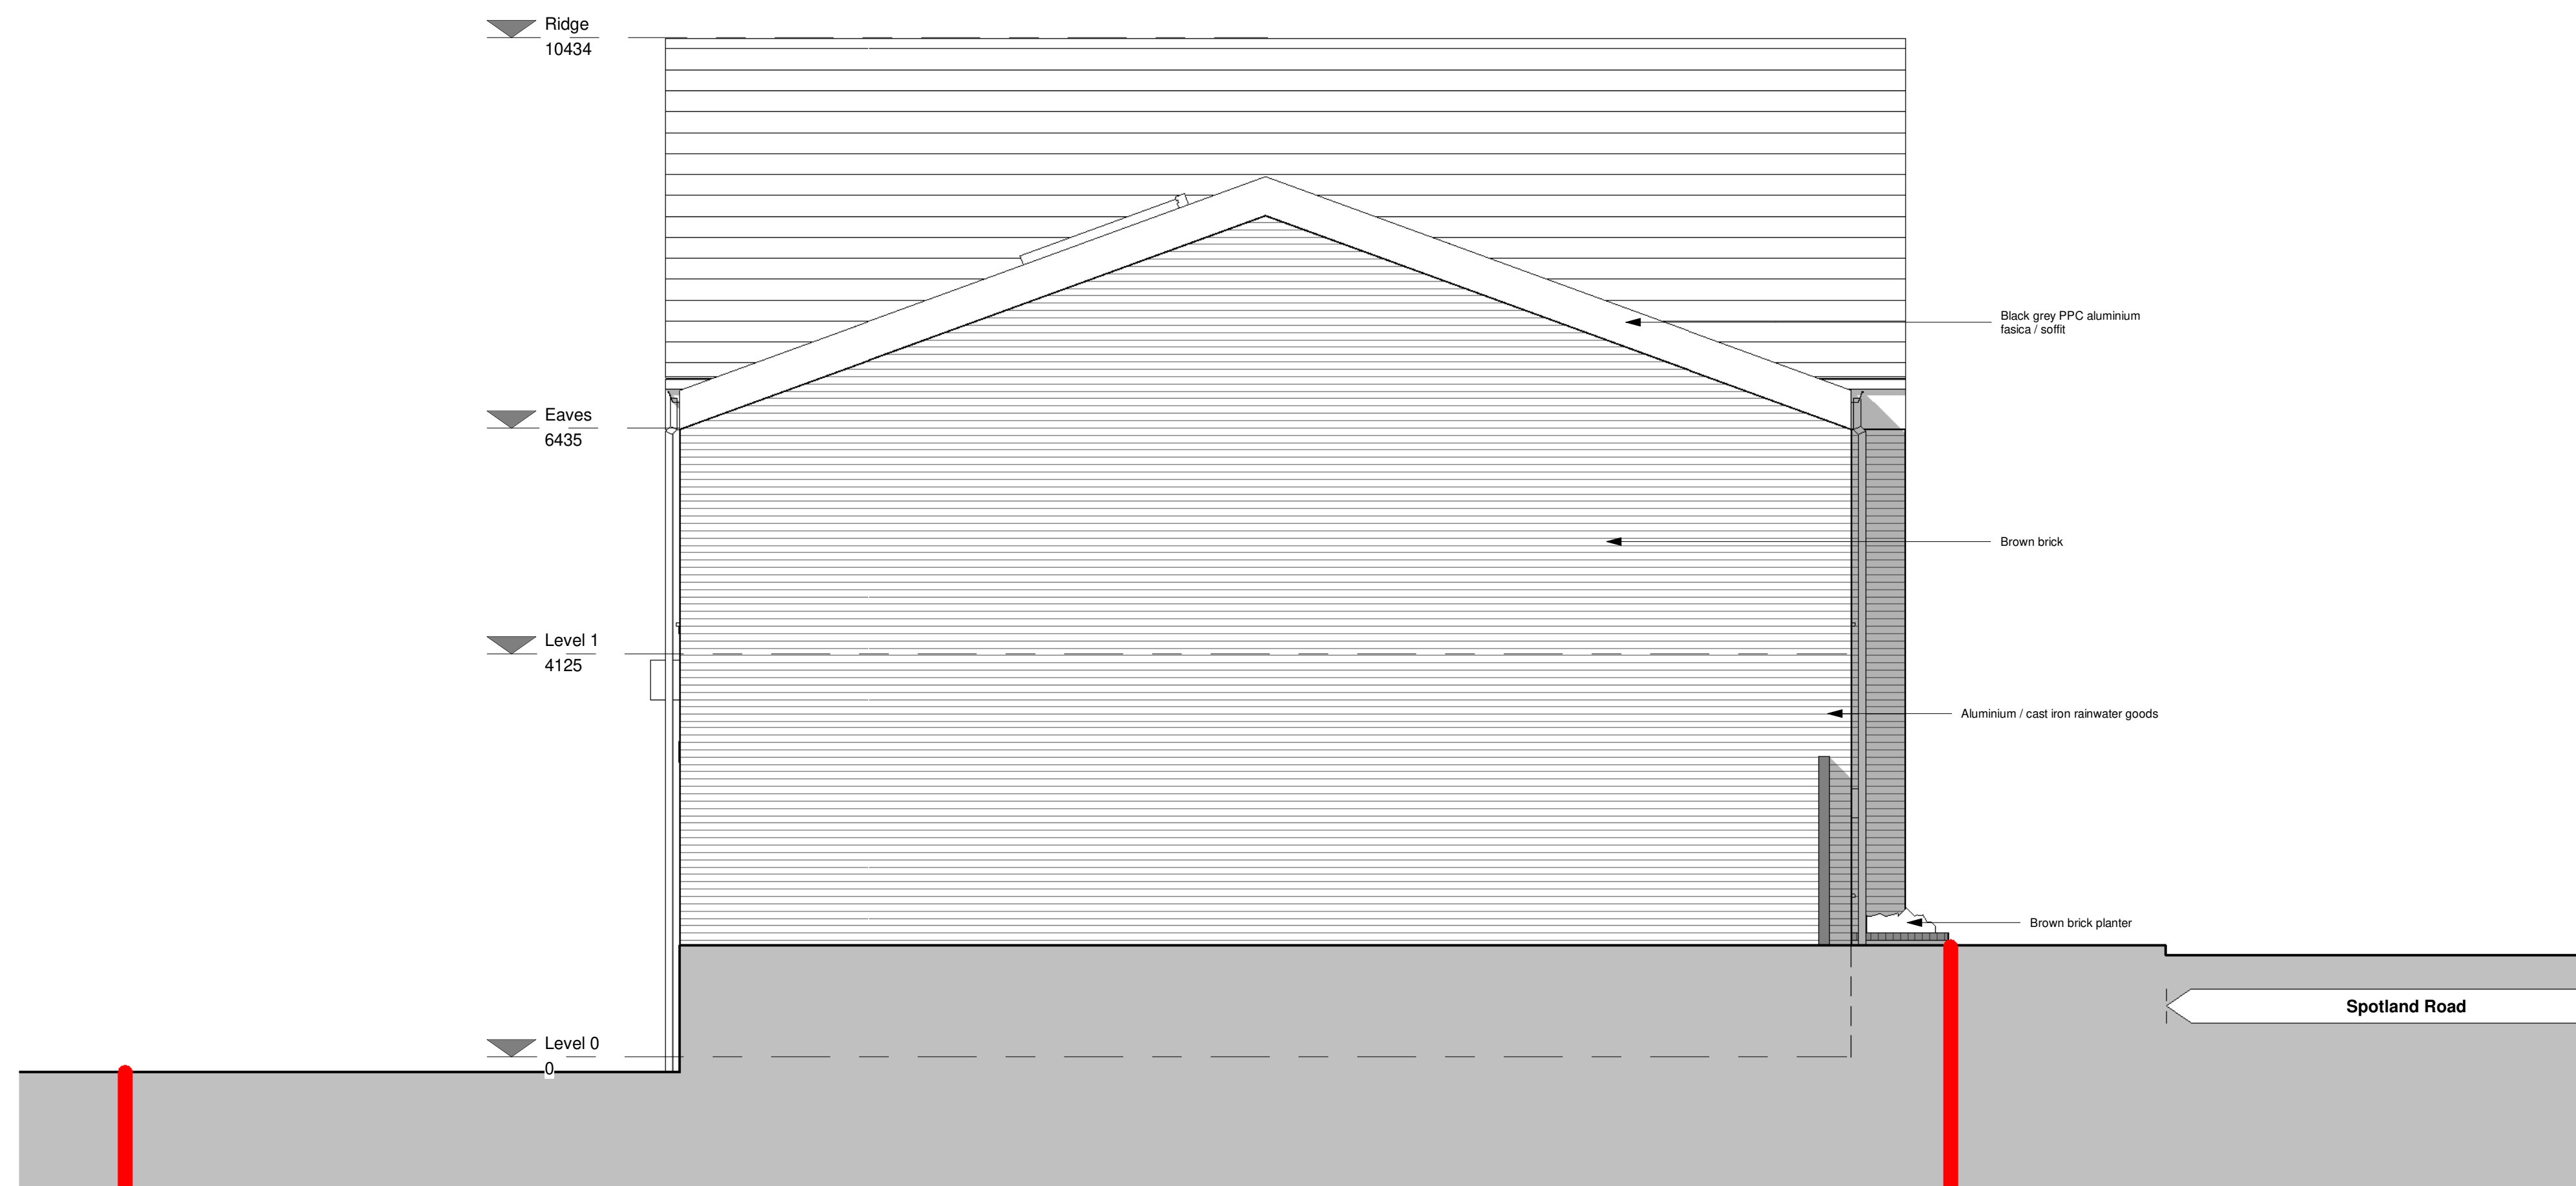

1 Proposed South Elevation

1 : 50



2 Proposed East Elevation

1 : 50