

General Note: All existing services and associated cabling are to be carefully removed from facades, holes to be made good

DEMOLITION LEGEND


Existing Building Element to be Demolished

COPYRIGHT RESERVED:
The Contractor shall verify and be responsible for all dimensions. DO NOT scale the drawing - any errors or omissions shall be reported to Seven Architecture without delay. The Copyrights to all designs and drawings are the property of Seven Architecture. Reproduction or use for any purpose other than that authorised by Seven Architecture is forbidden.


- GENERAL NOTES:**
- For the purposes of construction the drawing must not be scaled and only written or calculated dimensions
 - Any queries or doubts, drawing error or divergences should be referred to the originator.
 - All dimensions to be checked on site.
 - All architectural drawings are to be read in conjunction with the relevant architectural specifications and outline specification sheets
 - All the details and setting-out drawings to be read in conjunction with the relevant consultants and subcontractor drawings.

REV.	DESCRIPTION:	DATE:	DRAWN:	CHECK:
------	--------------	-------	--------	--------

P01	PLANNING ISSUE	23/05/2024	WR	RS
-----	----------------	------------	----	----

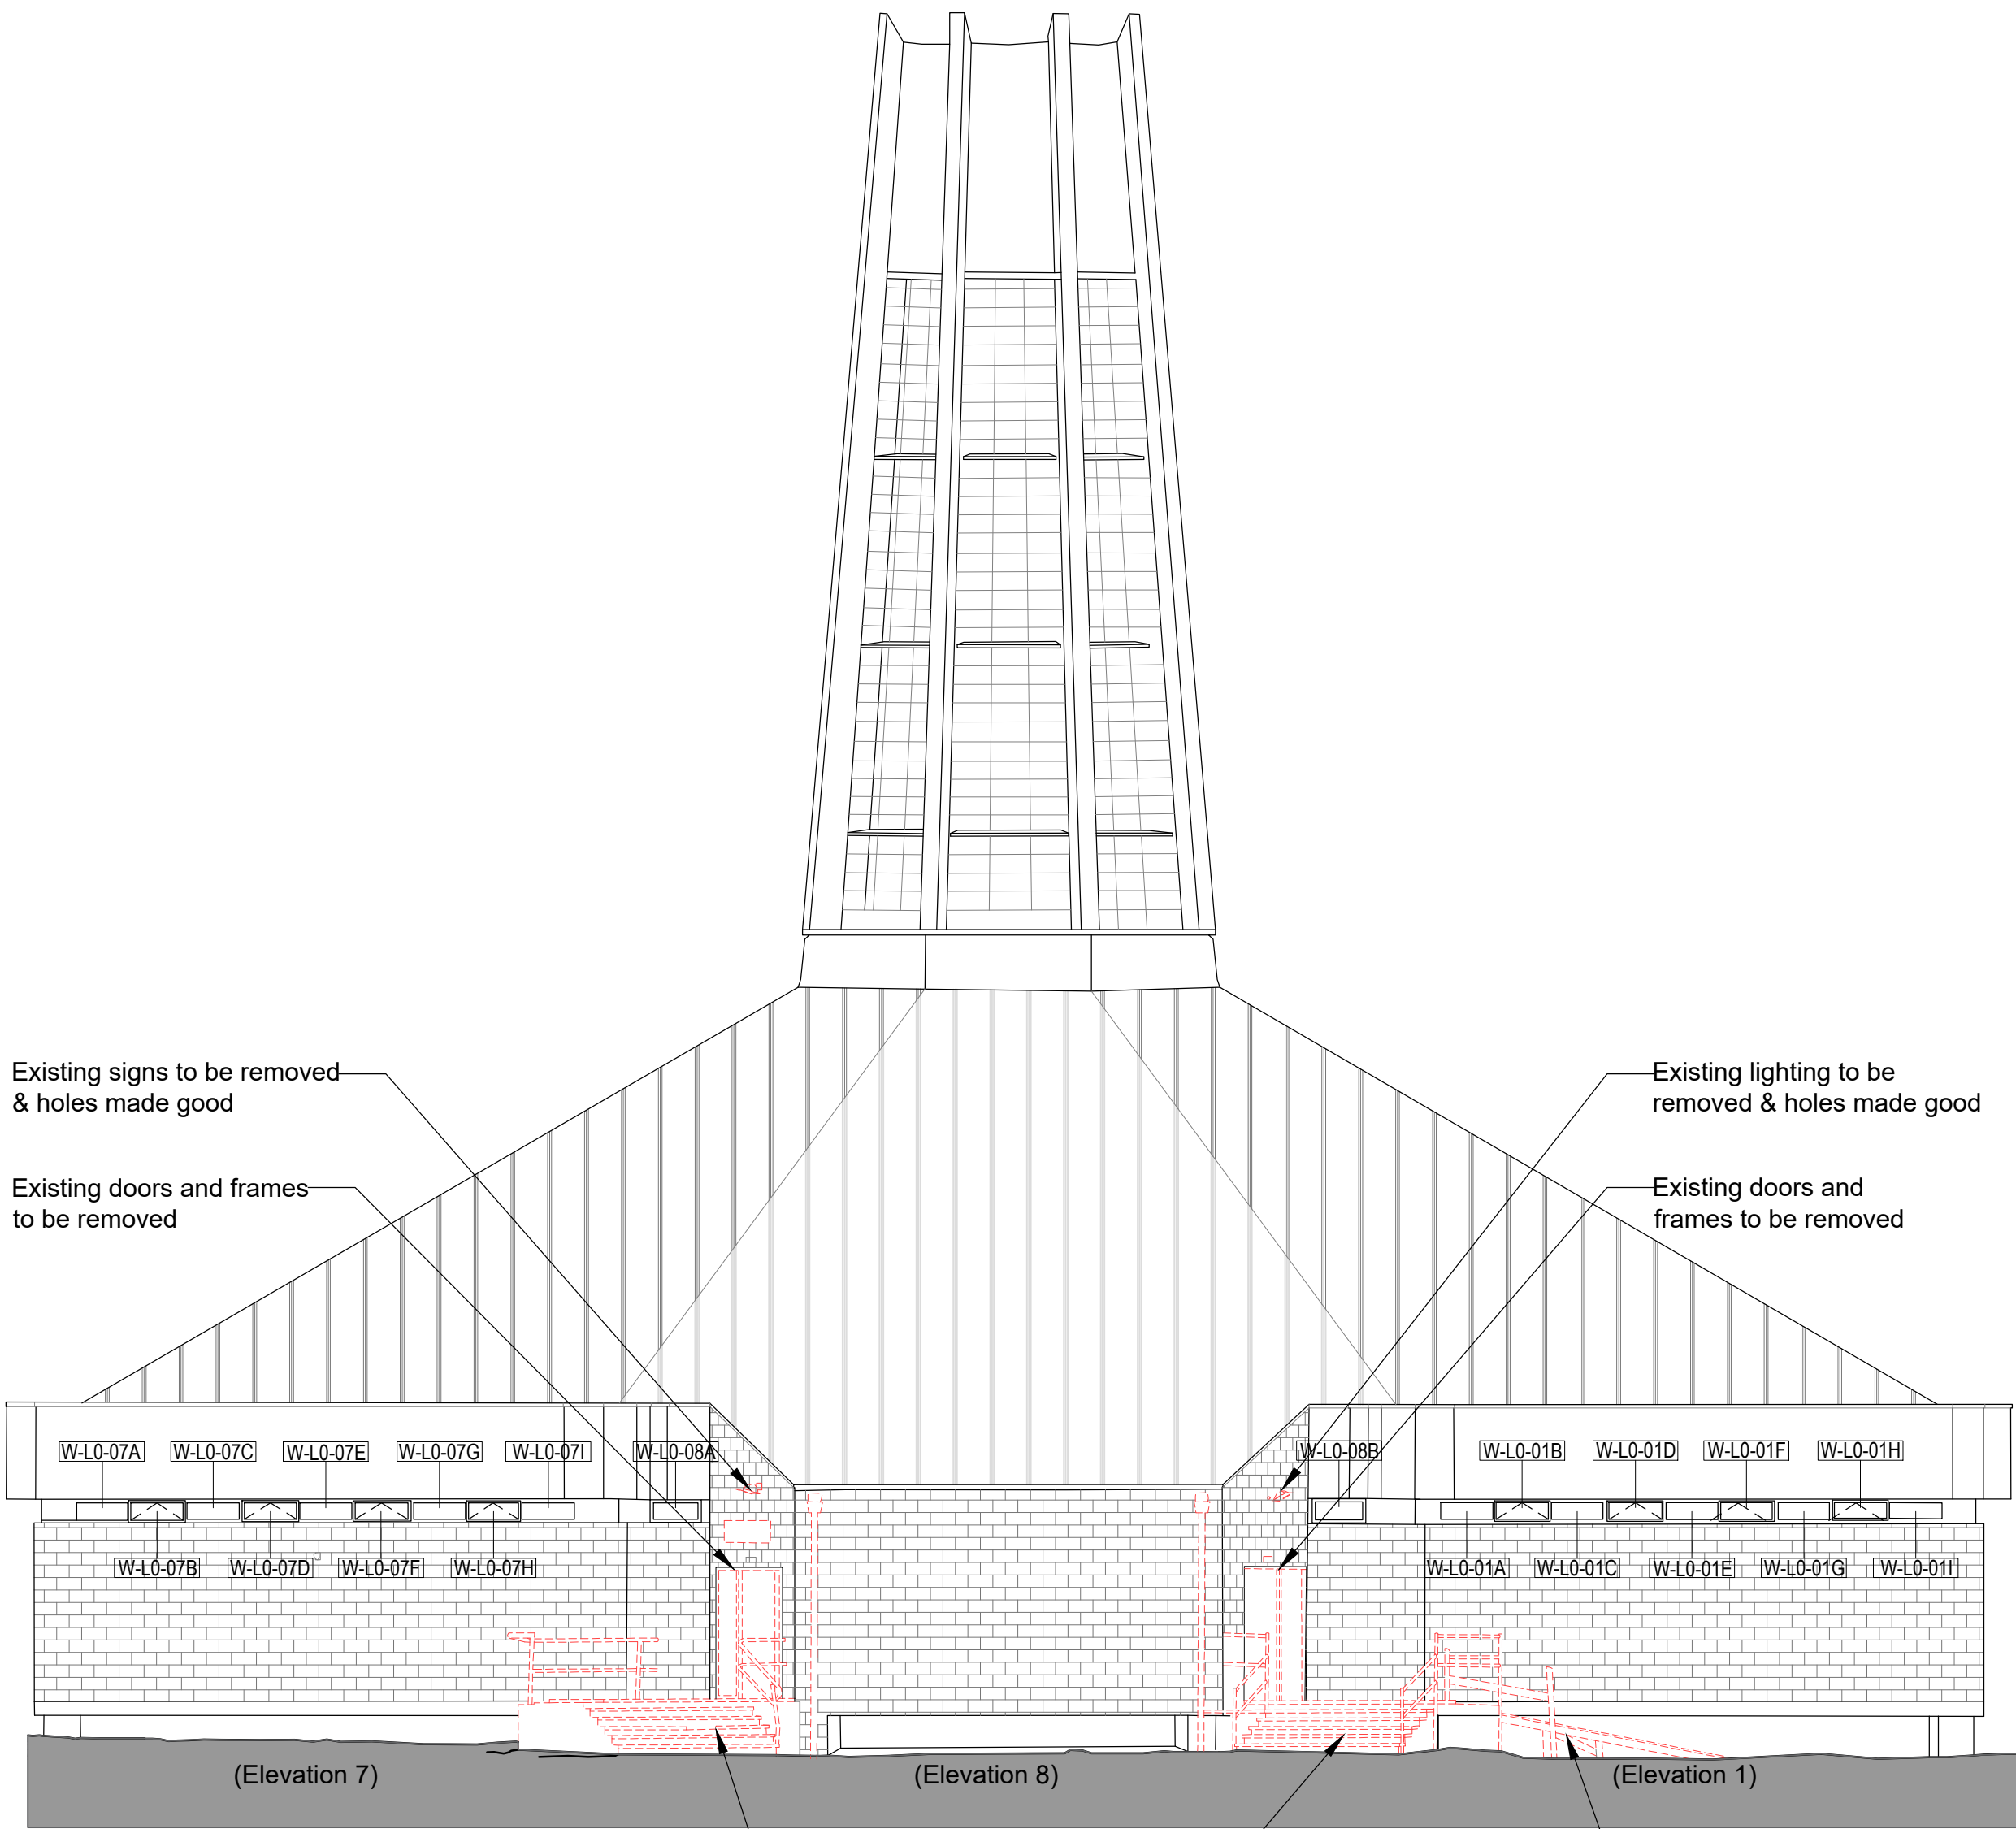


Existing Elevation A

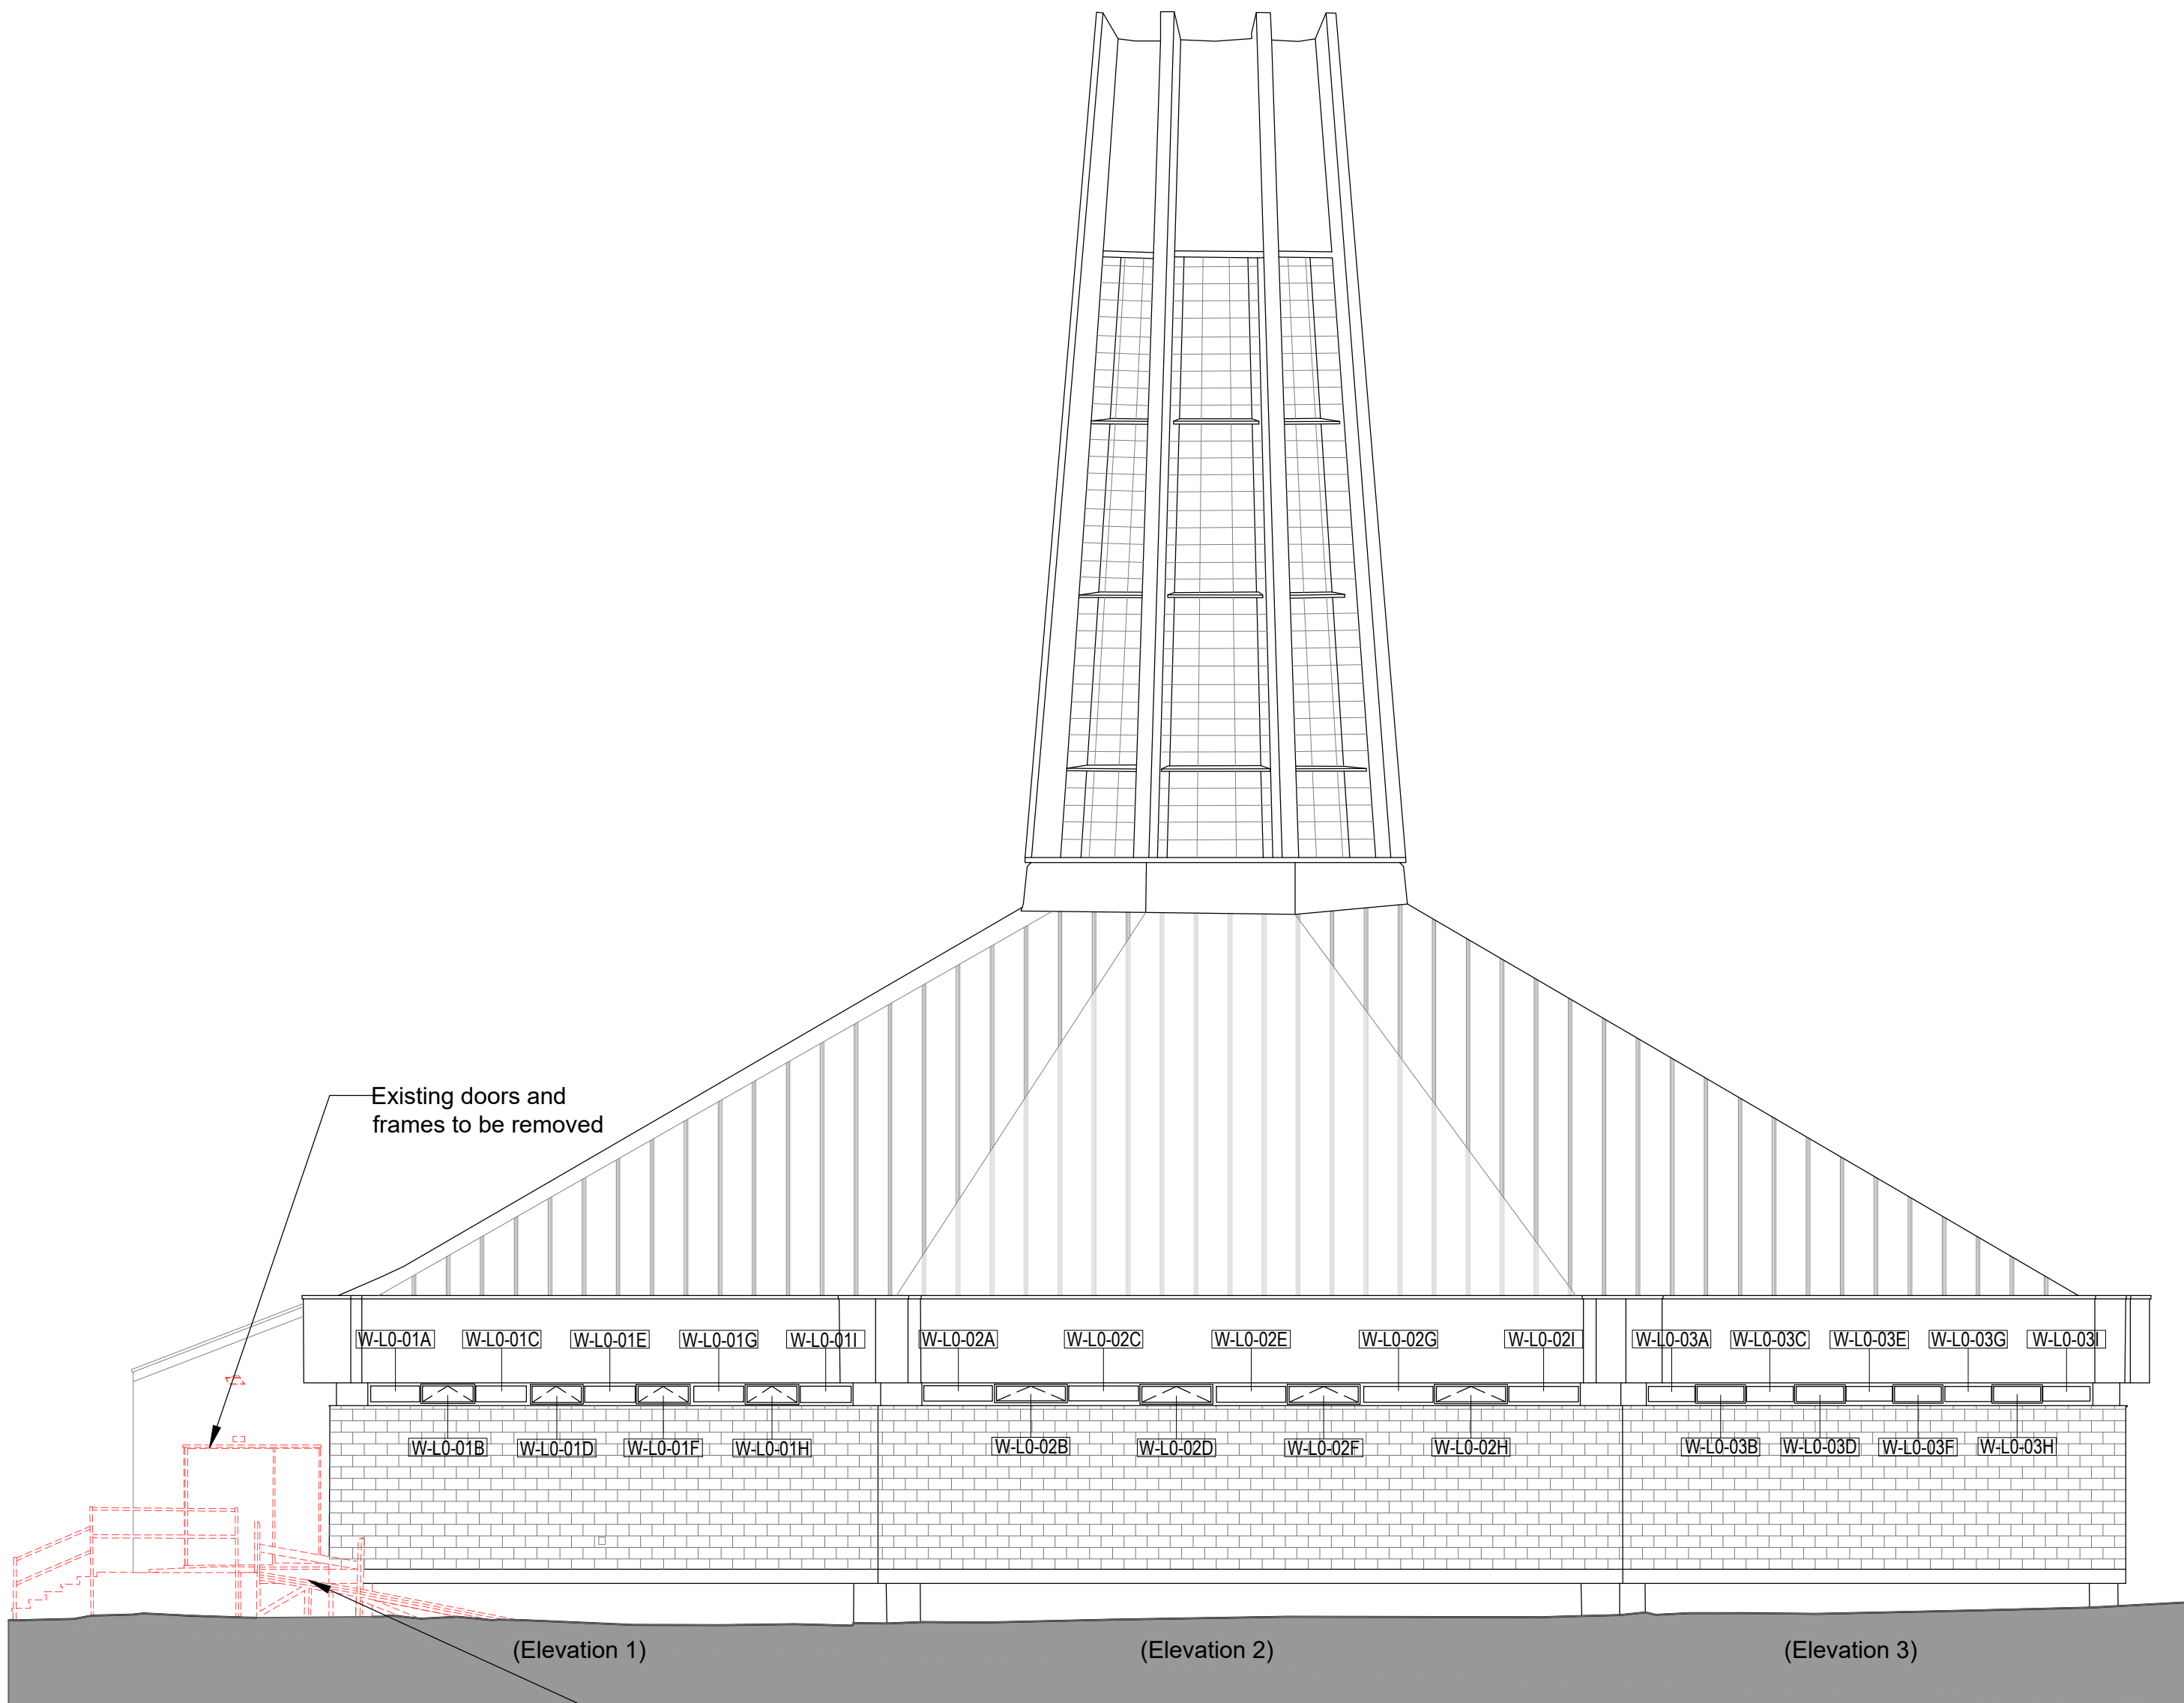


Existing Elevation B

DRAWING SCALE: 1:100 @ A1

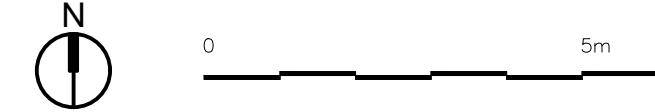

KEY PLAN (NTS):

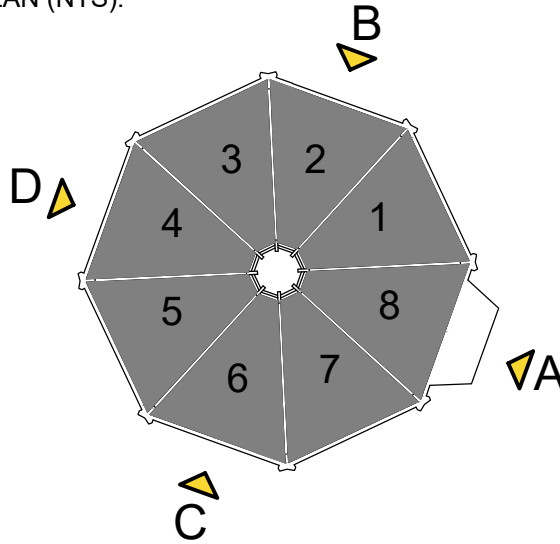

CLIENT:

Hopwood Hall College



PROJECT TITLE:
HCO Milnrow Chapel Conversion

PROJECT NO:
20765

DRAWING TITLE:
Existing Elevations Showing Demolition
Works 1 of 2

DRAWING NO:

PROJECT	ORIGIN	ZONE	LEVEL	TYPE	ROLE	NO.#	REVISION
HCO	SEV	Z1	ZZ	DR	A	00540	P01

SUITABILITY DESCRIPTION (S3) Suitable for Comment

REVISION DESCRIPTION PLANNING

seven.

SEVENARCHITECTURE.CO.UK

Studios at :

Unit 1.3 Wauk Mill
51 Bengal St
MANCHESTER
M1 6LN
t: 0161 236 5655

Clarendon House
Victoria Avenue
HARROGATE
HG1 1UD
t: 01423 709 807

Y Neuadd Lwyd
Dolwyddelan
CONWY
LL25 0SJ
t:01286 875120