


e of reinforced soil
 pe grades up at a
 adient of 1:3

Top of 1:1 reinforced slope

Face of 1:1 reinforced soil slope

new ground level
130.000


Toe of 1:1 reinforced soil slope below ground level

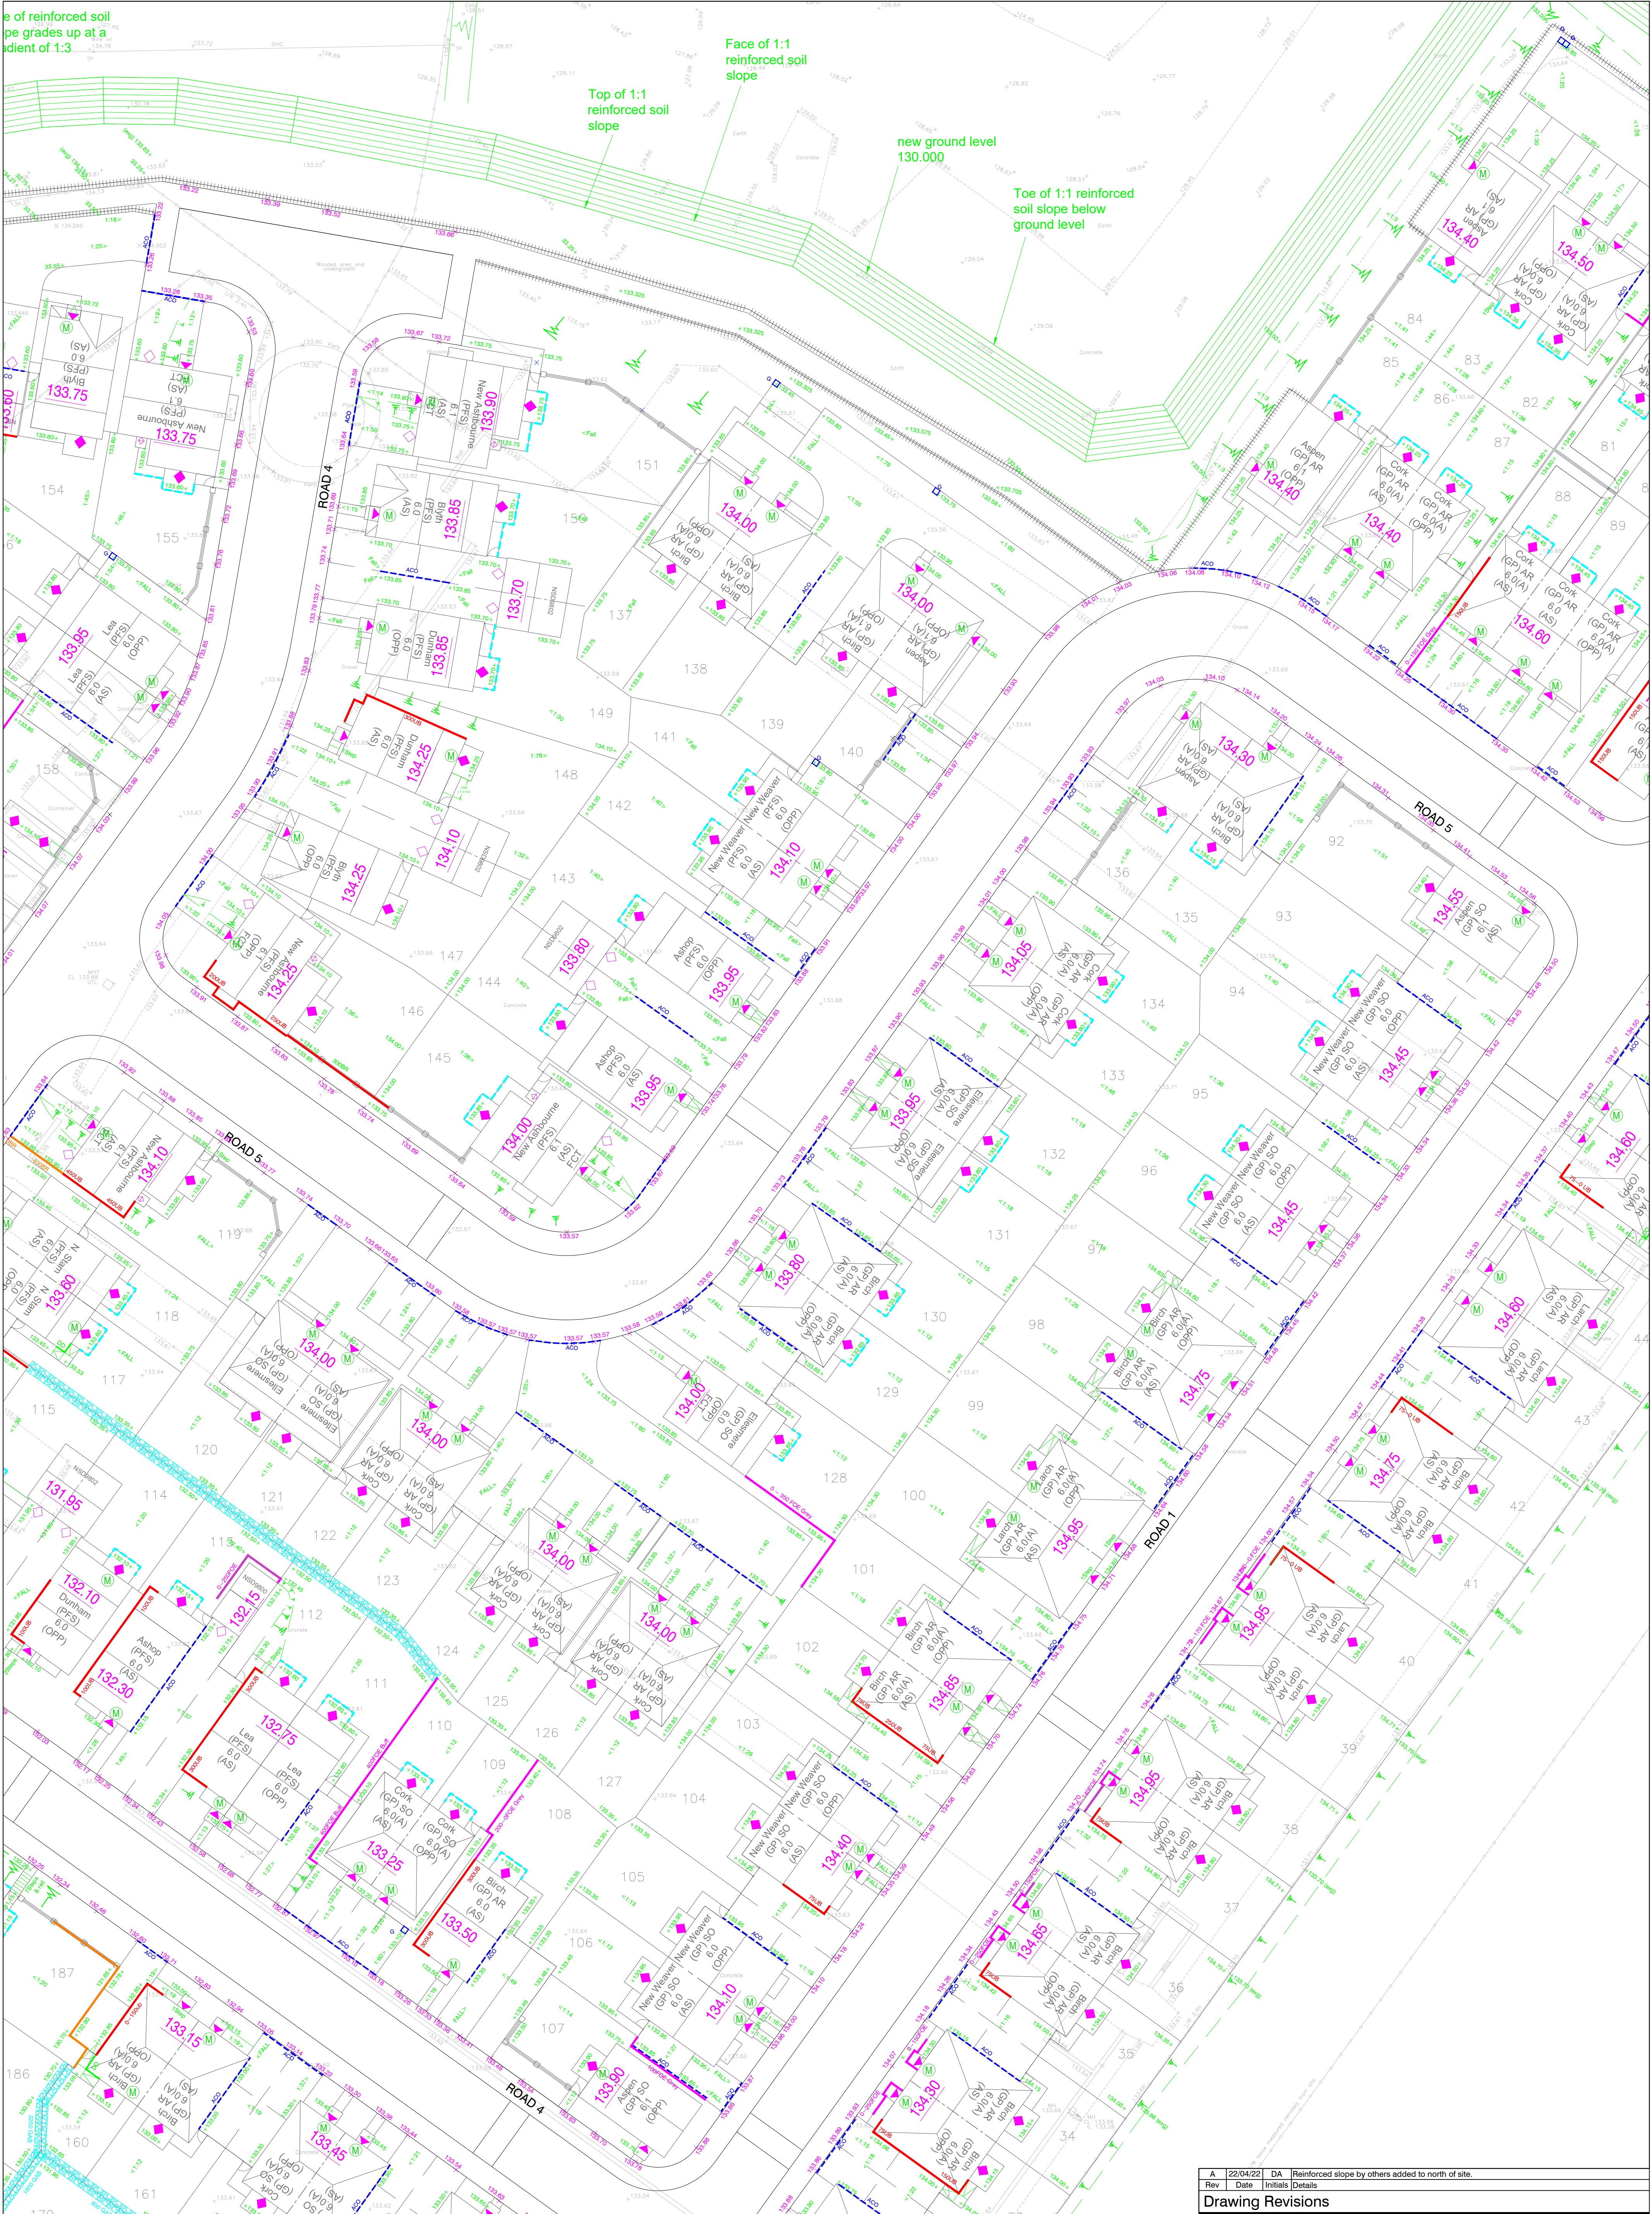

KEY

72.30	Proposed Plot Level
+32.50	Proposed Spot Level
0.3 DIP	Proposed Brick Retainer
0.3 UB	Proposed Underbuild
0.3 FCE	Proposed Flag On Edge
0.0 GP	Proposed Gabion
	Part M Access
 2steps	Proposed Steps - 150mm Riser

	Batter / Gradient (Max 1/3 unless Stated otherwise)
	Extent of Batter
	Garden & Driveway Gradients
	Proposed Gully
	ACO Drain
	Ramp
	French Drain

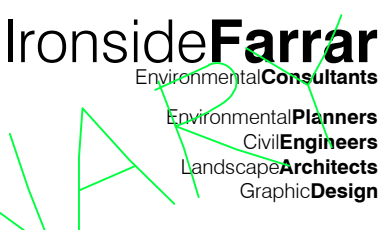A	22/04/22	DA	Reinforced slope by others added to north of site.	
Rev	Date	Initials	Details	
Drawing Revisions				
		Project Minky Works, Royal Road Rochdale		
Quality Ass.		Client Countryside Properties (UK) Ltd		
UKAS 005 Quality Assurance ISO 9001:2008 SGS Certificate GB02/54539		Title External Works Layout Sheet 4		
Original Size A1	Copyright Acknowledgement Ordnance Survey © © Crown Copyright. All rights reserved. Licence No. AL100017966.	Drawn DA	Checked By SAP	Date Feb 22
		Scale 1:250		
		Drawing No. 30552/8/4		Revision A
		 Ironsides Farrar Environmental Planners Civil Engineers Landscape Architects Graphic Design 3 Worsley Court MANCHESTER M28 3NJ Tel. 0161 703 8801 Fax. 0161 703 8279 manchester@ironsidesfarrar.com EDINBURGH BELLSHILL		