


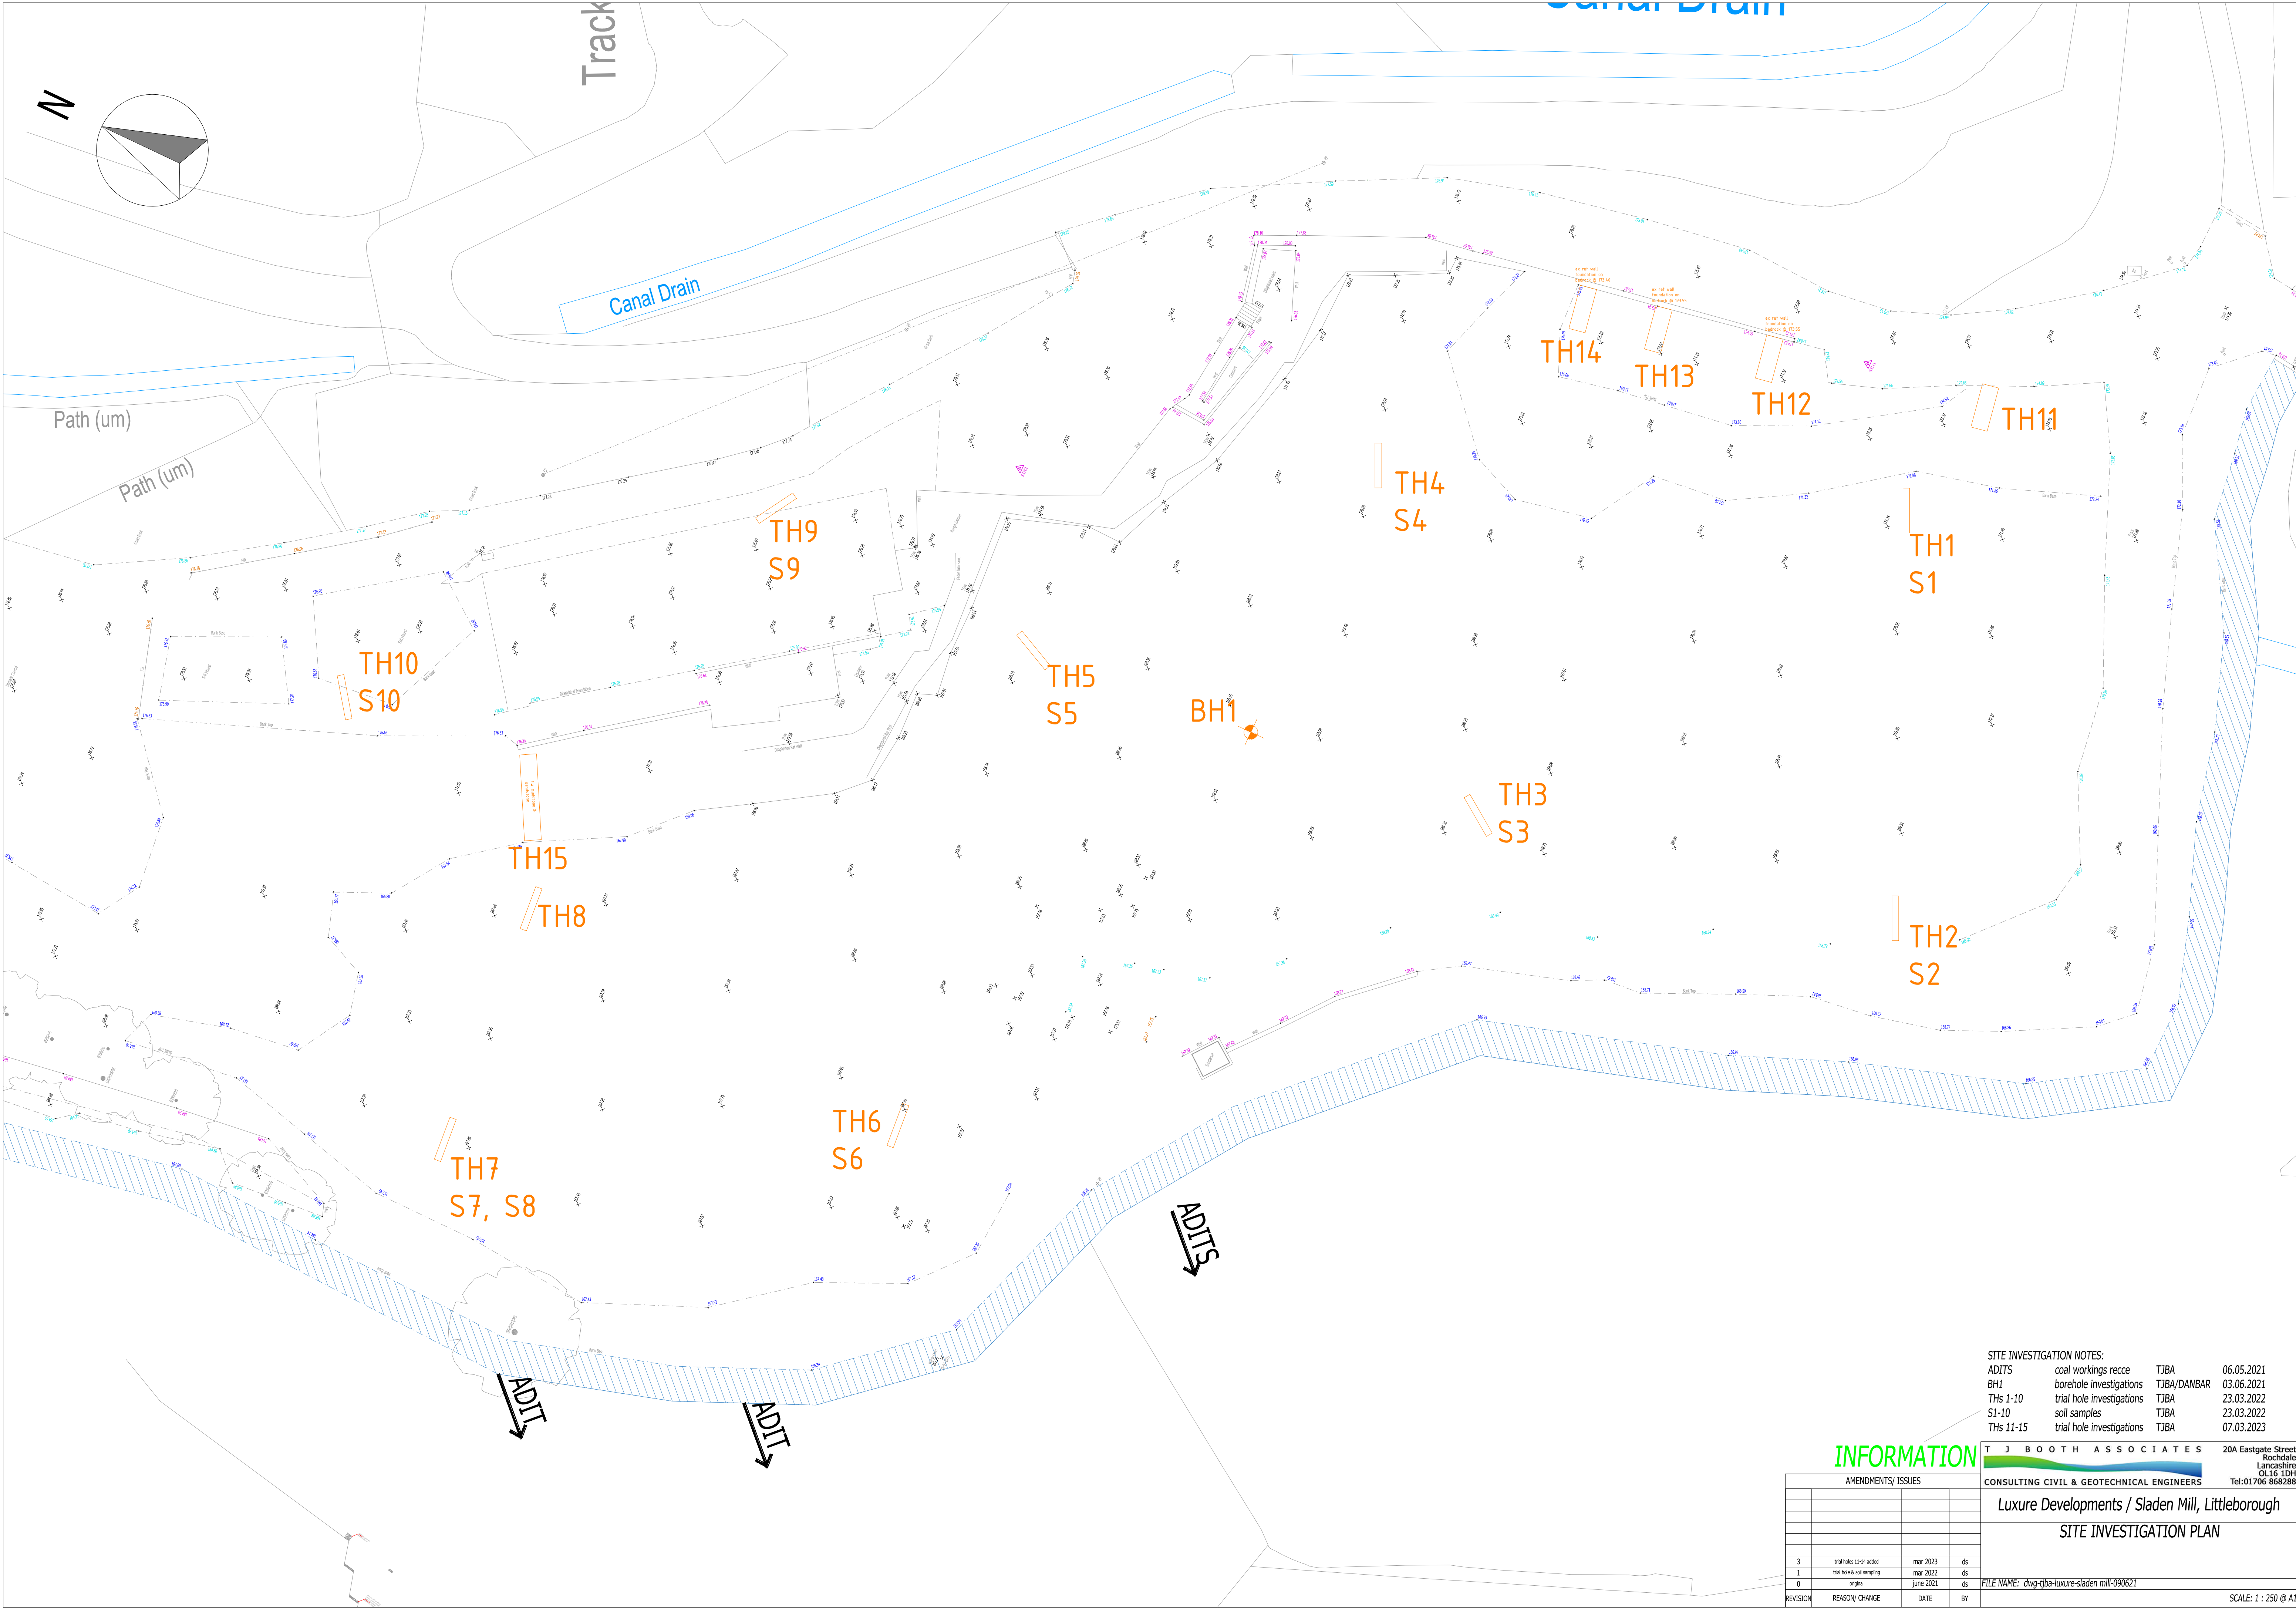

SITE INVESTIGATION NOTES:			
ADITS	coal workings recce	TJBA	06.05.2021
BH1	borehole investigations	TJBA/DANBAR	03.06.2021
THs 1-10	trial hole investigations	TJBA	23.03.2022
S1-10	soil samples	TJBA	23.03.2022
THs 11-15	trial hole investigations	TJBA	07.03.2023

INFORMATION

T J BOOTH ASSOCIATES

CONSULTING CIVIL & GEOTECHNICAL ENGINEERS

20A Eastgate Street
Rochdale
Lancashire
OL16 1DH
Tel:01706 868288

AMENDMENTS/ ISSUES			
3	trial holes 11-15 added	mar 2023	ds
1	trial holes 1-10 soil sampling	mar 2022	ds
0	original	june 2021	ds
REVISION	REASON/ CHANGE	DATE	BY

Luxure Developments / Sladen Mill, Littleborough

SITE INVESTIGATION PLAN