
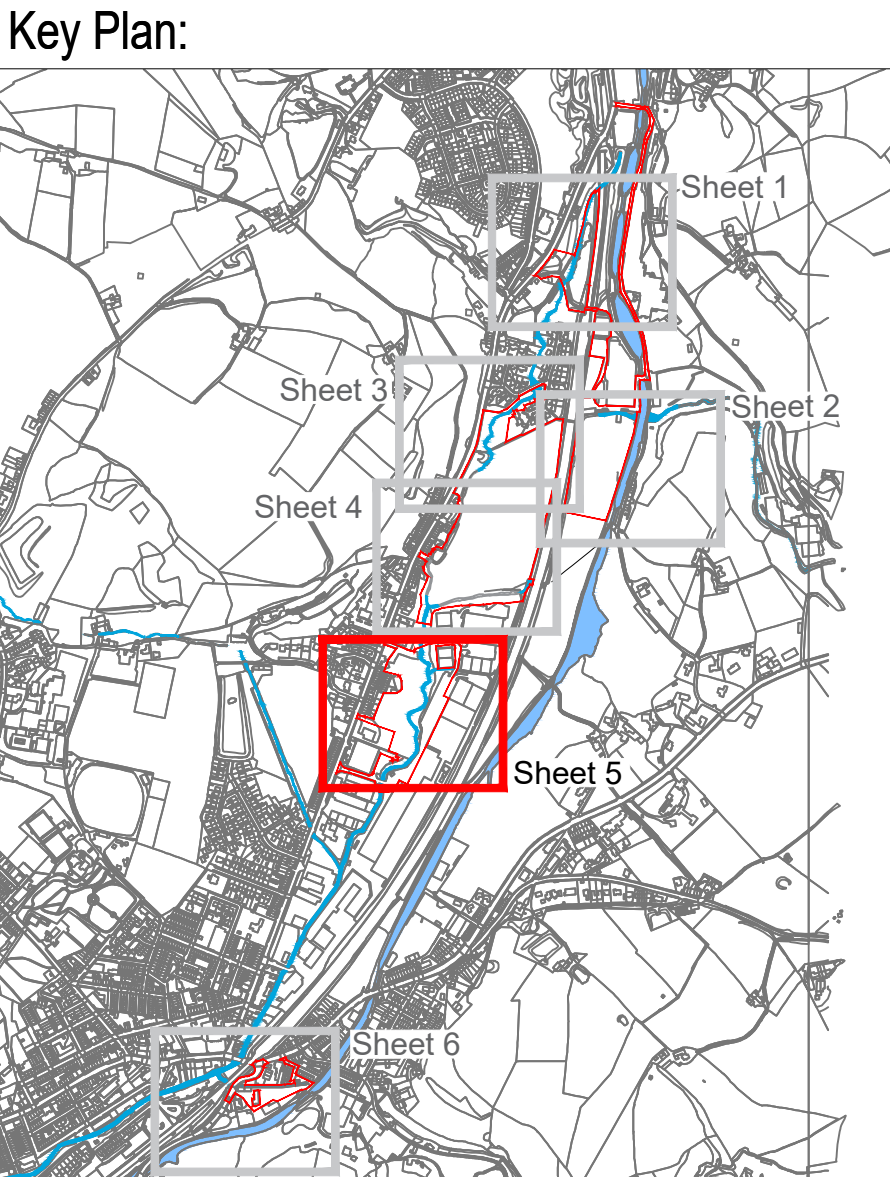


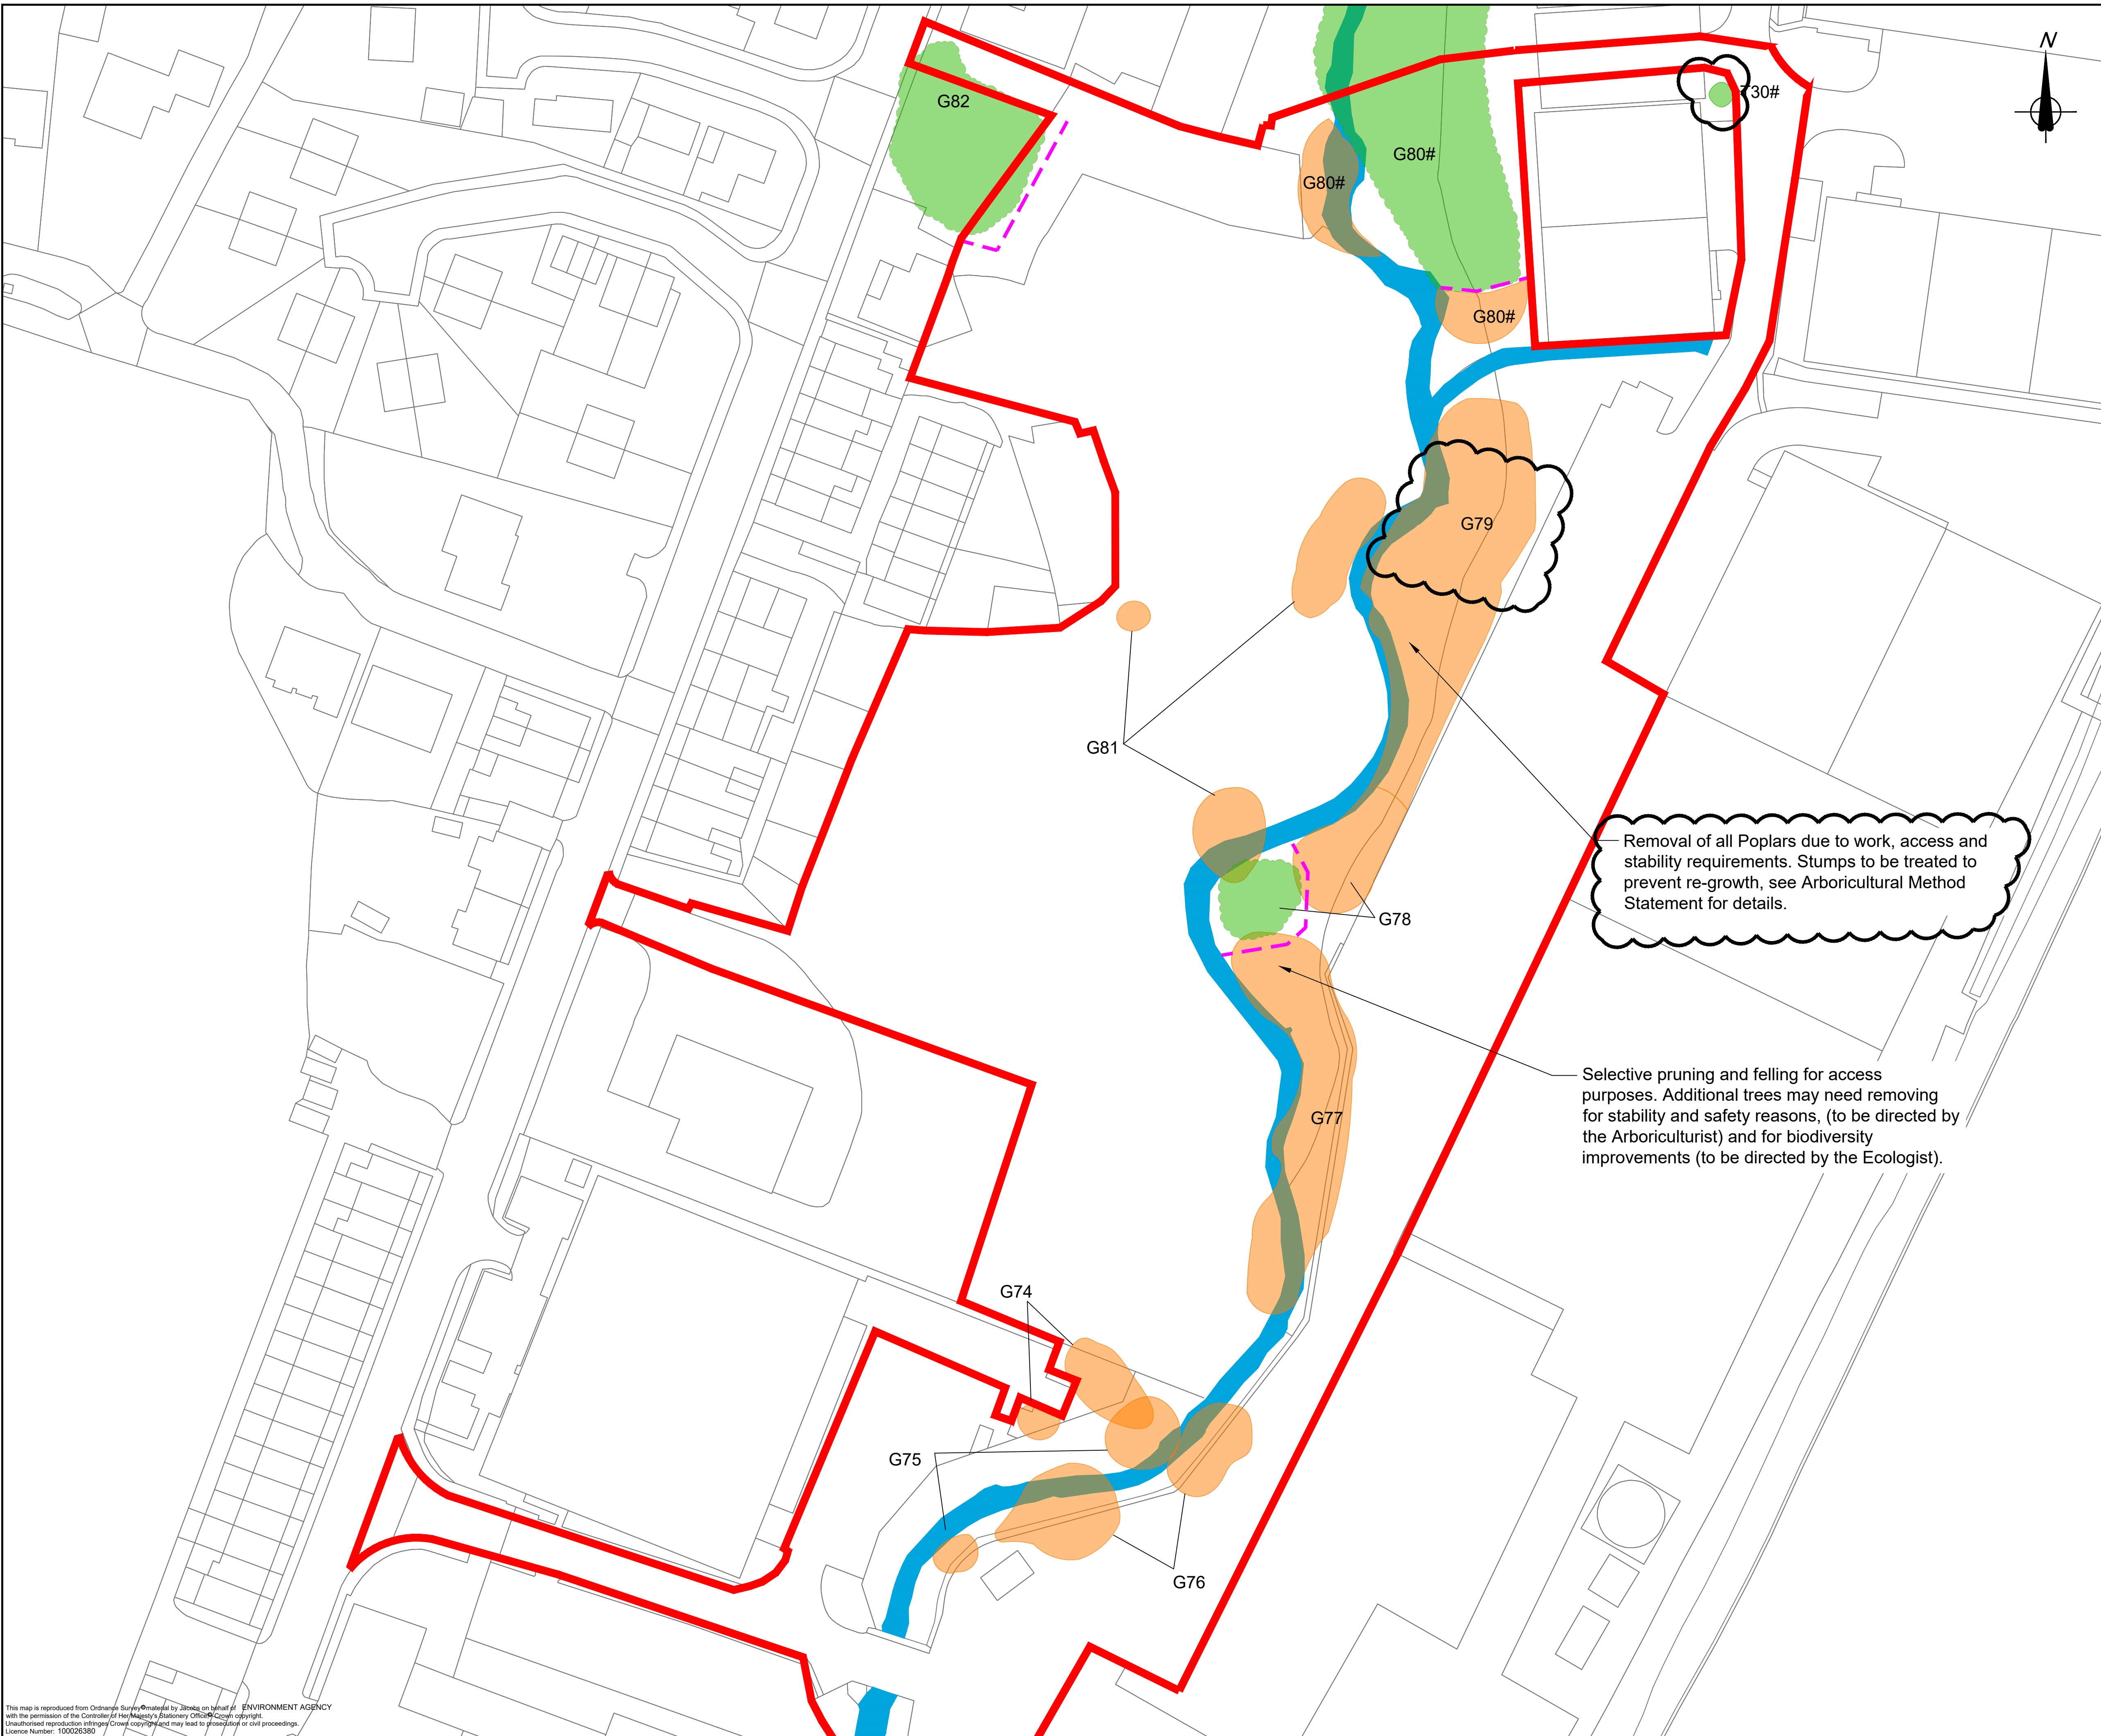


- KEY**
- Application boundary
 - Trees - retained
 - Trees - removed
 - T31 Tree reference number; for details of reference numbers, see AIA report IMNV000100-JAC-ZZ-4B0-RP-EN-0021
 - G97 Group reference number
 - H1 Hedge reference number
 - # Tree or group whose location is estimated
 - Tree protection fencing. To be maintained in situ for the duration of the works as an Environmental Exclusion Zone. Fencing to be to BS 5837:2012. Trees in relation to design, demolition & construction unless otherwise agreed with the Local Planning Authority

All existing trees around the periphery of the site but external to it are to remain. If overhanging branches will need to be pruned back, secure permission of the tree owner before commencing work.

Removal of all Poplars due to work, access and stability requirements. Stumps to be treated to prevent re-growth, see Arboricultural Method Statement for details.

Selective pruning and felling for access purposes. Additional trees may need removing for stability and safety reasons, (to be directed by the Arboriculturist) and for biodiversity improvements (to be directed by the Ecologist).

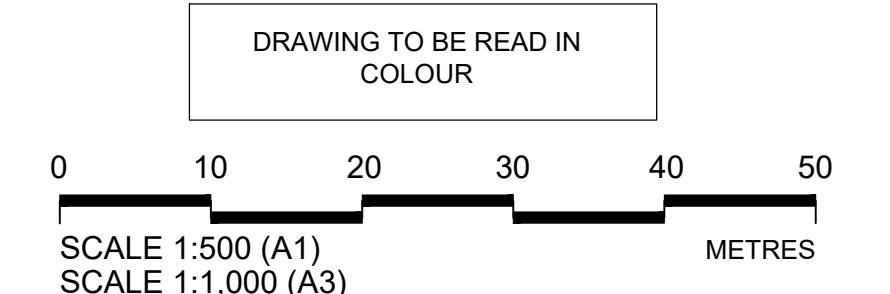

Rev	Rev. Date	Purpose of revision	Drawn	Checked	Rev'd	Apprv'd
C03	25/05/23	For DoC	NG	AR	LM	PT
C02	29/03/22	For planning	NG	AR	MB	PT
P01	01/03/22	For review and comment	NG	AR	MB	PT

JACOBS
5 First Street, Manchester, M15 4GU
Tel: +44 (0) 161 235 6000 Fax: +44(0)161 235 6001
www.jacobs.com

Client **Environment Agency**

Project **ROCHDALE & LITTLEBOROUGH FRMS
PHASE 1B - LITTLEBOROUGH**

Drawing title
**Tree Removals, Retentions
and Protection Plan
Sheet 5 of 6 Centre Vale
and Greenvale Business Park**

Drawing status	A4		
Scale	1: 500 @ A1, 1:1000 @ A3	DO NOT SCALE	
Jacobs No.	B228P008	Rev	C03
Client no.	IMNW000100		
Drawing number	IMNW000100-JAC-ZZ-4B0-DR-PL-0155		
© Copyright 2023 Jacobs U.K. Limited. In part without the written permission contained in this document are the property of Jacobs. No copying of this document in whole or in part without the written permission of Jacobs constitutes an infringement of Jacobs' copyright. Limitation: This drawing has been prepared on behalf of, and for the exclusive use of 'Jacobs Client', and is subject to be used in accordance with the provisions of the contract between Jacobs and the Client. Jacobs accepts no liability or responsibility whatsoever for, or in respect of, any use of, or reliance upon, this drawing by any third party.			