


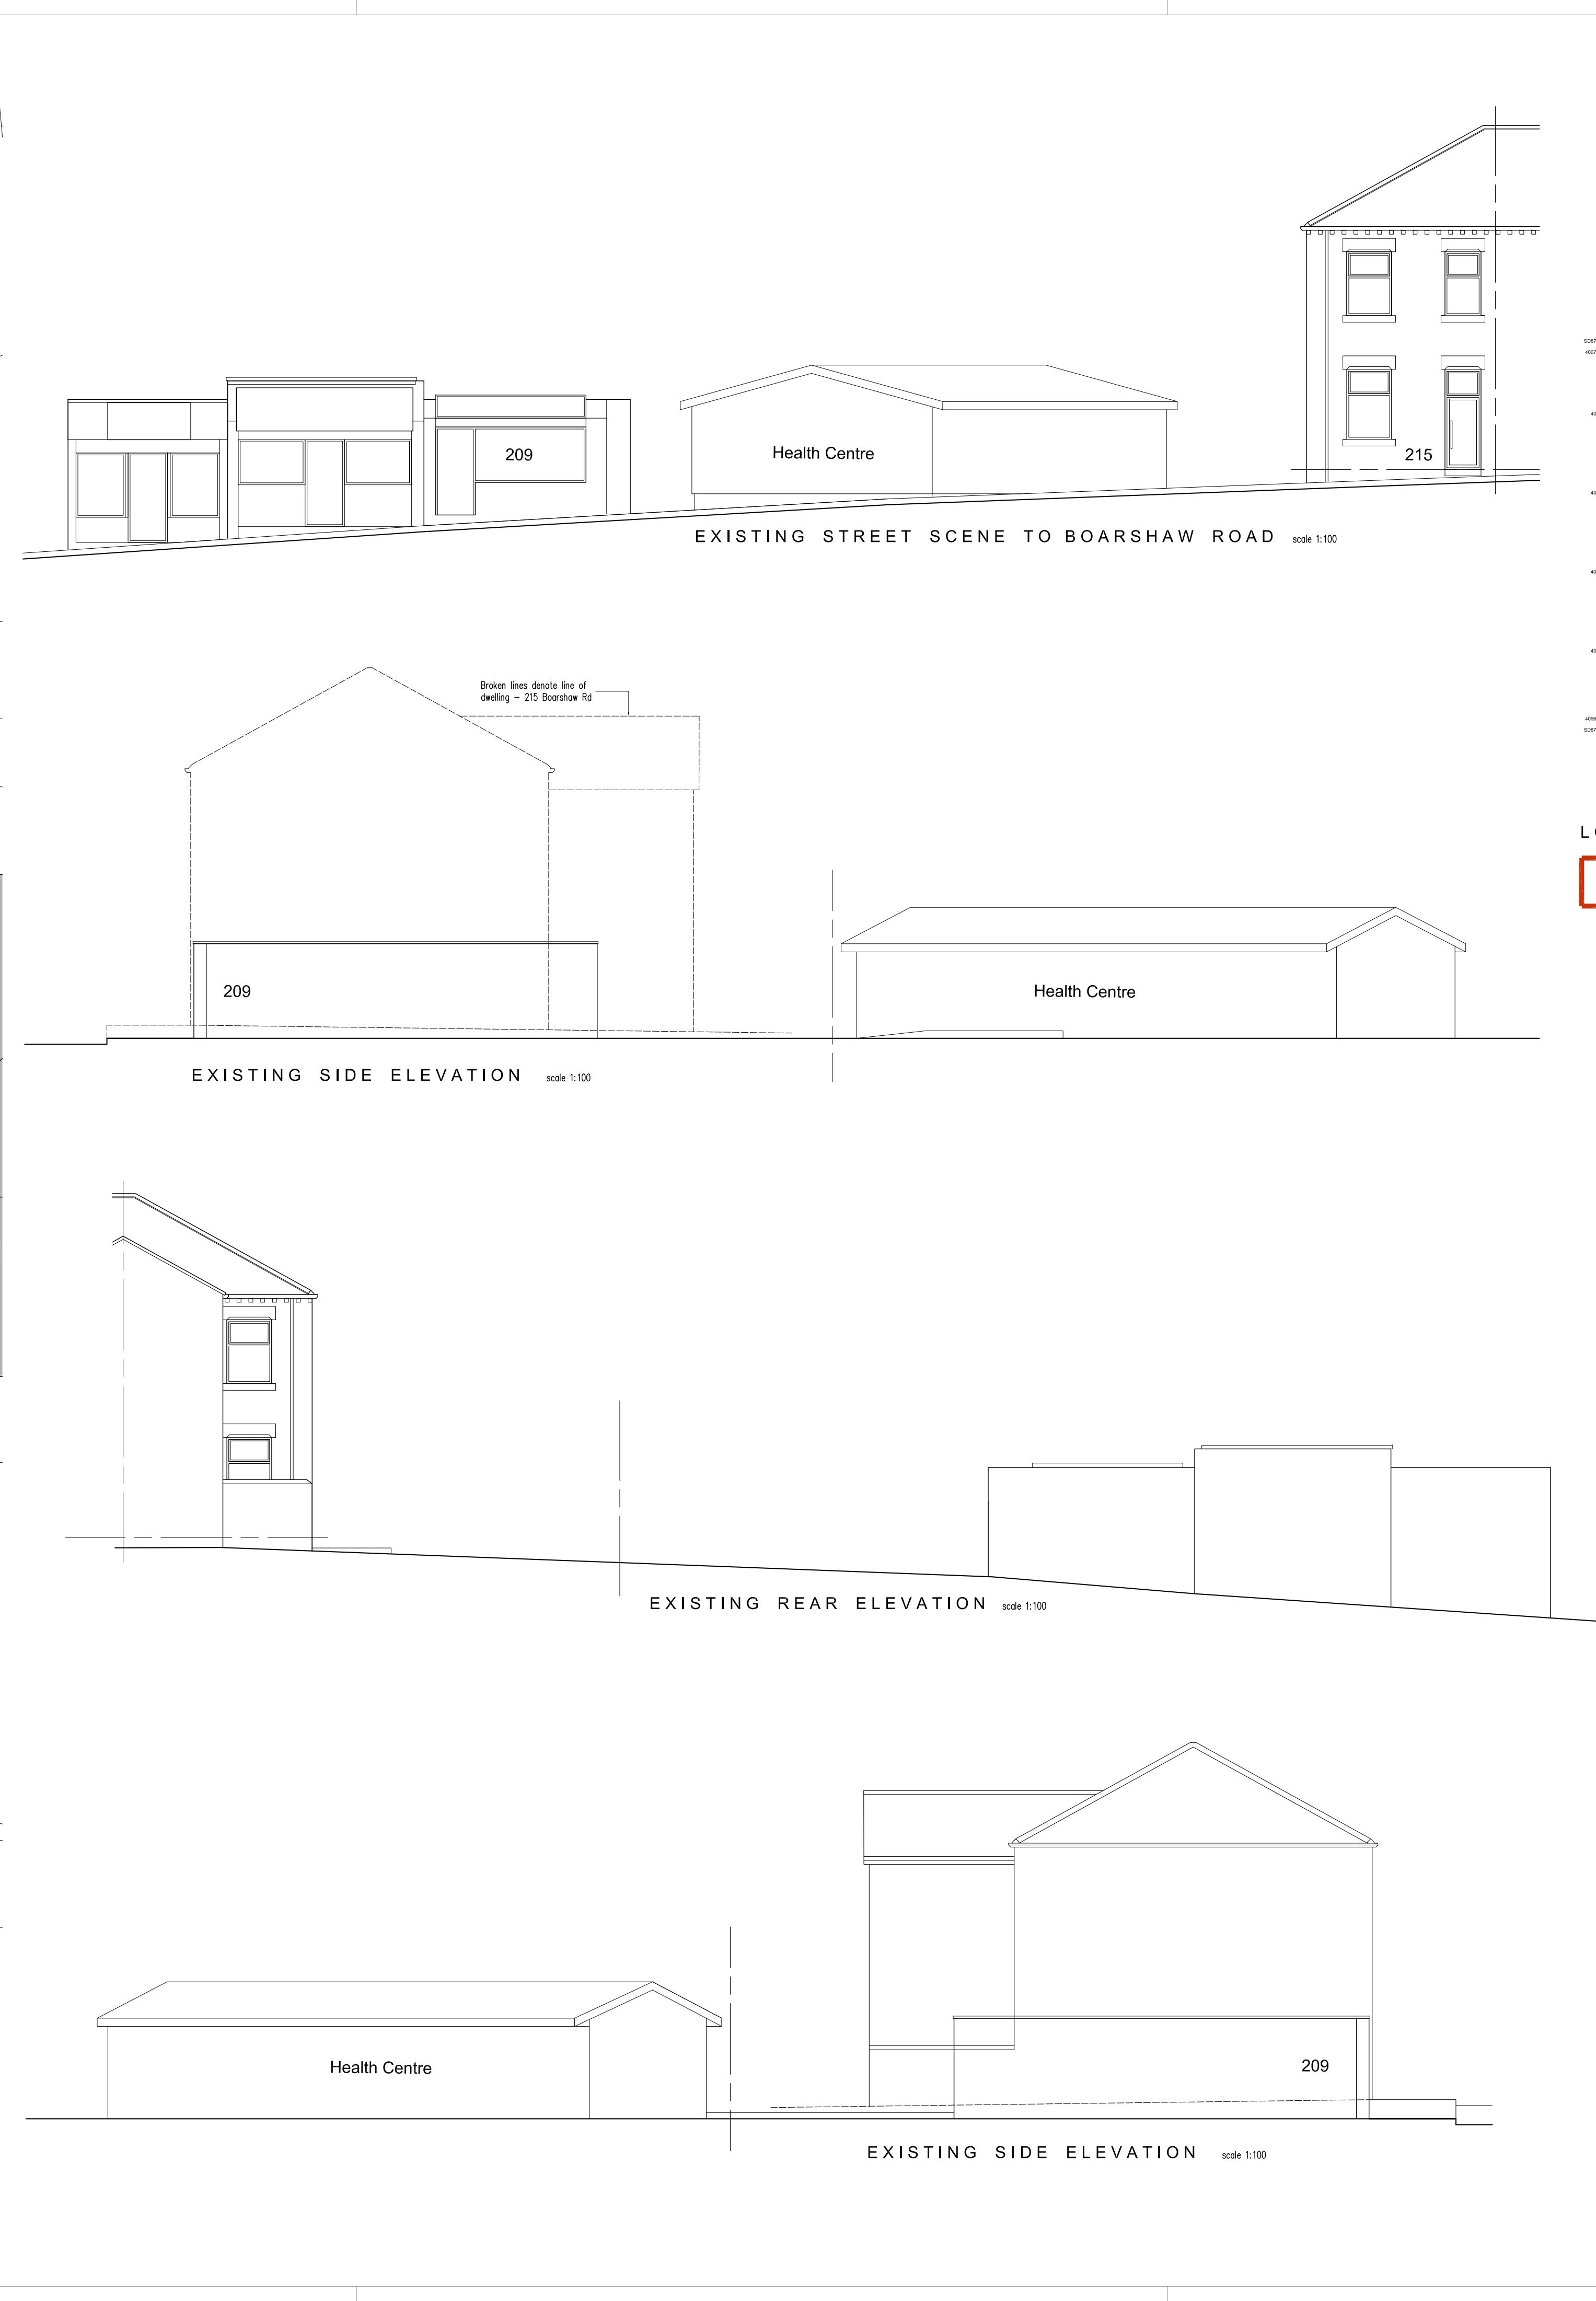

SCALE 1:100
m 0 1 2 3 4 5

THIS DRAWING HAS BEEN PRODUCED FOR OUTLINE PLANNING PERMISSION ONLY AND IS NOT INTENDED TO BE USED FOR FULL PLANNING OR BUILDING REGULATIONS APPROVAL .

0 10 20 metres

LOCATION PLAN scale 1:1250

Denotes: Site Boundary

Rev	Description	Drawn	Chk	App	Date
Contact : Stuart Broadhurst Tel : 07783693374					
Client: MR NICK LOWE					
Project Title: LAND AT BOARSHAW ROAD MIDDLETON M24 2WQ					
Drawing Title: EXISTING PLANS					
Scale @ A1: As Shown		Date drawn: 07.06.2024		Status: PLANNING	
Drawing no.: 972-24-01		Revision: A			