


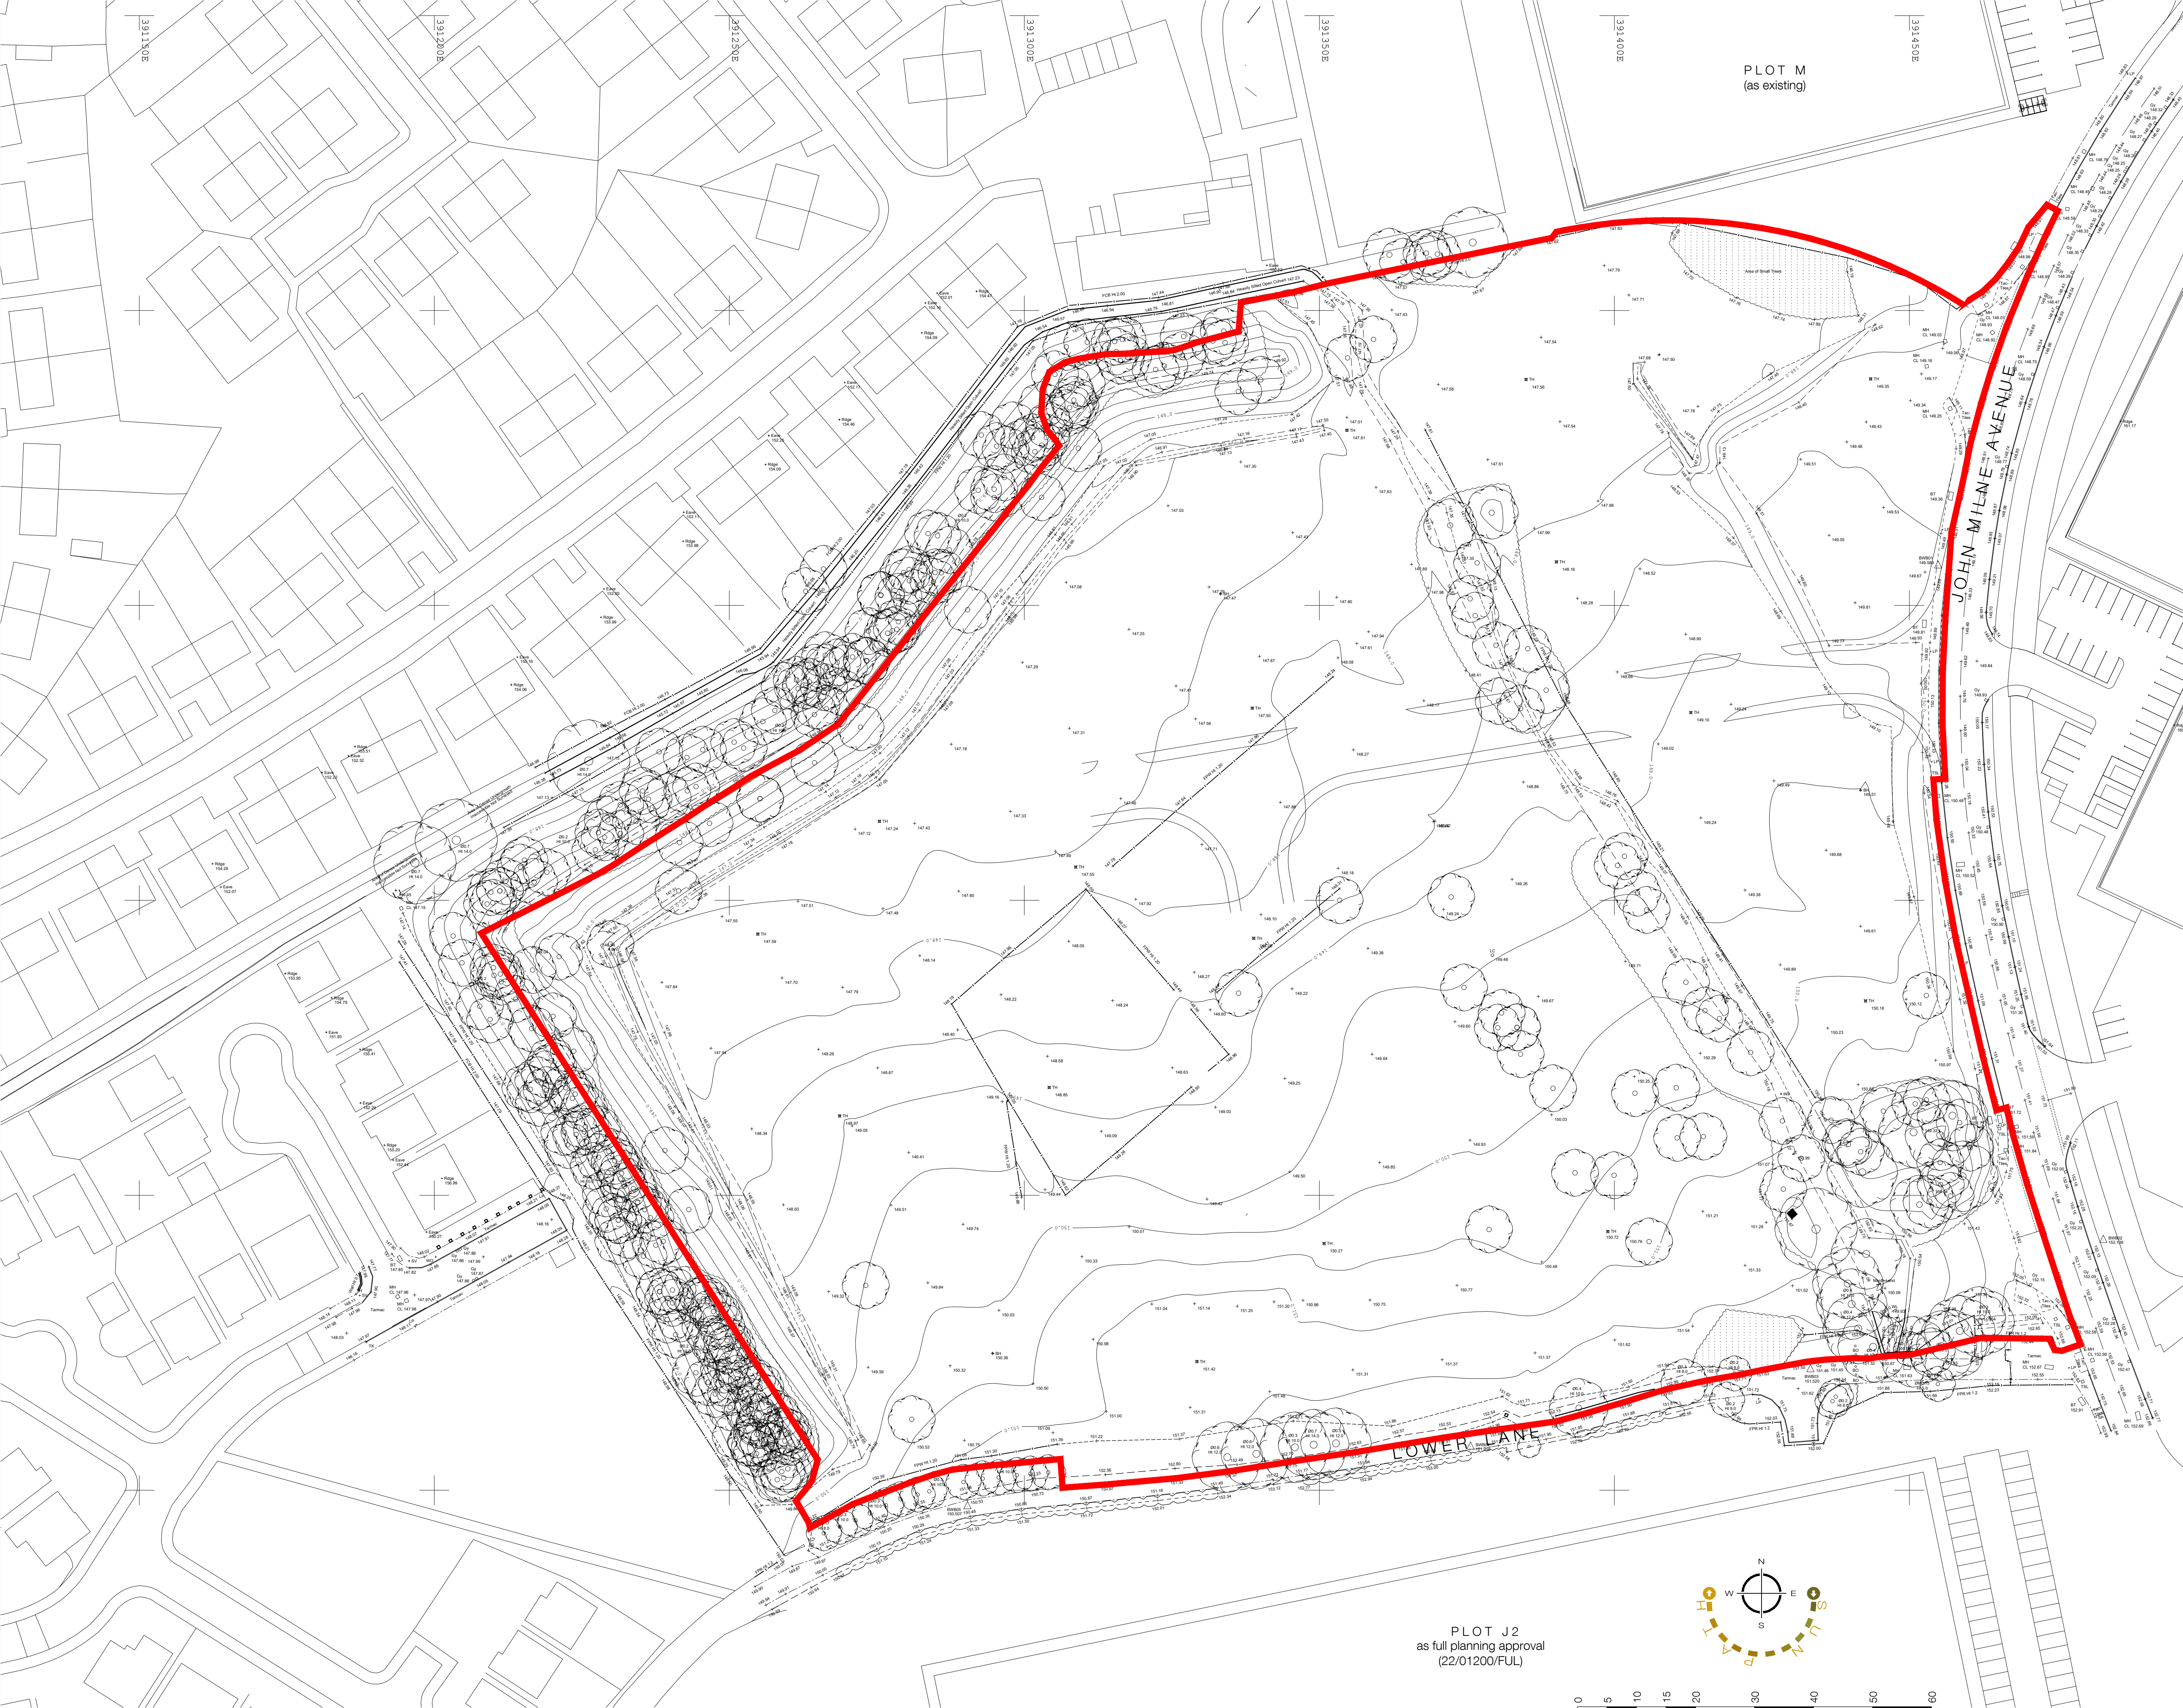

INFORMATION CONTAINED IN THIS DRAWING IS THE
SOLE COPYRIGHT OF DLA ARCHITECTURE LTD AND IS
NOT TO BE REPRODUCED WITHOUT PERMISSION

DO NOT SCALE, REFER TO FIGURED DIMENSIONS ONLY

REVISIONS

P01	27/02/23	PSL	BLG
P02	04/05/23	PSL	BLG
APPLICATION BOUNDARY REVISED TO INCLUDE LANDSCAPE WORKS			
P03	01/09/23	PSL	BLG
ADDITIONAL OFFSITE CONTEXT			



Wilson Bowden
Developments



dlA
ARCHITECTURE

6 East Parade | Leeds | LS1 2AD
0113 887 3100
www.dla-architecture.co.uk

PROJECT
KINGSWAY BUSINESS PARK
ROCHDALE

TITLE
**EXISTING SITE PLAN
PLOT L**

SCALE
1:500

DATE
27/02/23

DLA REF	DRAWN	REVIEWED
2022-147	PSL	BLG

PROJECT	ORIGIN/R	ZONE	LEVEL	TYPE	ROLE	NUMBER
KPL	DLA	LS	XX	DR	A	90001

STATUS	REVISION
PLANNING	P03

T:\2022\2022-147\CAD\05-Autocad\Drawings\90001.dwg