

COPYRIGHT OF THIS DRAWING IS VESTED IN BM ARCHITECTURAL AND IT MUST NOT BE COPIED OR REPRODUCED WITHOUT WRITTEN CONSENT. PLANNED DIMENSIONS ONLY ARE TO BE TAKEN FROM THIS DRAWING. DO NOT SCALE OFF THIS DRAWING. ALL DIMENSIONS MUST BE TAKEN FROM THE SITE AND BE RESPONSIBLE FOR TAKING AND CHECKING ALL DIMENSIONS RELATIVE TO THEIR WORK. BM ARCHITECTURAL ARE TO BE ADVISED OF ANY VARIATION BETWEEN DRAWINGS AND SITE CONDITIONS. ELECTRONIC DATA DRAWINGS SHOULD BE READ ONLY AND SHOULD NOT BE INTERPRETED FOR MEASUREMENT. ALL DIMENSIONS AND LEVELS SHOULD BE READ ONLY FROM THOSE VALUES STATED IN TEXT, ON THE DRAWING.

SCHEDULE OF ACCOMMODATION			
RESIDENTIAL (G.I.A)			
	STUDIOS	1 BEDROOM APARTMENT	AREAS (m2)
LOWER GROUND			
GROUND FLOOR	1	6	292
FIRST FLOOR		12	470
SECOND FLOOR		7	293
TOTALS	1	25	1055
COMMERCIAL (Net Lettable)			
		RETAIL UNITS	AREAS (m2)
LOWER GROUND		1	139
GROUND FLOOR		2	177
FIRST FLOOR			
SECOND FLOOR			
TOTALS		3	316
BIN STORE (G.I.A)			
BASEMENT		1	47
TOTAL AREAS	ALL FLOORS		1454
LOBBIES AND CORRIDORS	ALL FLOORS		272

A 080324 ROLLER SHUTTER MOVED INSIDE, BIKE STORAGE ADDED, CHAIR LIFT ADDED

REV: DATE: DETAILS:

BM ARCHITECTURAL DESIGNS
APARTMENT 8
224 GREAT CLOWES STREET
MANCHESTER M7 2ZS
TEL: 07415 493002

PROJECT: FORMER POUND WORLD,
44-46 YORKSHIRE STREET,
BAILLIE STREET AND THE BANK,
ROCHDALE OL16 1JW

CLIENT: CASSEL AND FLETCHER PROPERTY
MANAGEMENT LTD.


TITLE: PROPOSED BASEMENT AND LGF PLANS

SCALE 1:100 @ A1 DATE: 06/ 2023 DRAWN: BM

STATUS: BUILDING REGULATIONS

DRAWING NO: BM/0623/BAILLIE/ BR2 REV: A

BASEMENT
PLAN

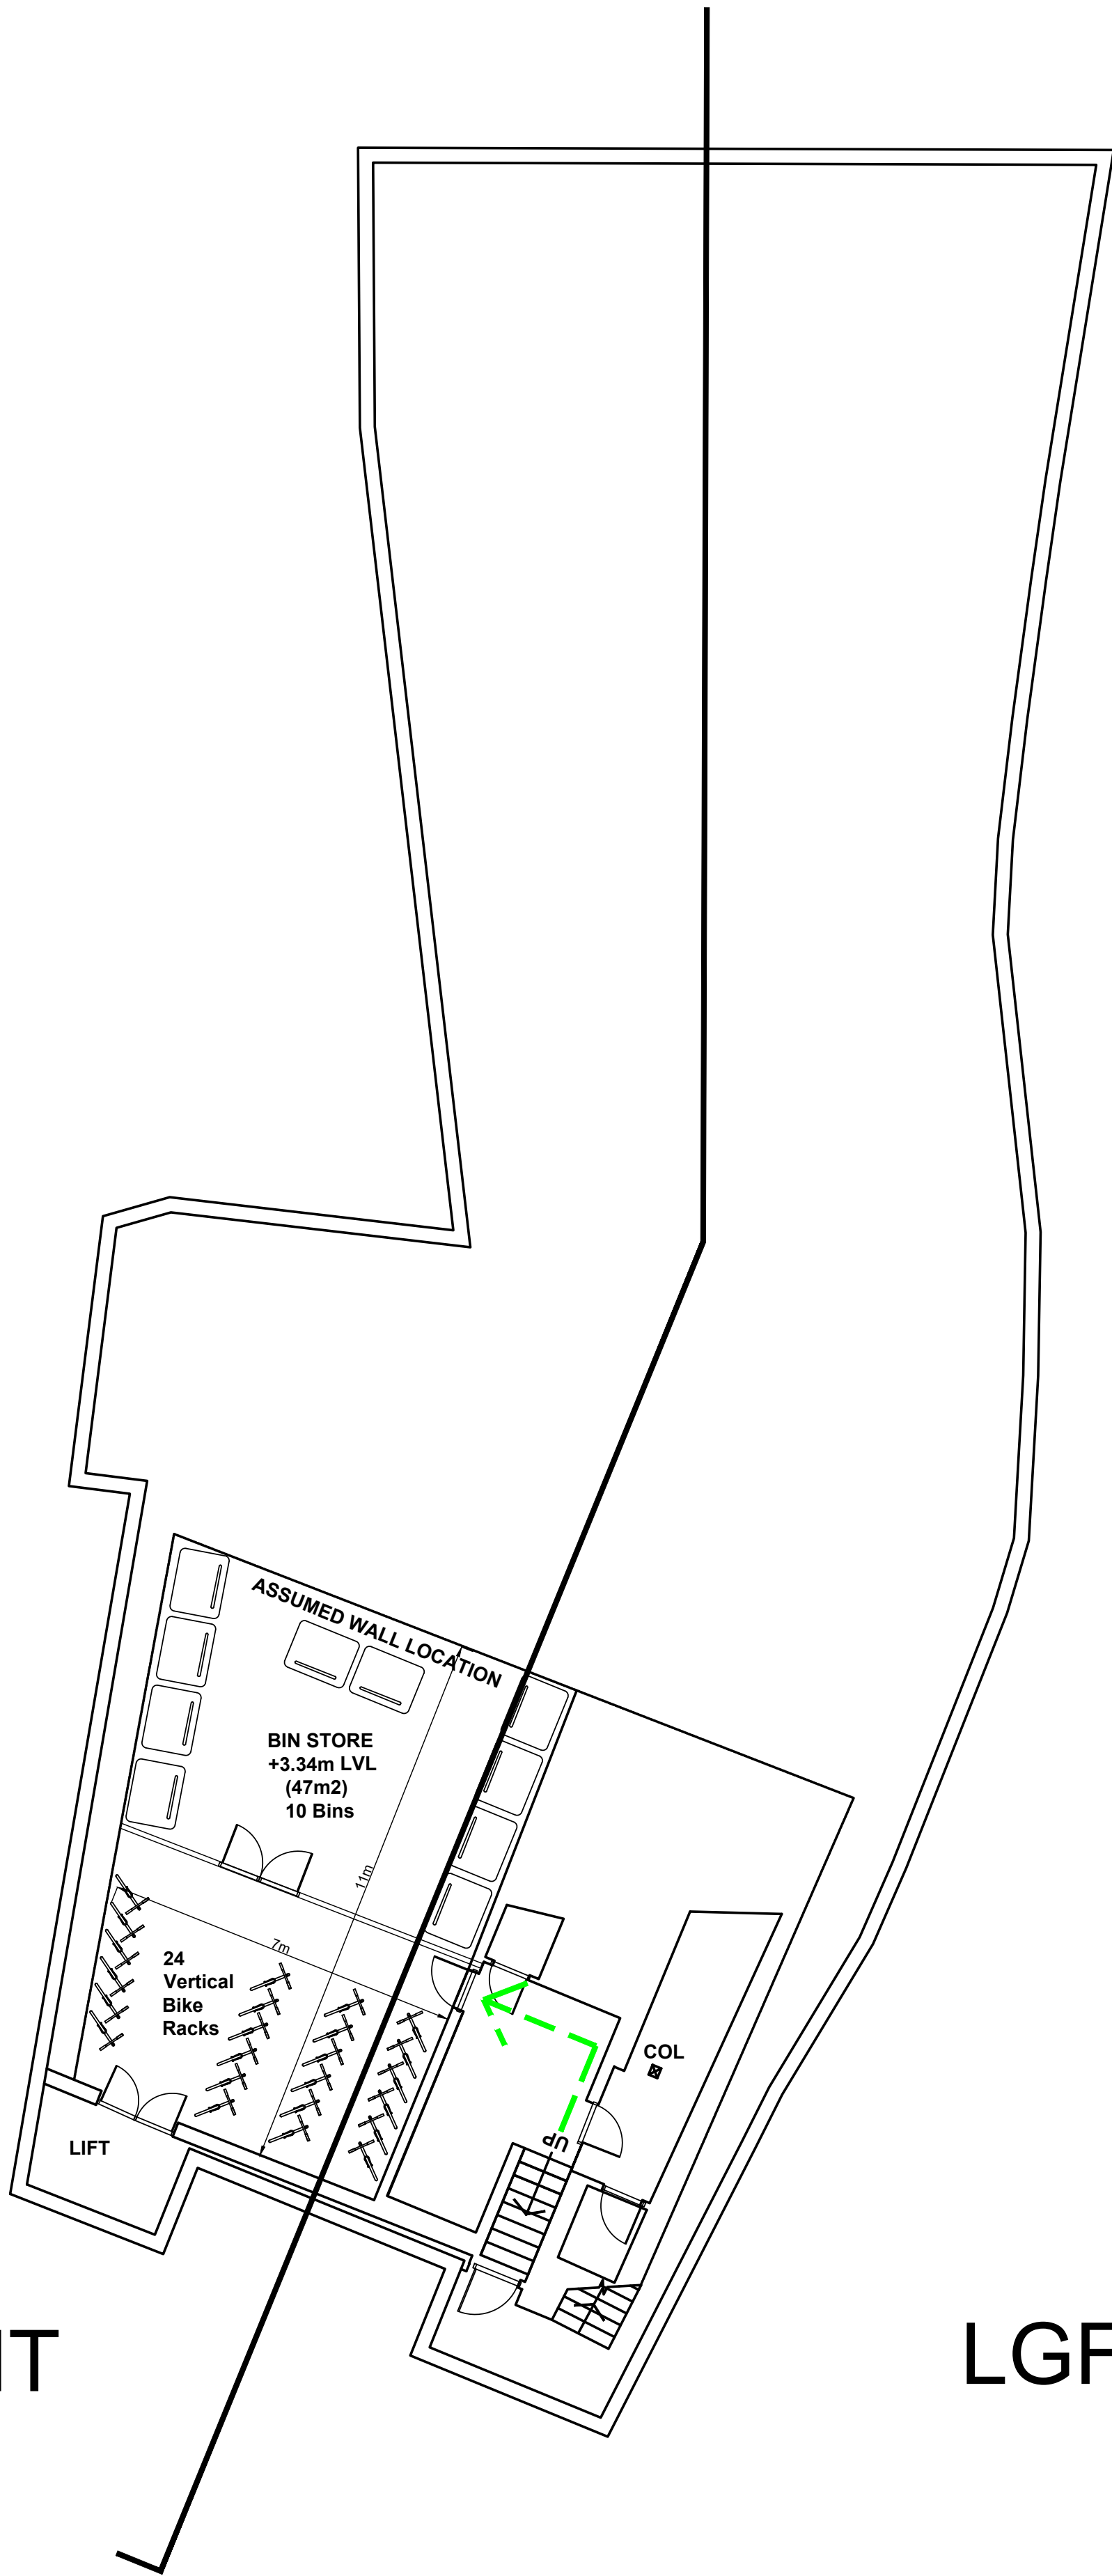

0 10m

LGF PLAN

