


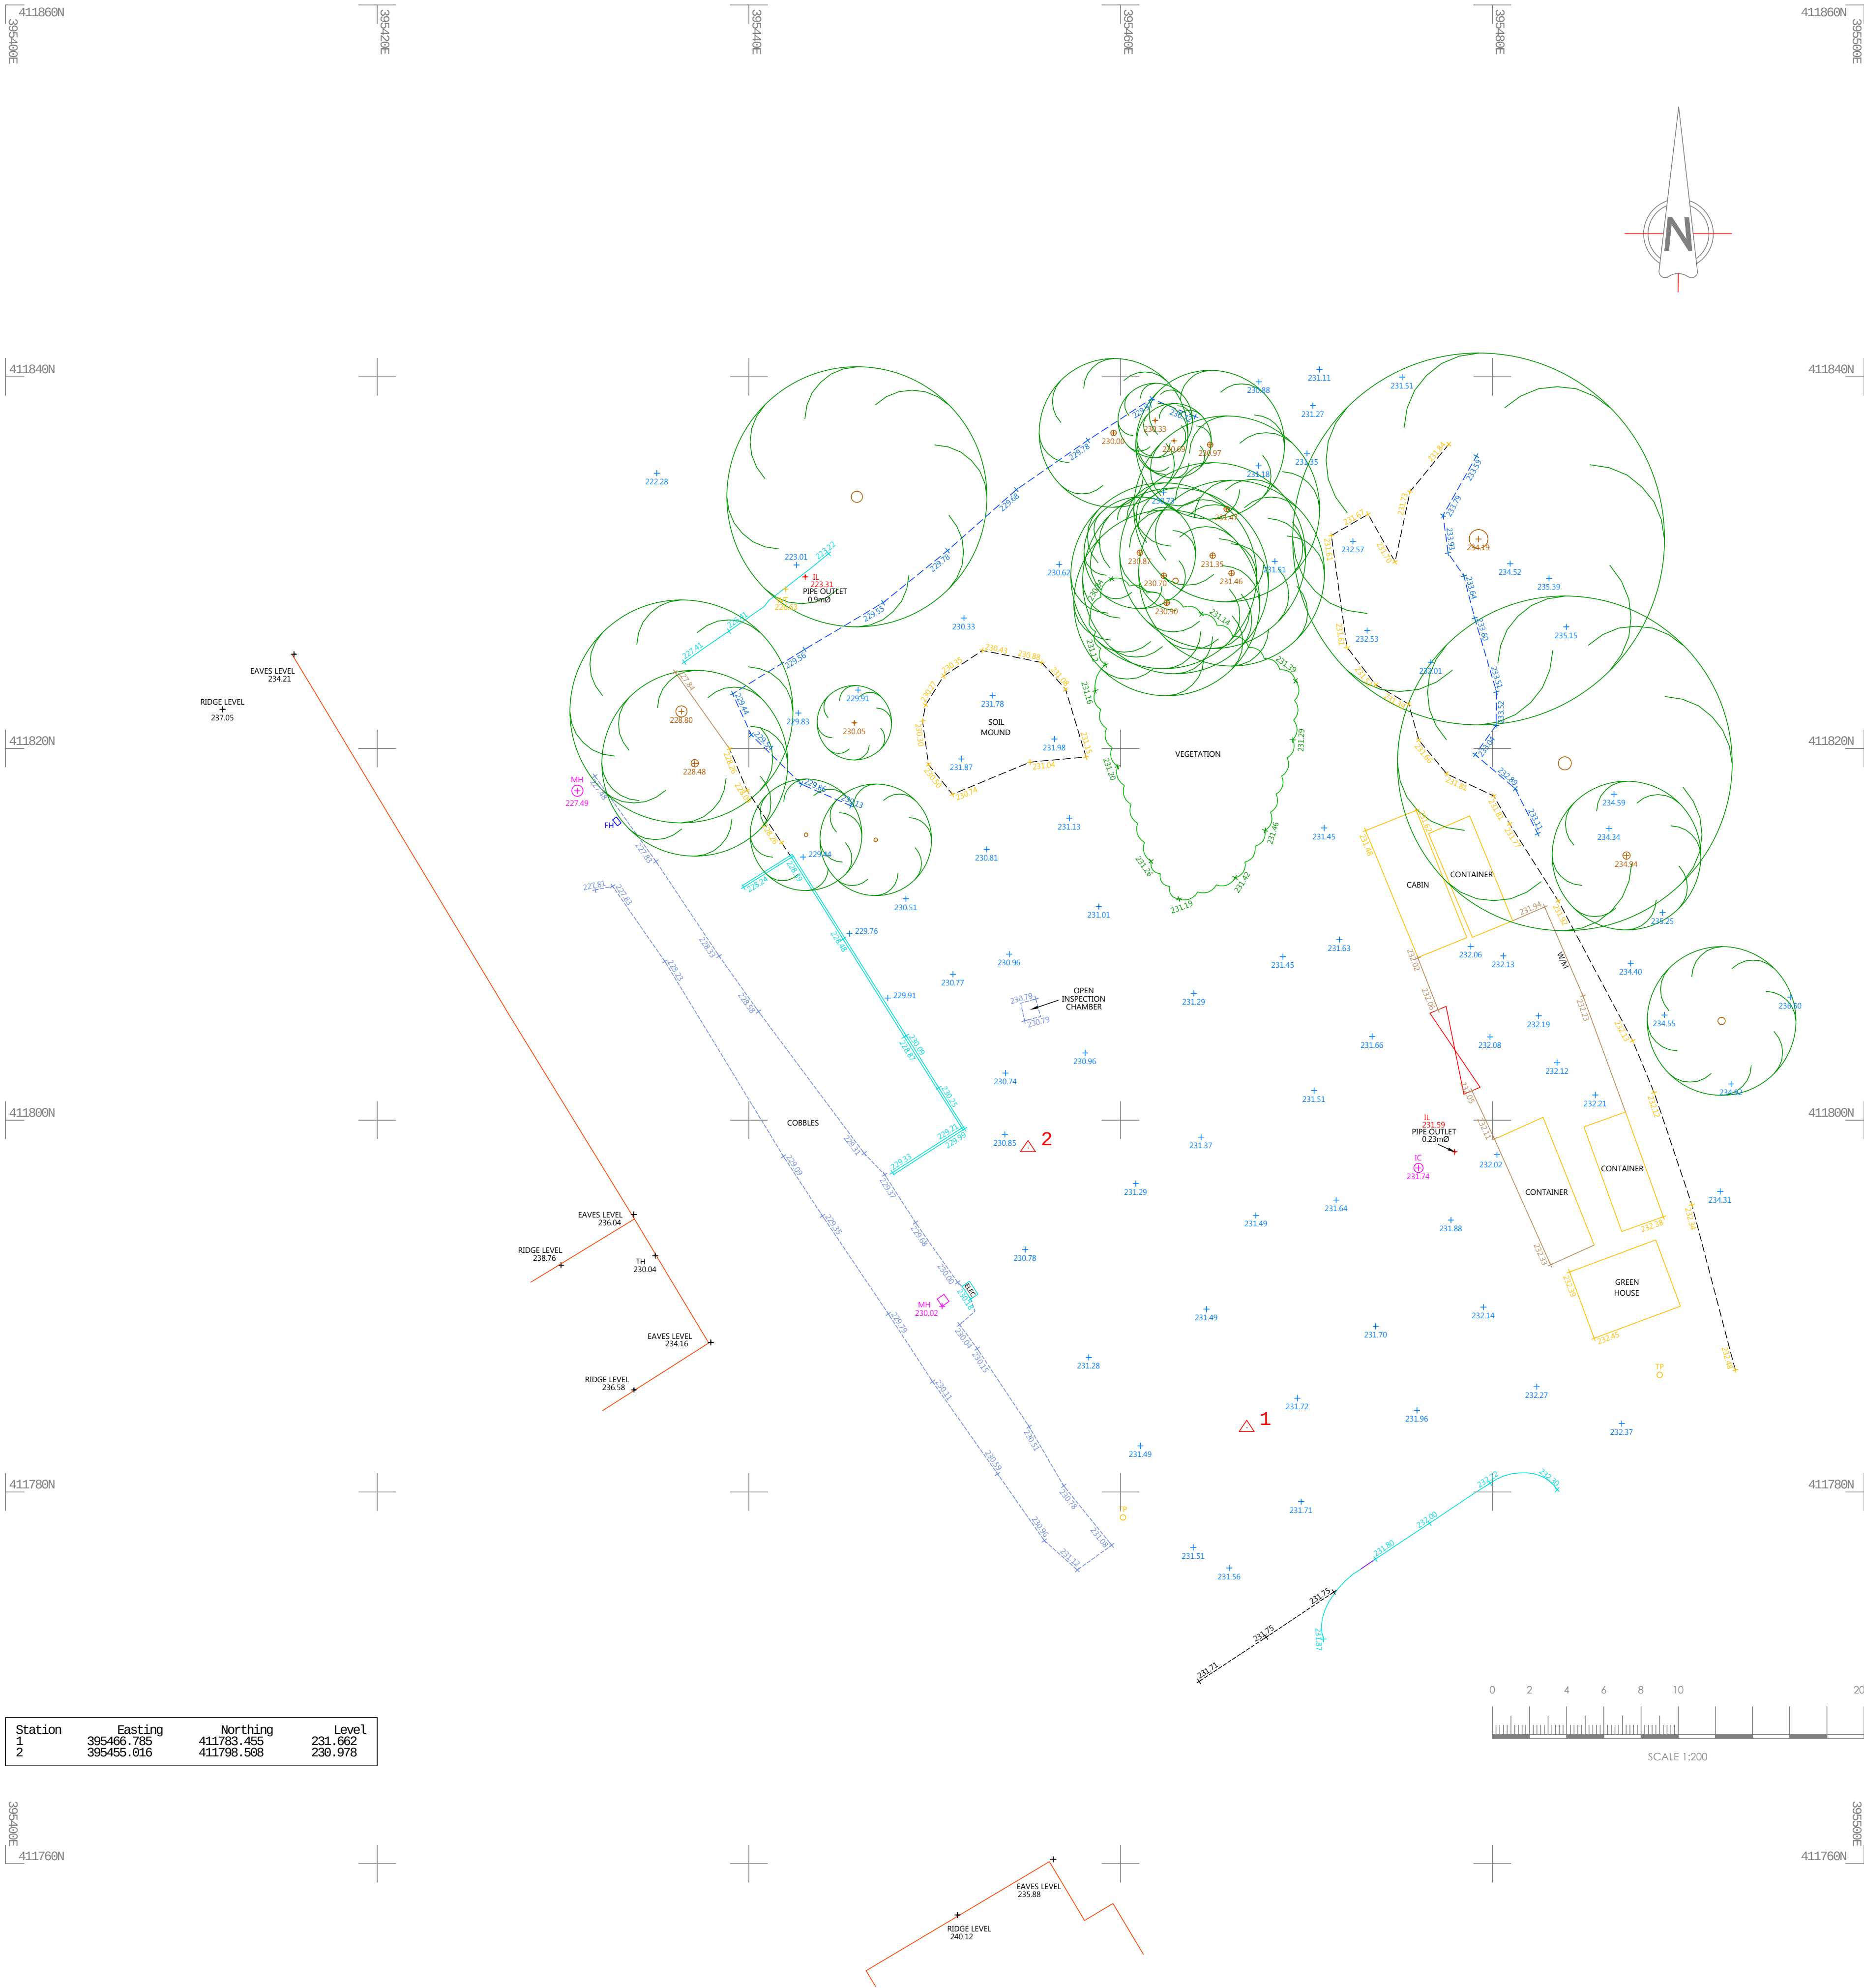

Station	Easting	Northing	Level
1	395466.785	411783.455	231.662
2	395455.616	411798.588	230.978

Abbreviations/Symbols (Measured Building Surveys):

C:	Window Cill Height
H:	Window Head Height
BH:	Beam Height
DH:	Door Height
COL:	Column
SVP:	Soil Vent Pipe
FL:	Floor Level
TH:	Threshold Level
FC:	Floor to Ceiling Height
VC:	Vaulted Ceiling

Line types

---	Hedge Lines
---	Drainage Runs
---	Overhead Electricity Cables
---	Overhead Telephone Cables

Symbols

○	Tree/Bush	□	Glass House
△	Control Station	↑	Osbn
●	Borehole		
⊗	Trial Hole		

Abbreviations (Topographic Survey):

AH:	Arch Height
AV:	Air Valve
BB:	Belted Beacon
BO:	Electricity Box, Cables Box, Etc.
BOL:	Bollard
BT/C:	British Telecom Inspection Chamber
BS:	Bus Stop
BS/LP:	Bus Stop / Lamp Post
CAIV:	CAIV Inspection Chamber
CC/TV:	Closed Circuit Television
CL:	Cellar Light
C.PIL:	Catch Pill
ER:	Earth Road
EC:	Electricity Inspection Chamber
EP:	Electricity Pole
FH:	Fire Hydrant
FP:	Flag Pole
GV:	Gas Valve
G:	Gully
IC:	Inspection Chamber
KO:	Kerb Outlet
LP:	Lamp Post
LB:	Letter Box
LC:	Lighting Column
MR:	Marker
MH:	Manhole
MP:	Mooring Point
MS:	Mile Stone
NYNEX:	Nynex Inspection Chamber
O/H:	Over Hang
P:	Post
PO/IC:	Post Office Inspection Chamber
R/S:	Road Sign
RE:	Rodding Eye
RTW:	Retaining Wall
S/P:	Sign Post
SNP:	Street Name Plate
ST:	Stop Tap
SV:	Stop Valve
T:	Telecom Inspection Chamber
TCB:	Telephone Call Box
TH:	Threshold Level
TL:	Traffic Light
TP:	Telegraph Pole
TROUGH:	Trough
WO:	Water Outlet
WM:	Water Meter

Fence Descriptions:

B/W:	Barbed Wire
C/B:	Close Boarded
C/BARRIER:	Crash Barrier
C/L:	Chain Link
C/P:	Chestnut Paving
C/I:	Corrugated Iron
I/R:	Iron Rolling
MISC:	Miscellaneous
P/R:	Post & Rail
P/W:	Post & Wire
P/C:	Post & Chain
S/PAL:	Steel Palisade
W/M:	Wire Mesh

Survey Notes:

Coordinates and Levels related to Ordnance Survey Datum - GPS OSGB36

Revision	Date	Description



44a Green Lane
Sale
Cheshire
M33 5PP
t: 0161 976 1194
www.cpls.co.uk esurvey@cpls.co.uk

Client
JPE Consultancy Ltd

Project
Carp View, Newhey, Rochdale
Site Survey

Scale 1:200	Surveyed By J C	Date 09.09.22
Drawing No. 090922JC-01	Checked By CPLS	Date 09.09.22
	Drawn By J C	Date 09.09.22