


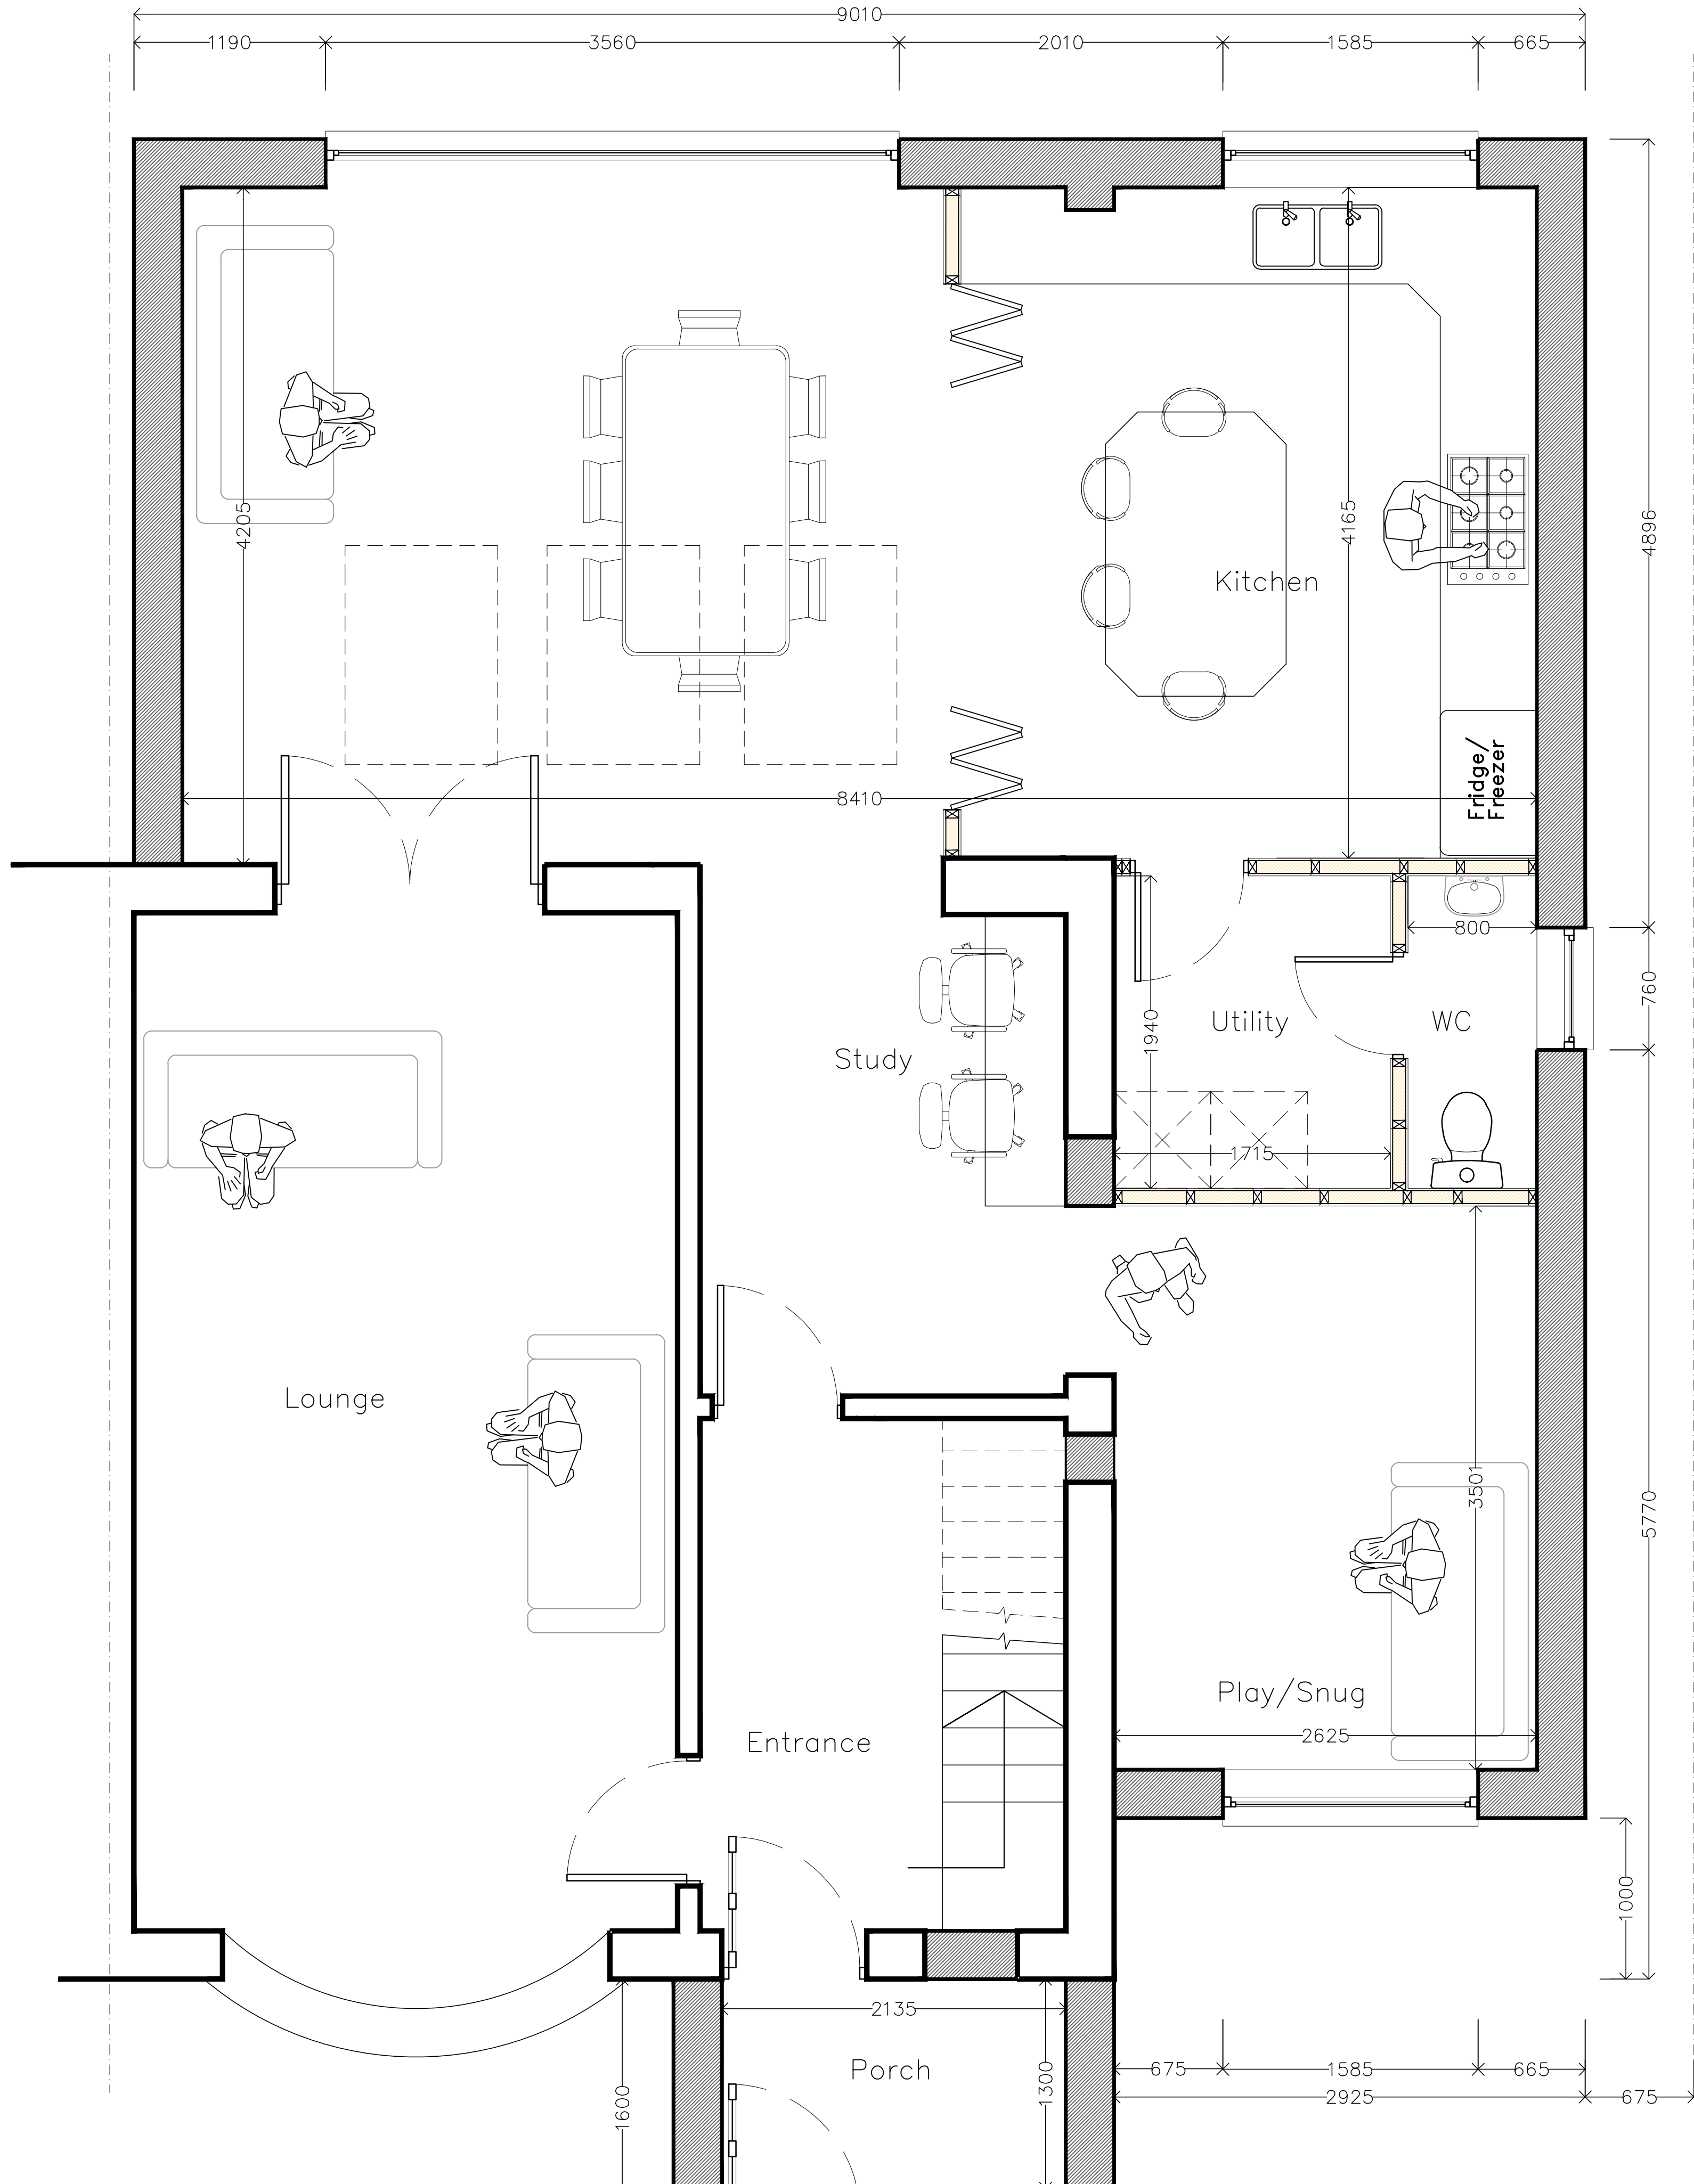

ELECTRICAL LEGEND.

- GRID SWITCH
- PENDANT TYPE LIGHT FITTING
- BATTEN HOLDER LIGHT FITTING
- ENERGY EFFICIENT LIGHT FITTING WITH A LUMINOUS EFFICACY OF AT LEAST 40 LUMENS/CIRCUIT WAITS
- DOUBLE S/W SOCKET OUTLET (LOW LEVEL)
- FUSED OUTLET (BOILER, IMMERSION)
- ISOLATOR SWITCH
- ONE WAY S/W
- TWO WAY S/W
- THREE WAY S/W
- T.V. (BOX ONLY)
- TELEPHONE POINT
- COMBINED T.V., SKY AND TELEPHONE POINT PLATE
- * T.V./SKY, TELEPHONE CABLE AND DUCTING POSITION FOR FUTURE TV POSITION (SEE STANDARD DETAIL)
- SMOKE DETECTOR TO BS 5839-6: 2004, TO BE PERMANENTLY WIRED TO A SEPARATELY FUSED CIRCUIT AT THE DISTRIBUTION BOARD, WHERE MORE THAN ONE ARE INSTALLED THEY WILL BE INTER-CONNECTED. WIRING SHALL CONFORM TO EE WIRING REGULATIONS. SMOKE DETECTOR TO HAVE BATTERY BACKUP AND TO BE LOCATED A MIN. OF 300mm AWAY FROM ANY WALL AND LIGHT FITTING.
- SHAVES SOCKET
- HOT WATER TIMER
- ROOM STAT WITH LOAD COMPENSATOR
- UNDER UNIT KITCHEN LIGHTS
- EXTERNAL WALL LIGHT FITTING
- DOOR BELL (FOR POWER SOURCE SEE SITE SPECIFICATION)
- PUSH BUTTON SWITCH
- SINGLE S/W SOCKET OUTLET (LOW LEVEL)
- SEMI RECESSED CONSUMER UNIT
- HEAT DETECTOR TO BS 5446-2: 2002, TO BE PERMANENTLY WIRED TO A SEPARATELY FUSED CIRCUIT AT THE DISTRIBUTION BOARD, WHERE MORE THAN ONE ARE INSTALLED THEY WILL BE INTER-CONNECTED. WIRING SHALL CONFORM TO EE WIRING REGULATIONS. HEAT DETECTOR TO HAVE BATTERY BACKUP AND TO BE LOCATED A MIN. OF 300mm AWAY FROM ANY WALL AND LIGHT FITTING.
- HEATED TOWEL RAIL (WET SYSTEM)
- EXTRACTOR FAN TO MEET REQUIREMENTS

N.B ALL NEW LIGHTING TO BE 100% ENERGY EFFICIENT

ENSURE A CARBON MONOXIDE DETECTOR IS INSTALLED IN ANY NEW ROOM TO HAVE A SOLID FULF APPLIANCE FITTED.

Client			
Mr Naveed Ahmed			
Project			
Single storey rear and 2 storey gable extensions at 26 Lonsdale Avenue, Rochdale OL16 5HP			
Job No.	Area	File Ref	
2023/32			
Title			
General Arrangement - Ground Floor			
2023/32-03			rev. C
Date	Drn.	Scale	Checked
24.07.23	B. Edmondson	AS Noted@A1	
			
20 Fernhill Drive Stacksteads, Bacup Lancashire OL13 8JS tel 01706 870944 mob: 07528809176 e:info@eds20.co.uk			

This drawing is solely owned by edmondson design services and will remain so and no part of it may be reproduced or used in any way without the express written approval of edmondson design services.