
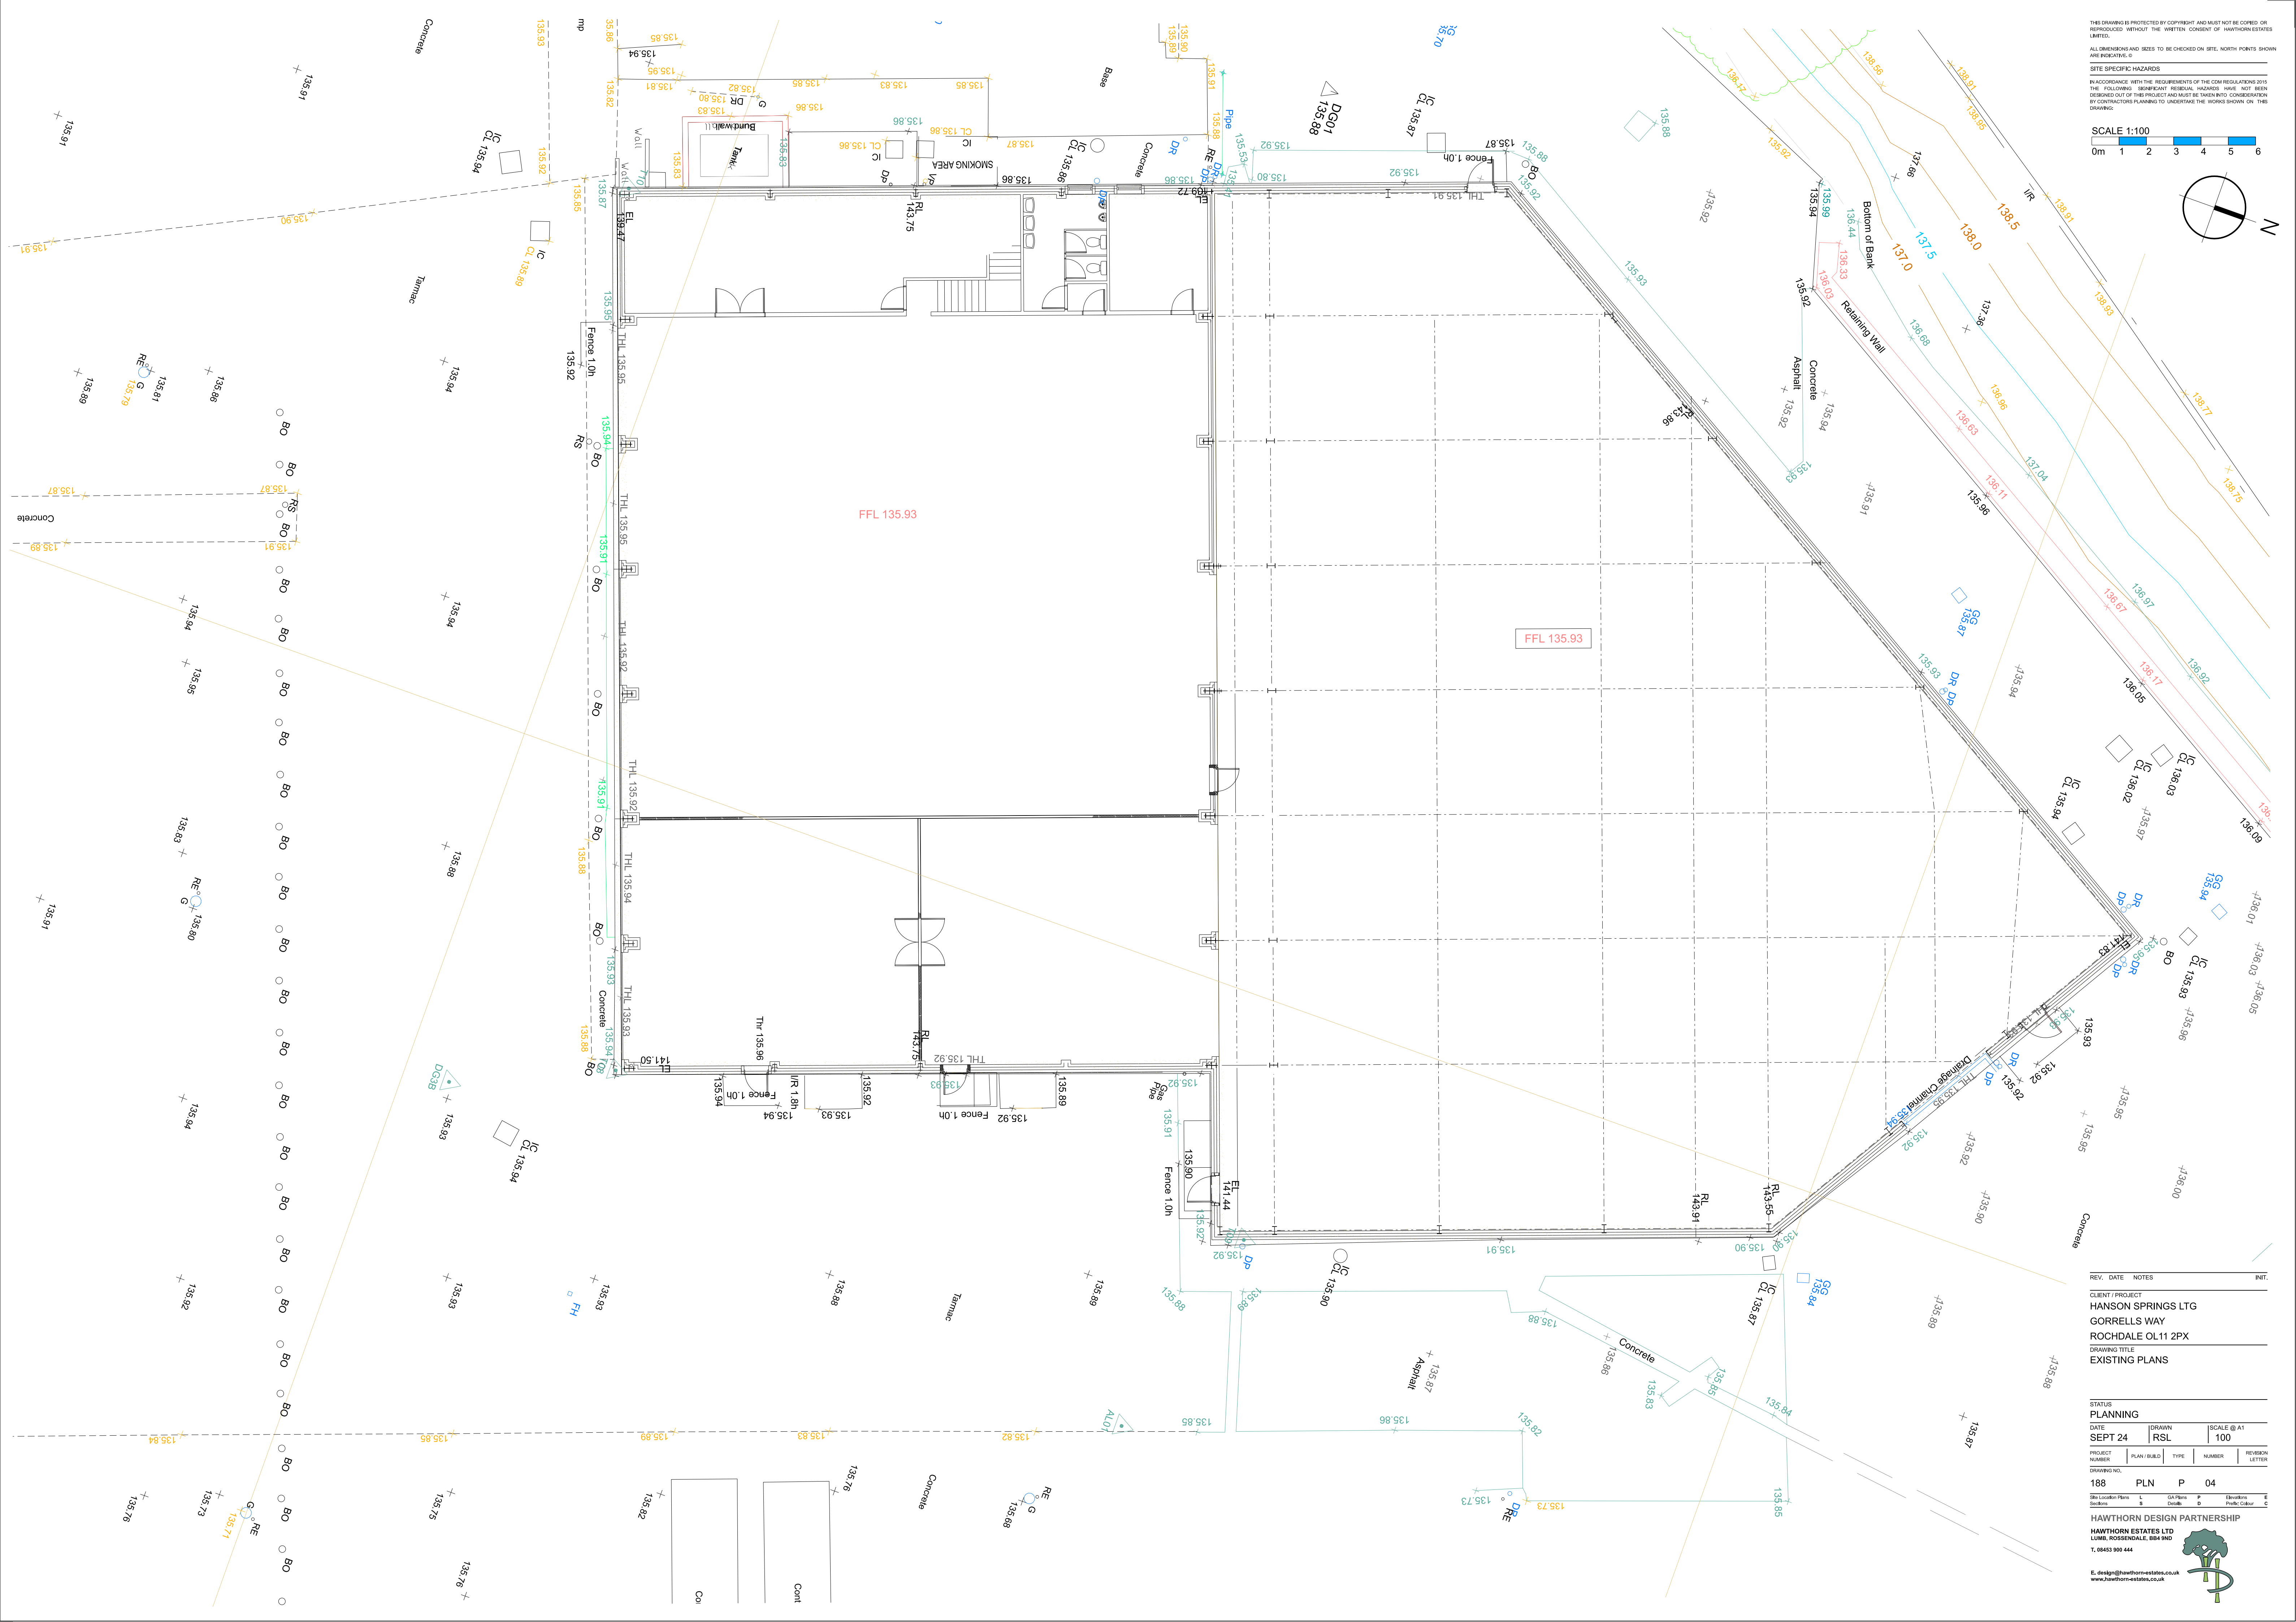
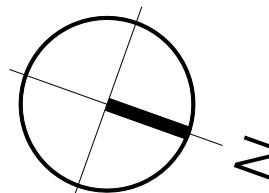


THIS DRAWING IS PROTECTED BY COPYRIGHT AND MUST NOT BE COPIED OR REPRODUCED WITHOUT THE WRITTEN CONSENT OF HAWTHORN ESTATES LIMITED.
ALL DIMENSIONS AND SIZES TO BE CHECKED ON SITE. NORTH POINTS SHOWN ARE INDICATIVE. ©

SITE SPECIFIC HAZARDS

IN ACCORDANCE WITH THE REQUIREMENTS OF THE COM REGULATIONS 2015 THE FOLLOWING SIGNIFICANT RESIDUAL HAZARDS HAVE NOT BEEN DERIVED OUT OF THE PROJECT AND MUST BE TAKEN INTO CONSIDERATION BY CONTRACTORS PLANNING TO UNDERTAKE THE WORKS SHOWN ON THIS DRAWING.

SCALE 1:100

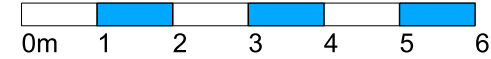

REV. DATE NOTES INIT.

CLIENT / PROJECT
HANSON SPRINGS LTG
GORRELLS WAY
ROCHDALE OL11 2PX
DRAWING TITLE
EXISTING PLANS

STATUS
PLANNING

DATE
SEPT 24

PROJECT NUMBER
188

PLAN / BUILD TYPE
PLN P 04

SCALE @ 1:100

GA Plans P
Scaffolds S

GA Plans P
Scaffolds S

GA Plans P
Scaffolds S

GA Plans P
Scaffolds S

GA Plans P
Scaffolds S

GA Plans P
Scaffolds S