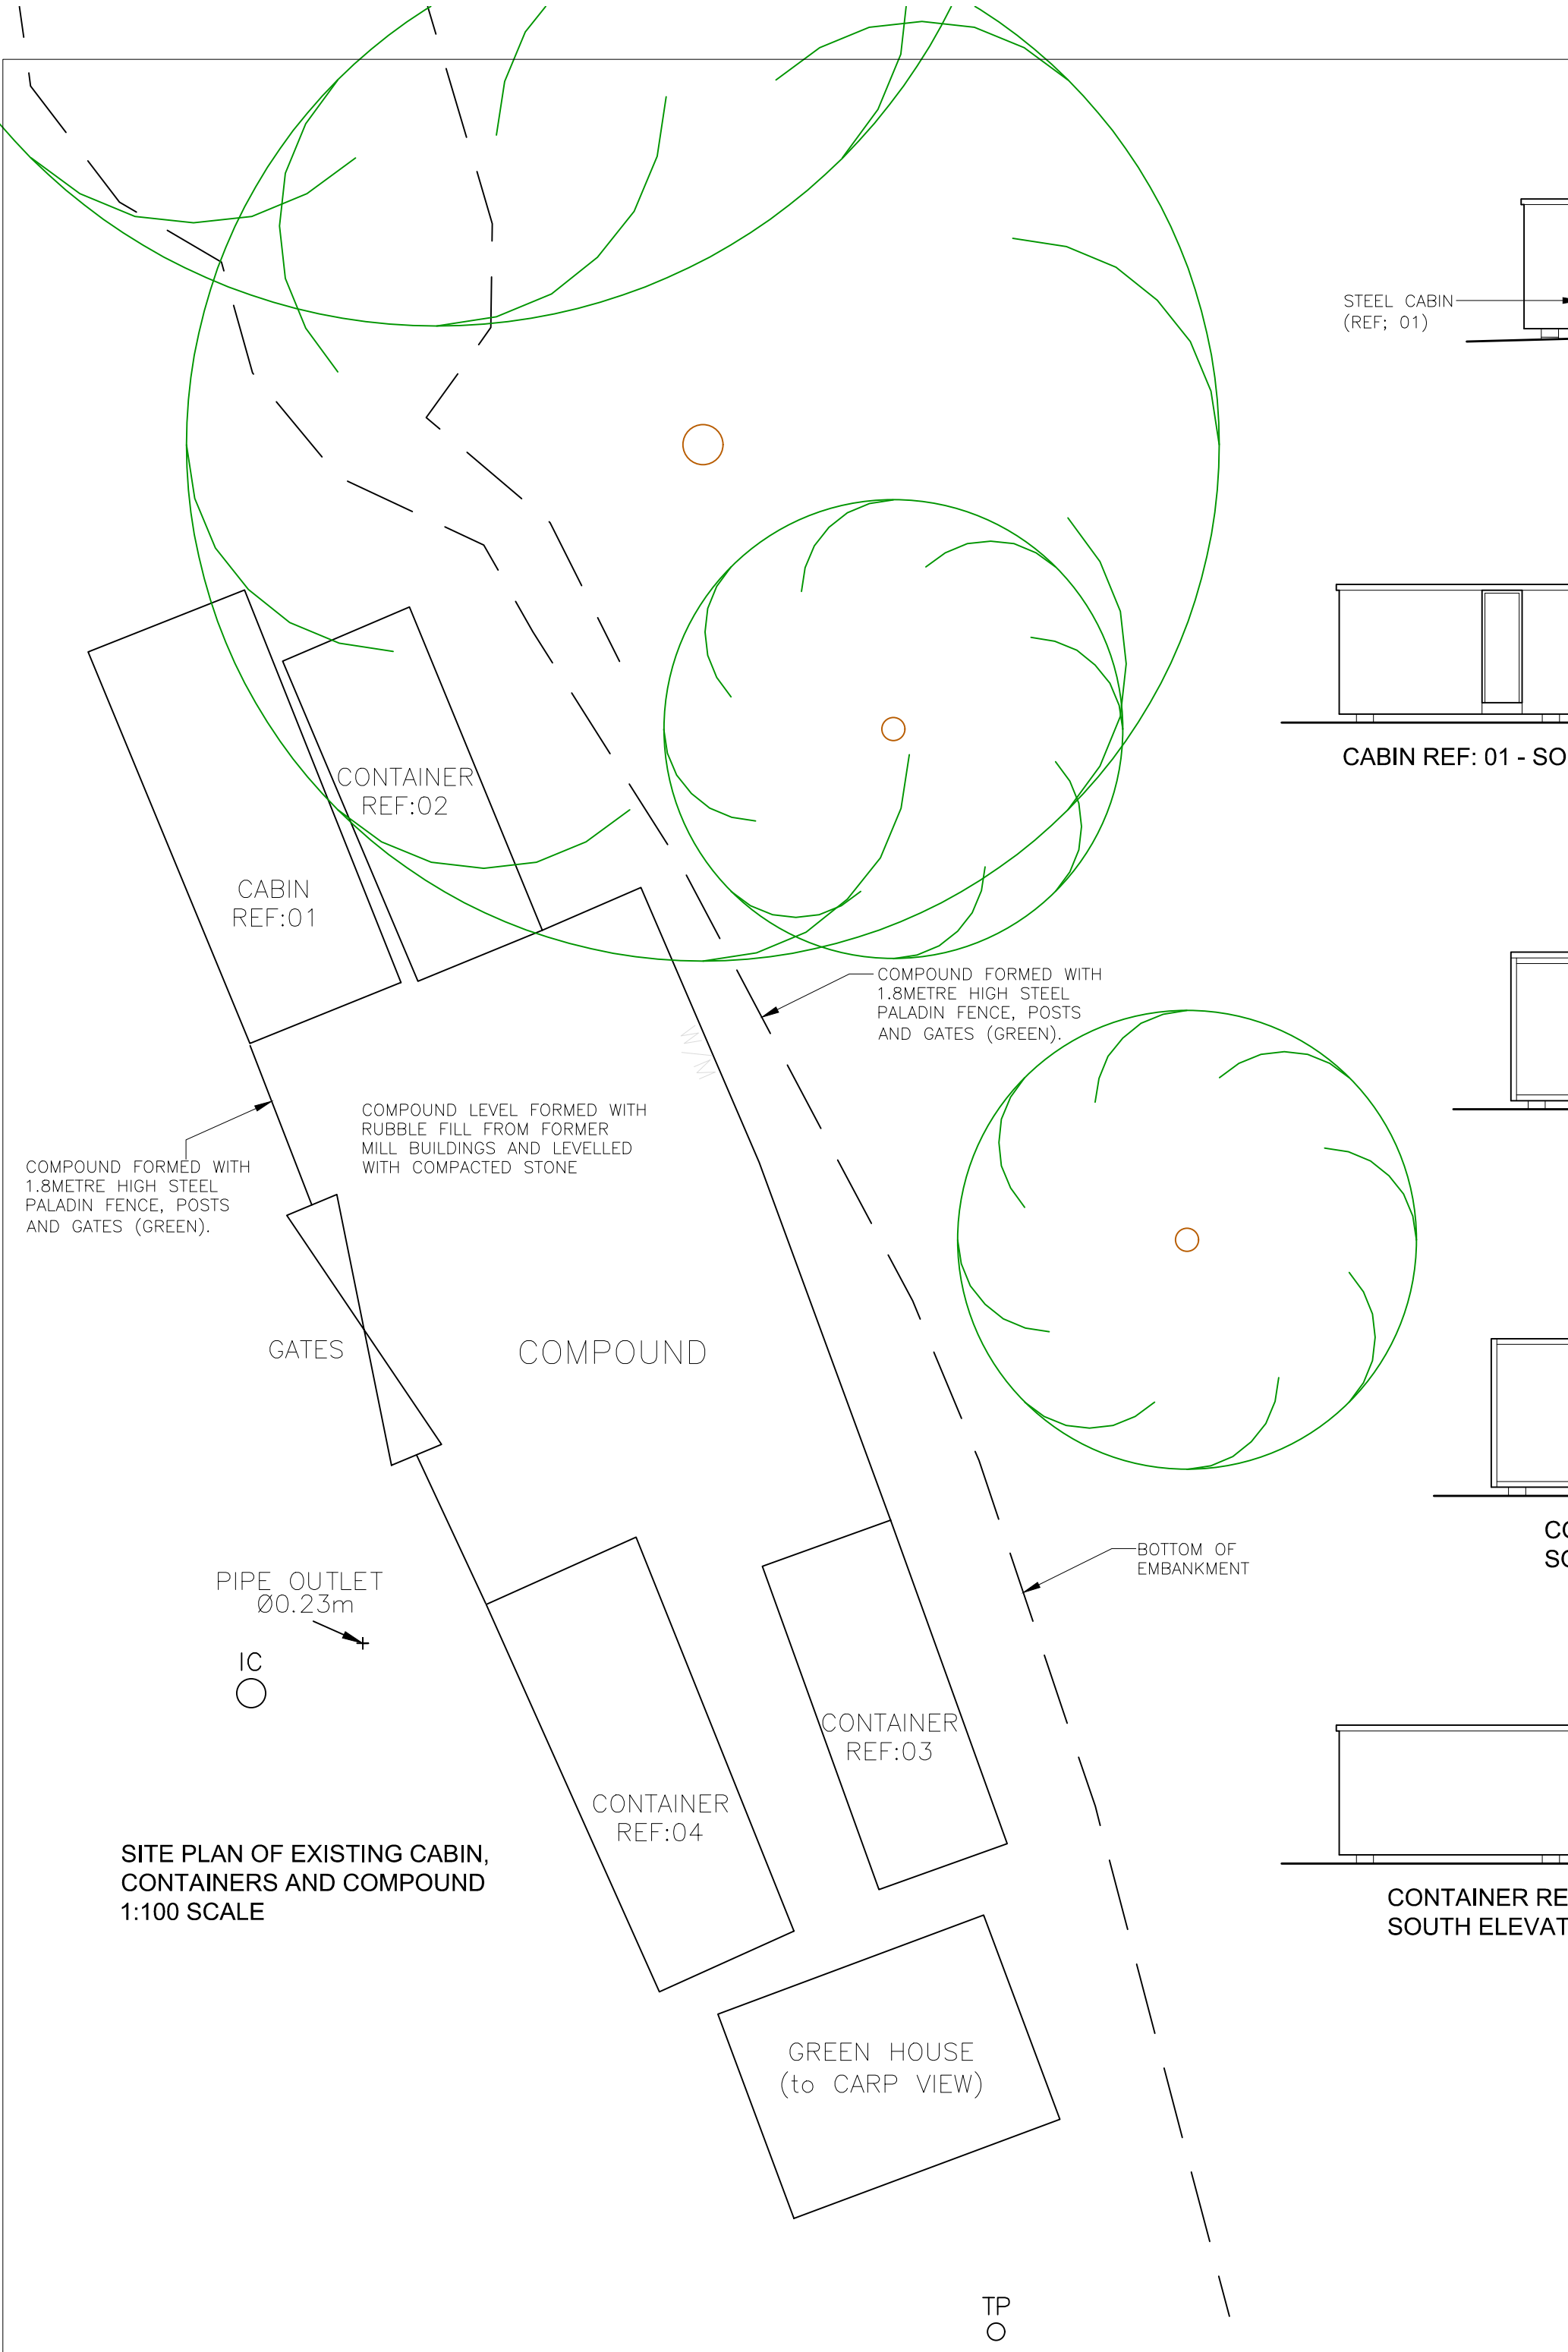


Notes			Amendments			Project			
						Title			
						TWO DETACHED DWELLINGS TO PREVIOUSLY DEVELOPED SITE AT FORMER WICKEN HALL MILL, SMITHY GREEN, NEWHEY~			
						Client			
						LEIGH KELLY			
						Dwg. No.			
					22/1281/102 – EXISTING COMPOUND CONSTRUCTION				
					Date	Plot Scale	Drawn by	Status	
					31.01.2023	A2@1:100	JPE	PLANNING	