
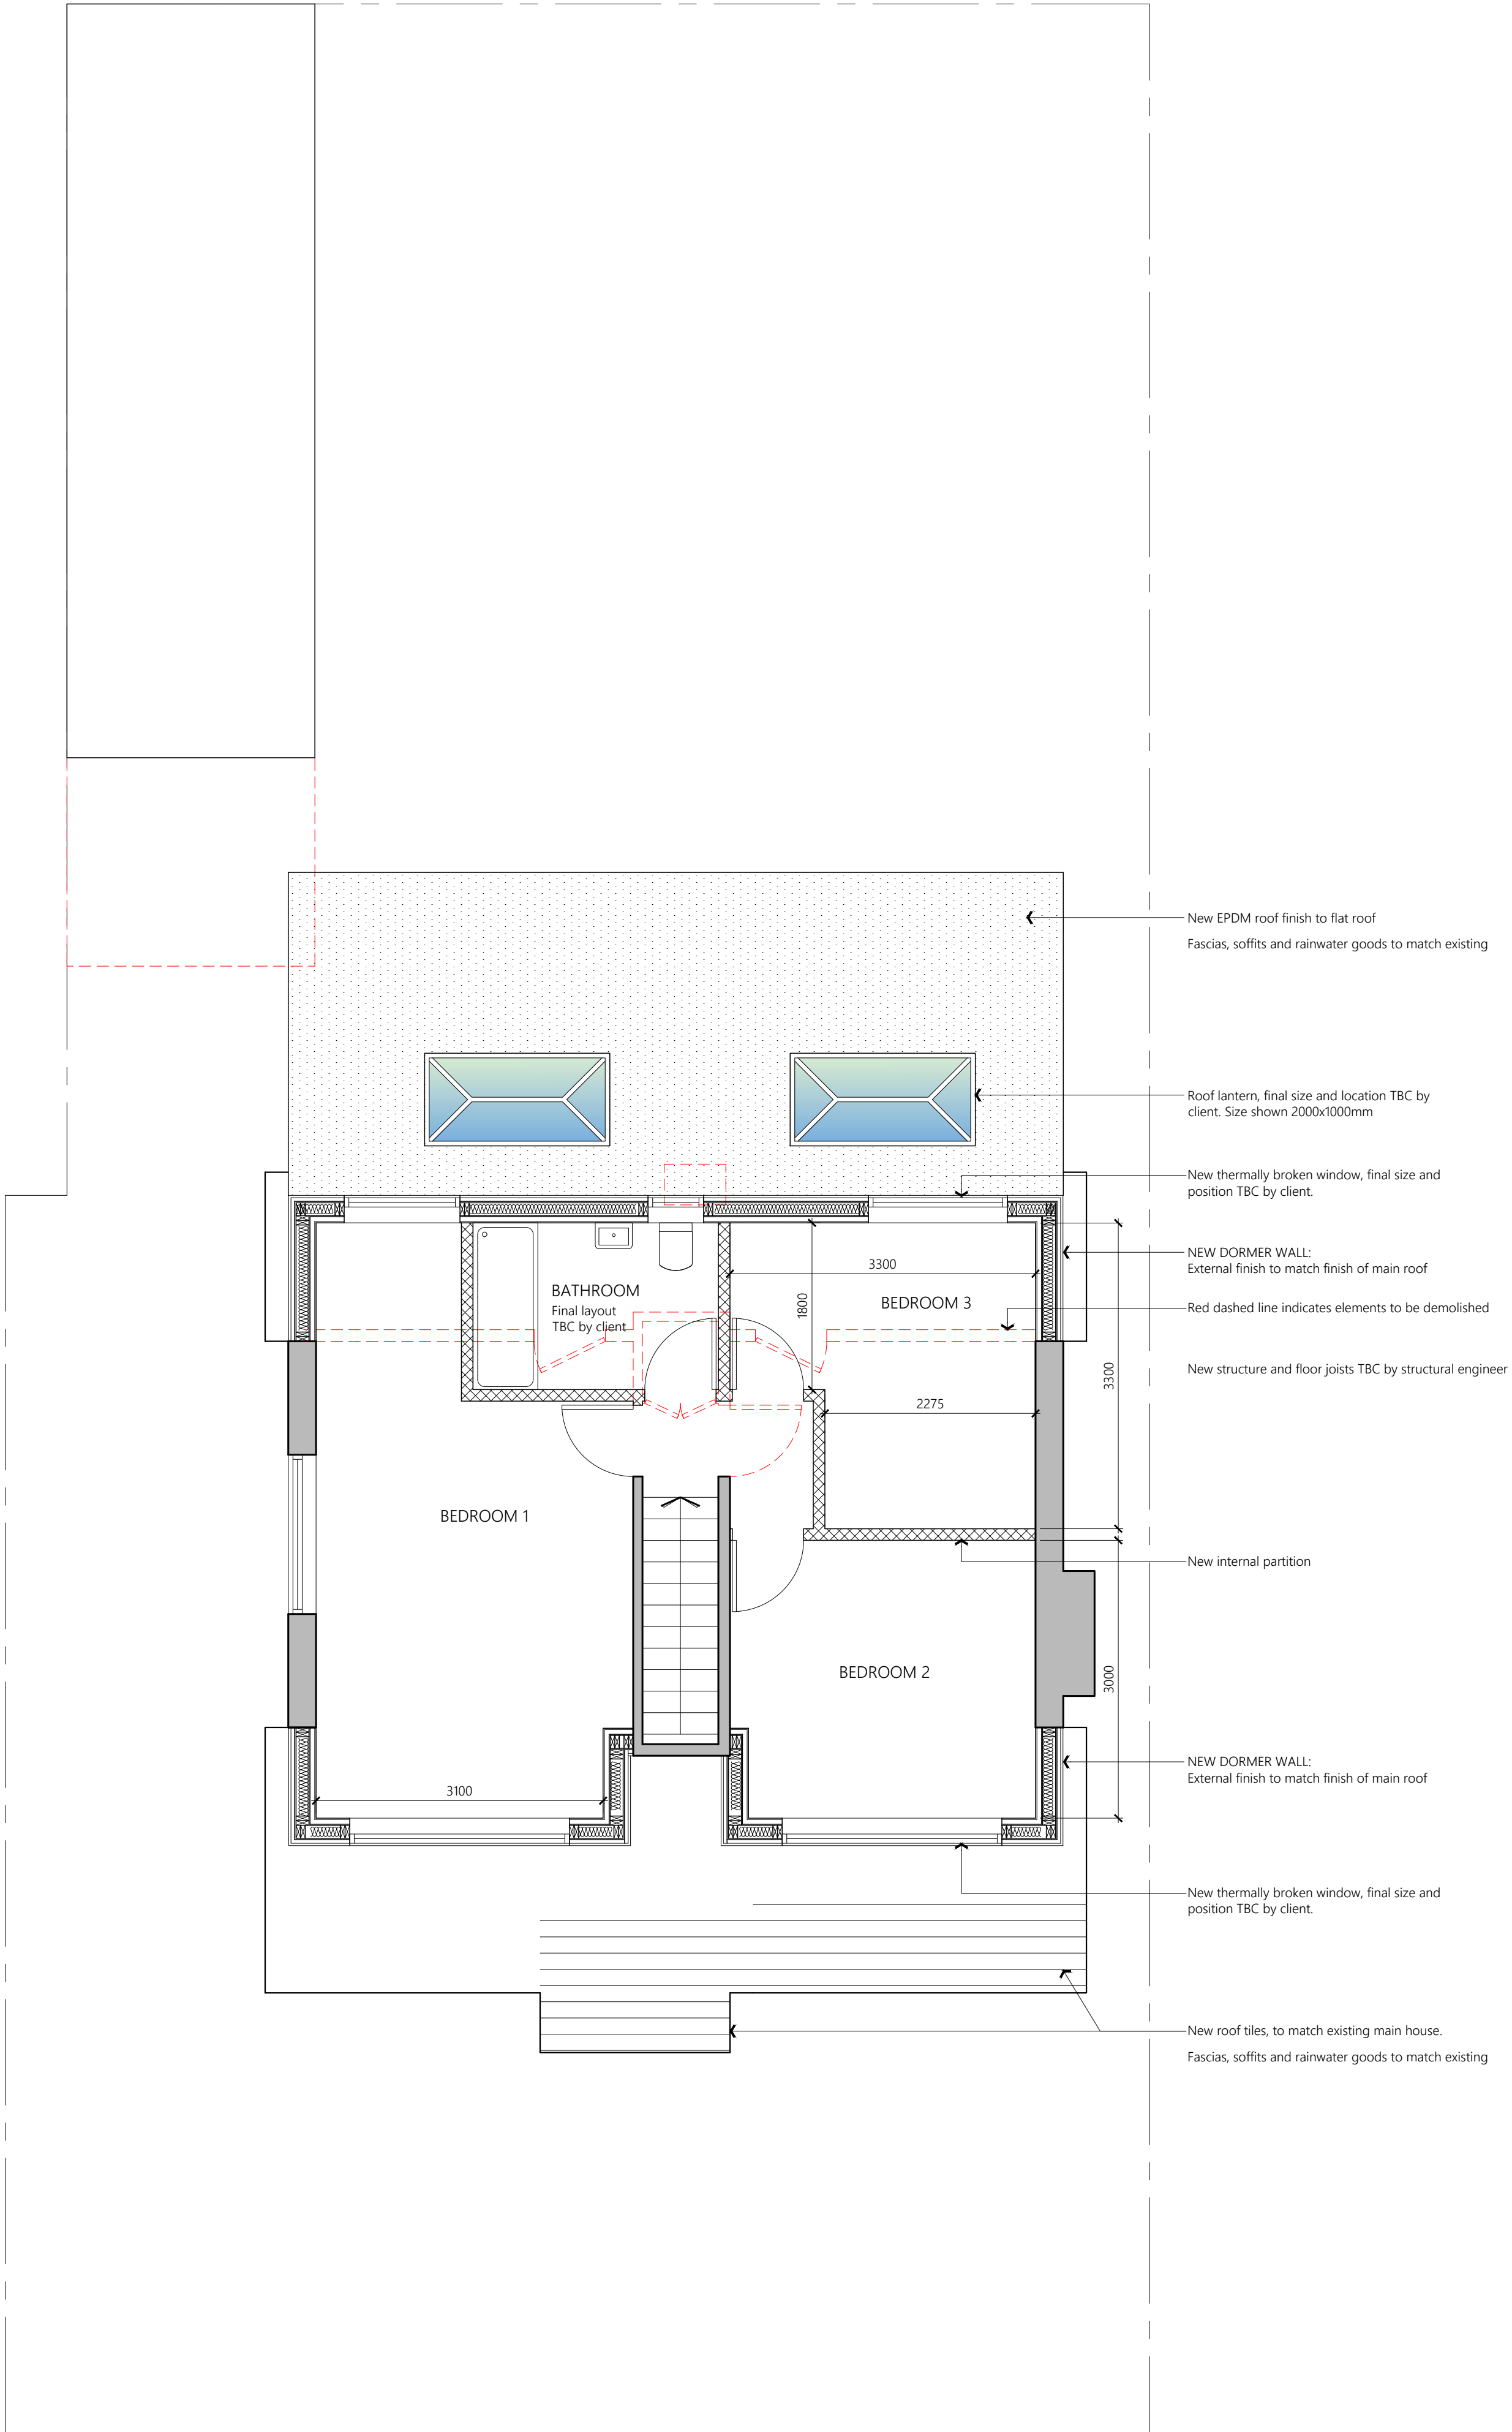


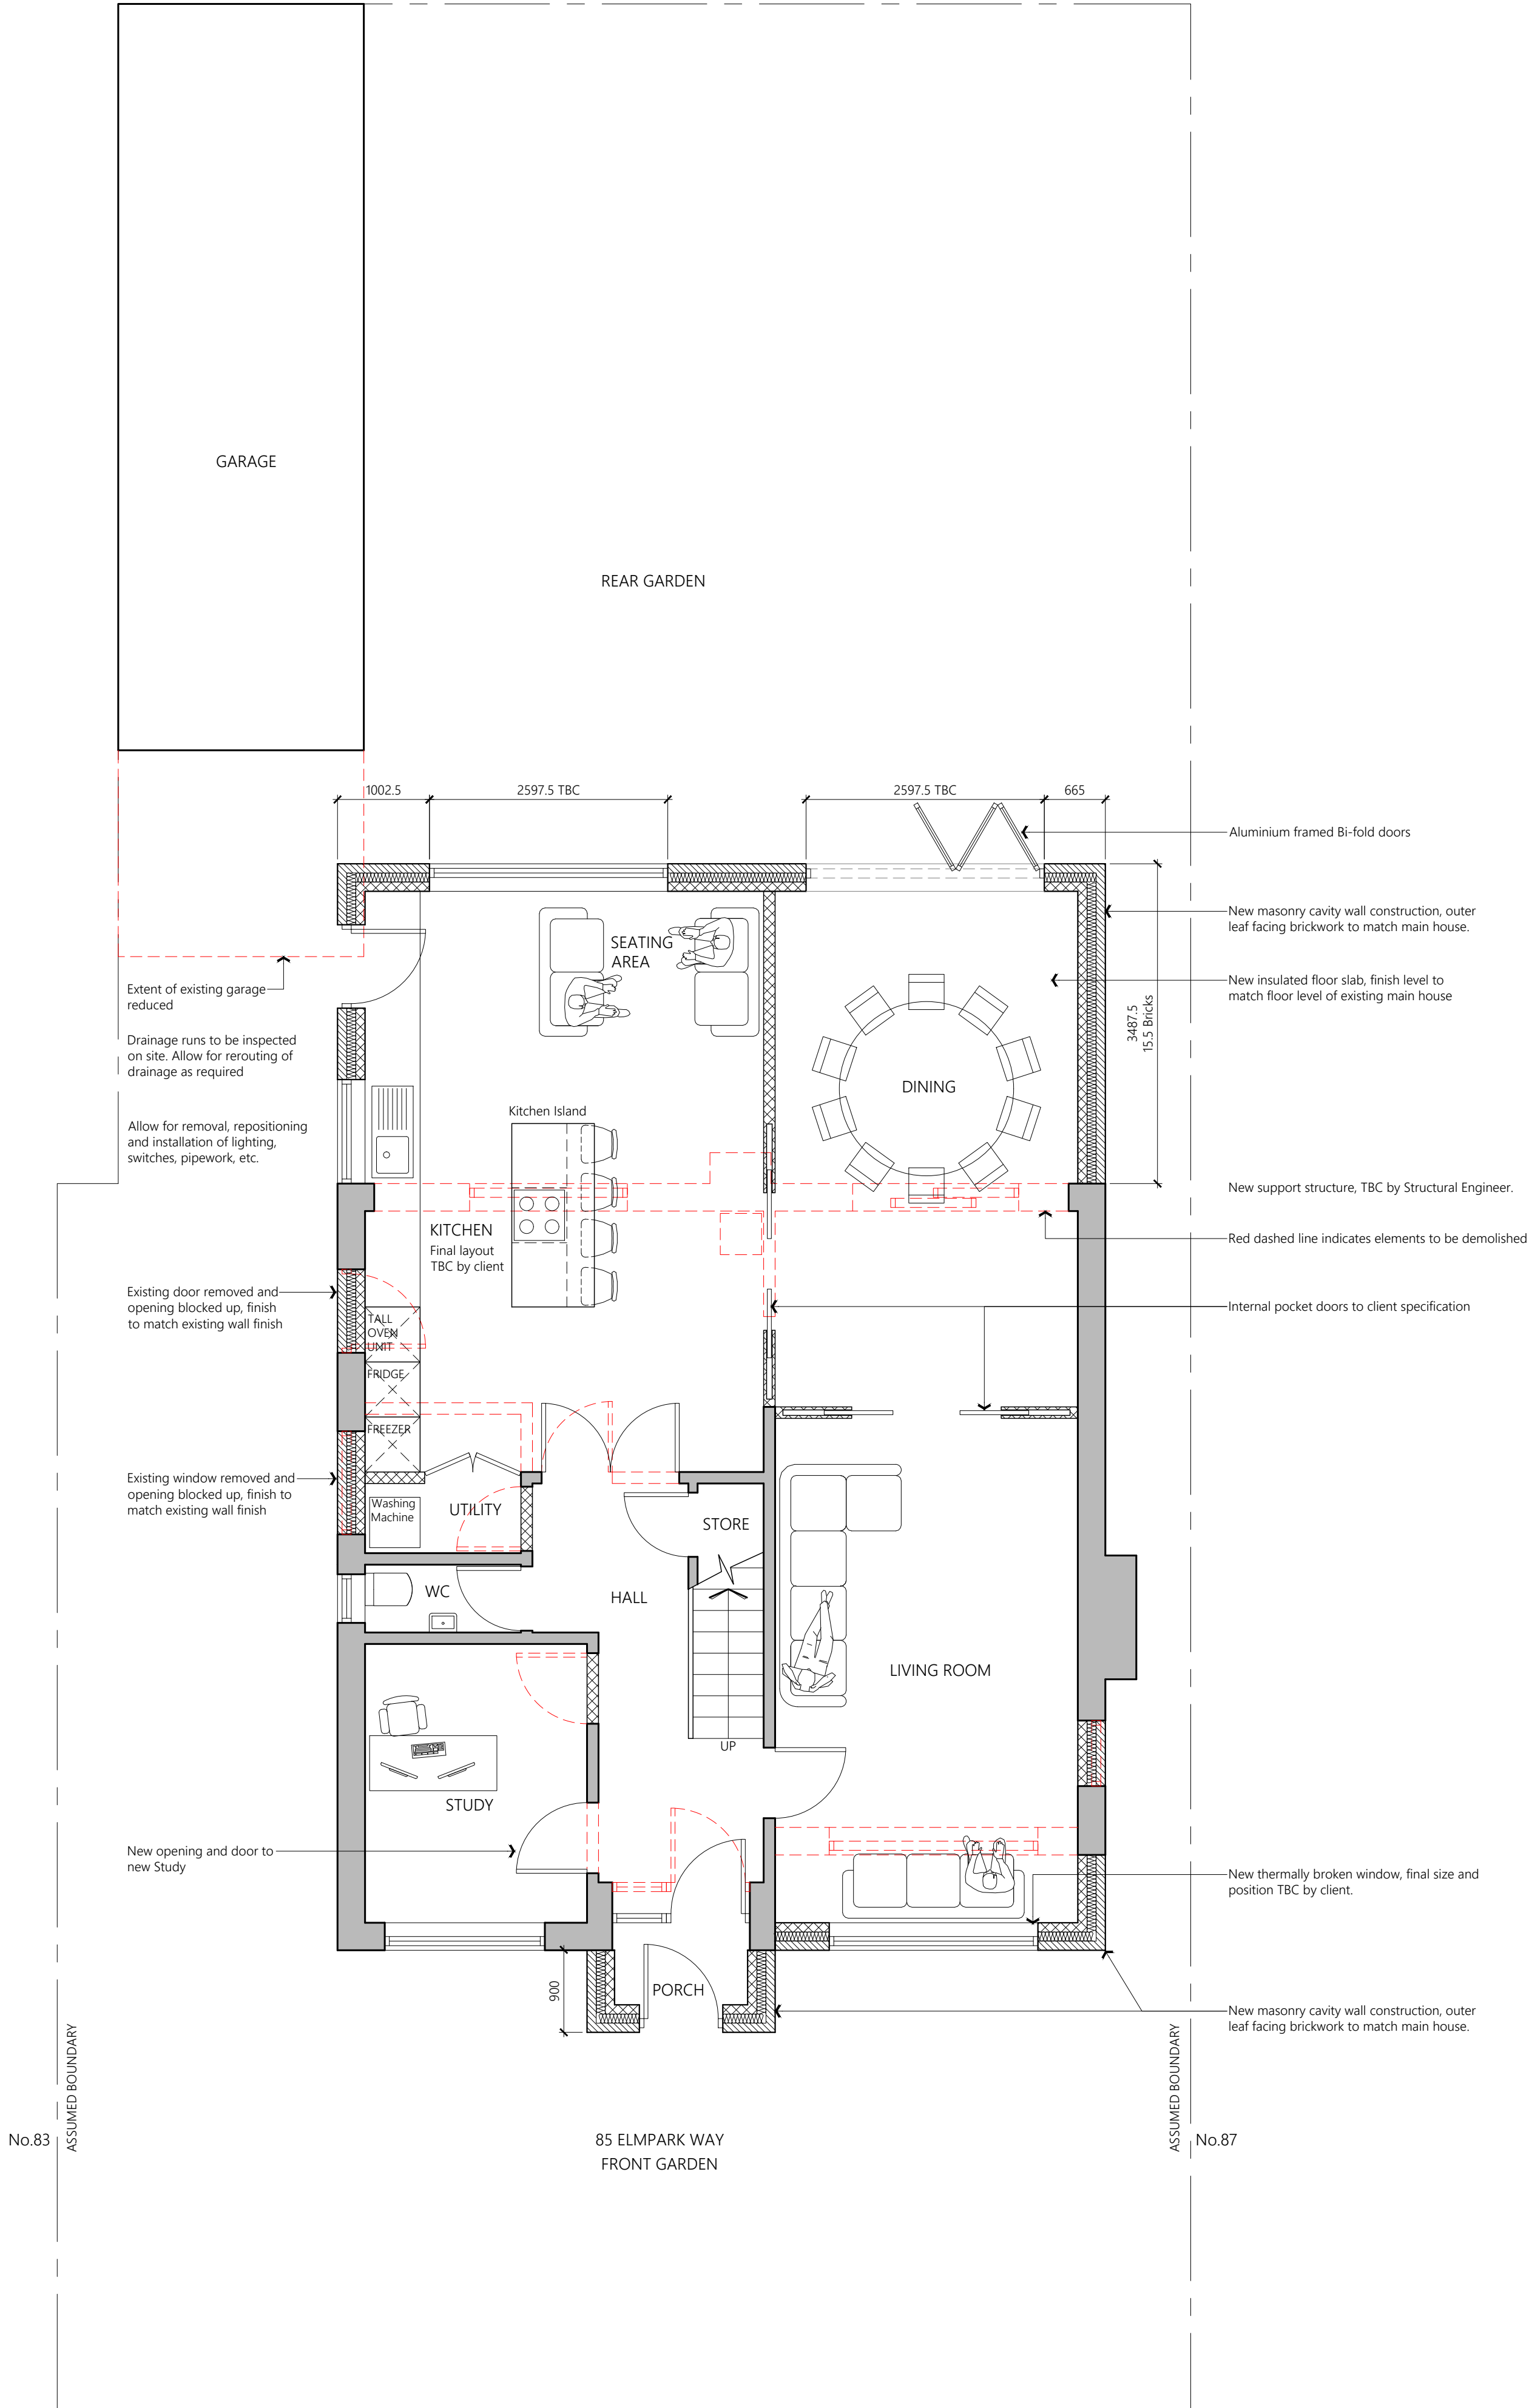

0 1 2 3  
Scale Bar 1:50 Metres

|   |                                        |      |         |
|---|----------------------------------------|------|---------|
| PROJECT   | 85 Elmpark Way<br>Rochdale<br>OL12 7JQ |      |         |
| CLIENT   | S Nisar                                |      |         |
| STATUS   | Information                            |      |         |
| DRAWING   | Proposed Plans                         |      |         |
| DWG No.   | 2466-04                                | REV  | A       |
| SCALE   | 1:50@A1                                | DATE | Dec '24 |
| AGB<br>CAD<br>SERVICES                                                                                              |                                        |      |         |
| website: www.agbcad.co.uk<br>email: info@agbcad.co.uk<br>telephone: 07912 090 125<br>DO NOT SCALE FROM THIS DRAWING |                                        |      |         |