
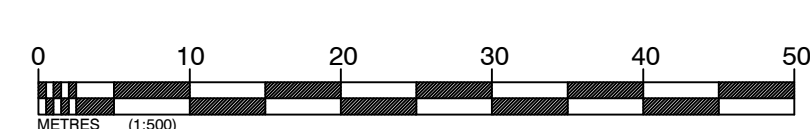


Legend

- 1.8m divisional screen fence
- 2.1m high feature screen fence
- 0.9m high knee rail
- 1.1m high woodland fence
- 2.1m high screen fence
- 2.8m high acoustic fence
- 7m high golf ball netting
- Private gates

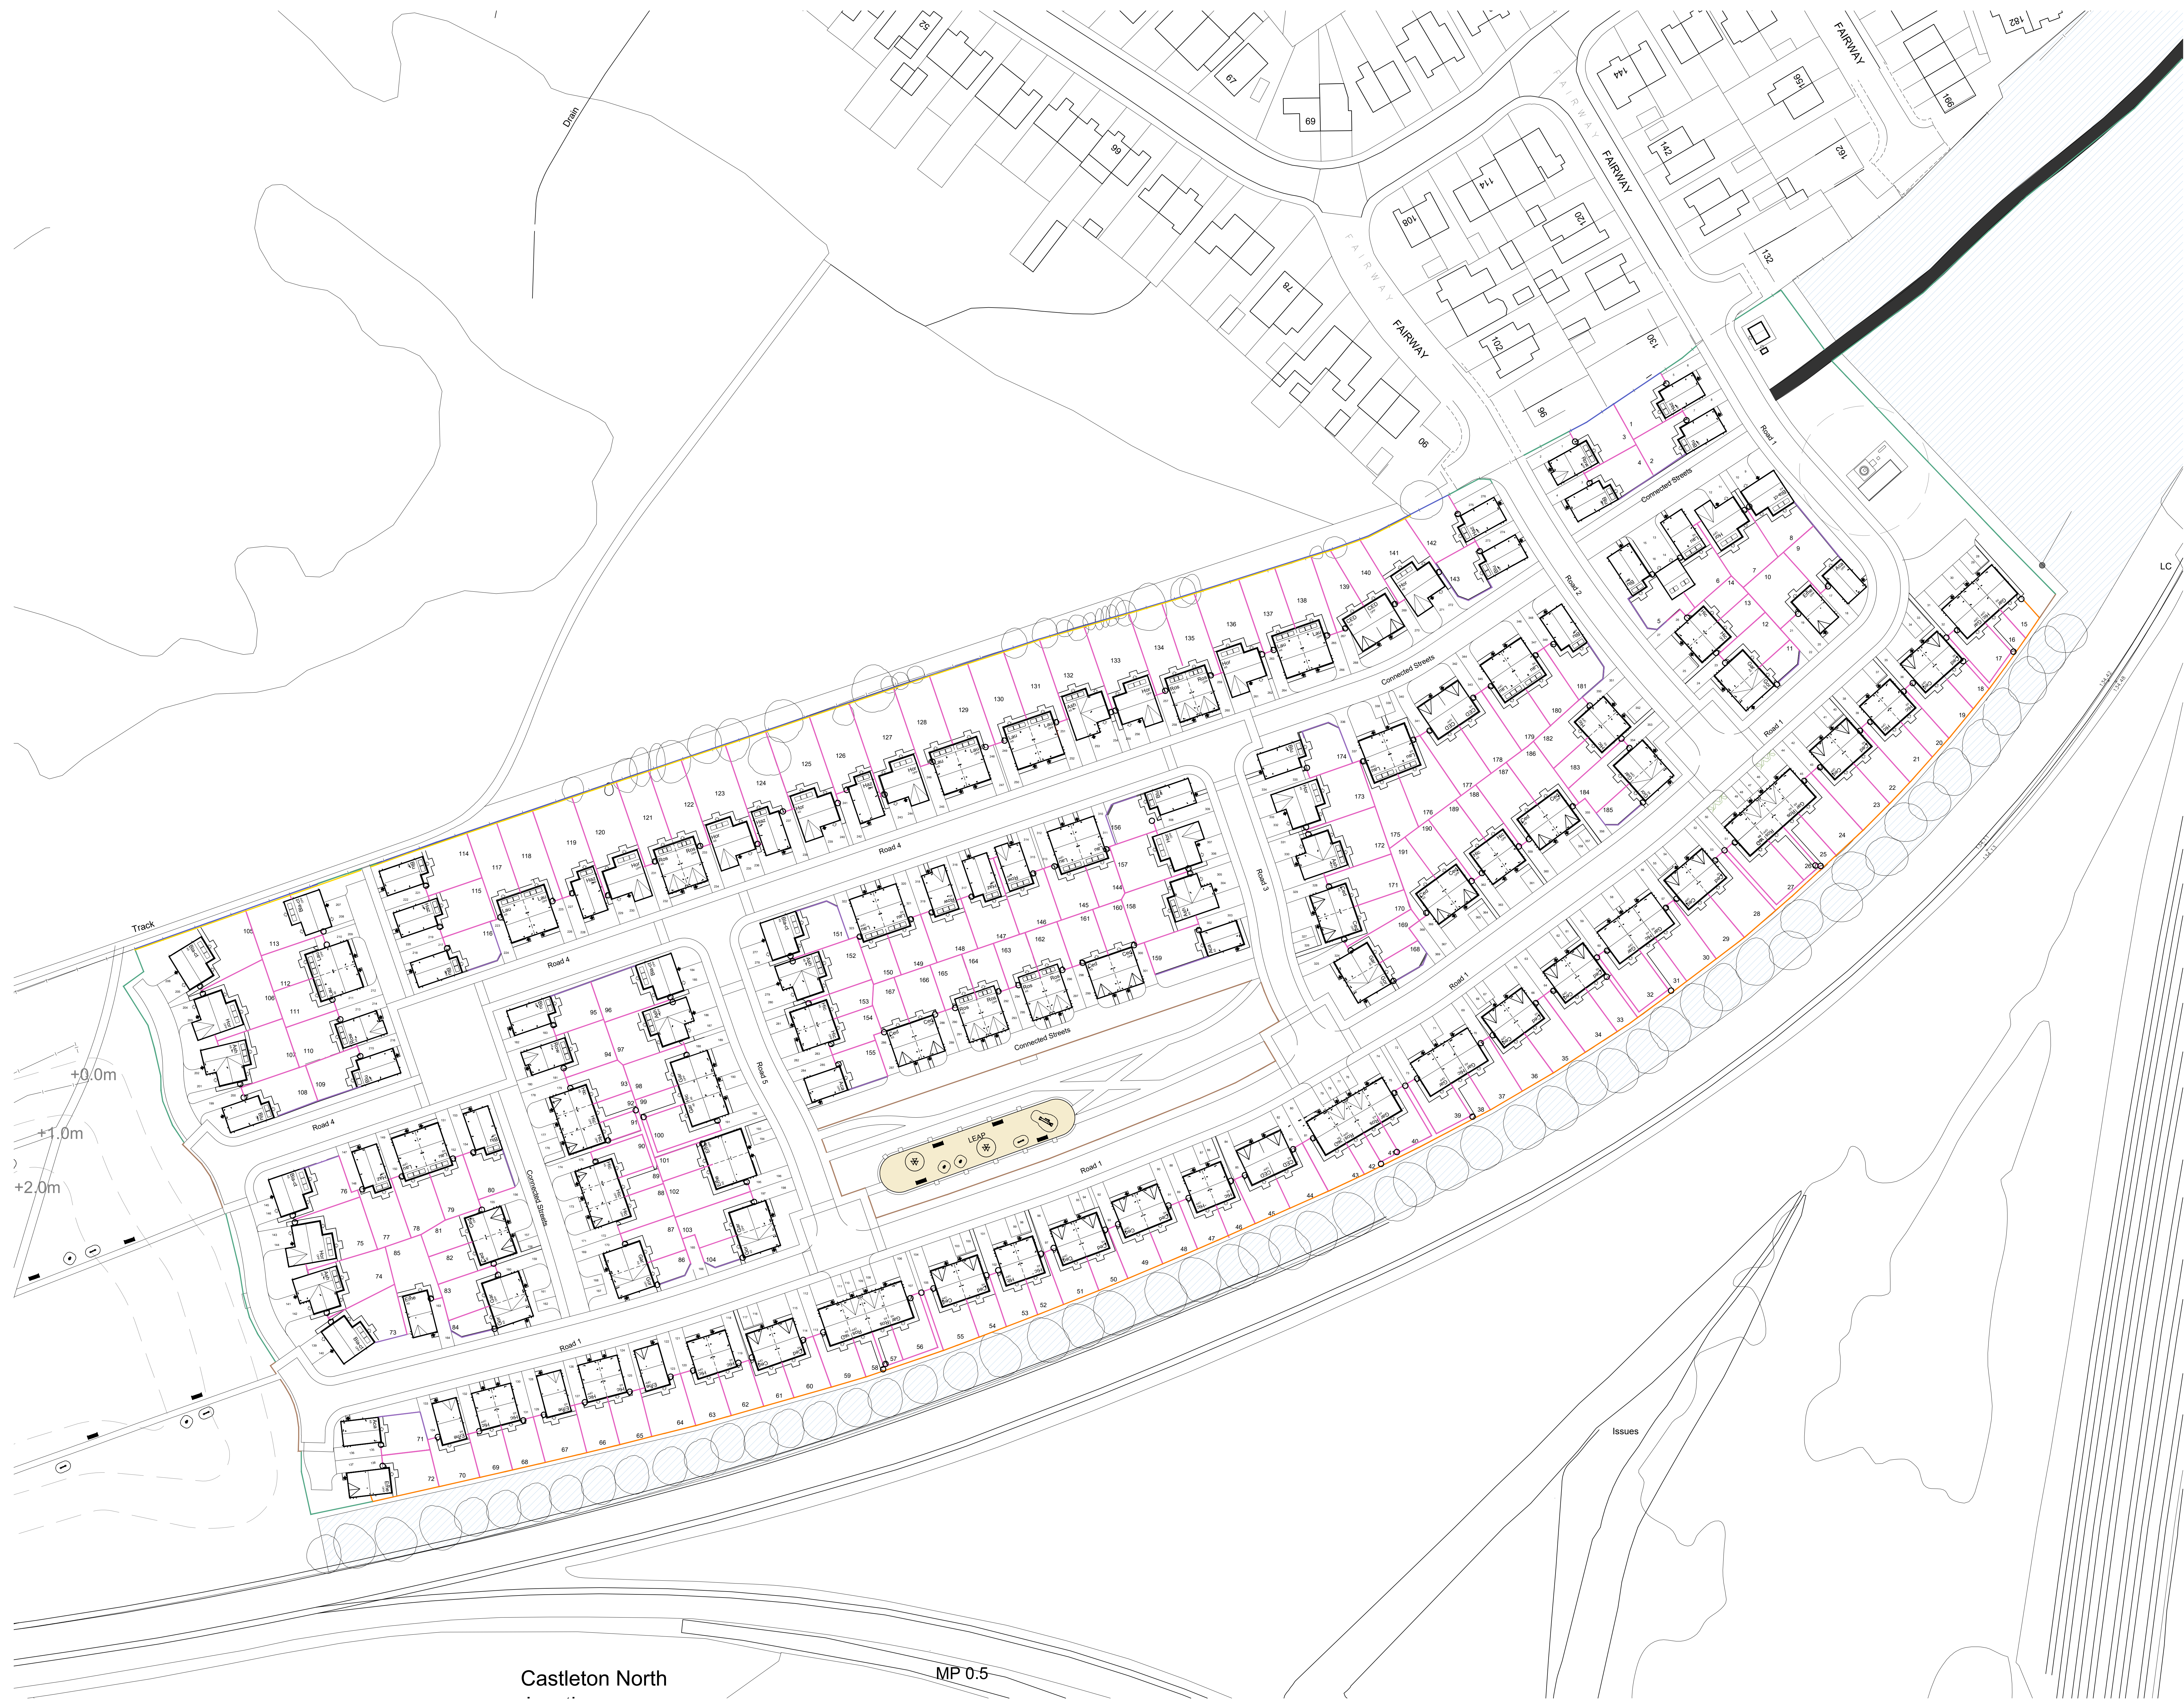

Castleton North MP 0.5

Rev	Date	Amend	Initials
Development: CASTLETON SIDINGS			
Location: ROCHDALE			
Drawing Title: Boundary Treatments Plan			
Job Number: KH003	Drawing Number: KH003-A-300		
Revision: -	Scale: 1:500 - A0		
Drawn By: EK	Date: 24.01.23		
Checked by: BP	Date Checked: 24.01.23		

1st Floor, 103 Dalton Avenue, Birchwood Park,
Warrington WA3 6YE
T: 01925 363108 W: www.kellenhomes.com

**KELLEN**
HOMES