



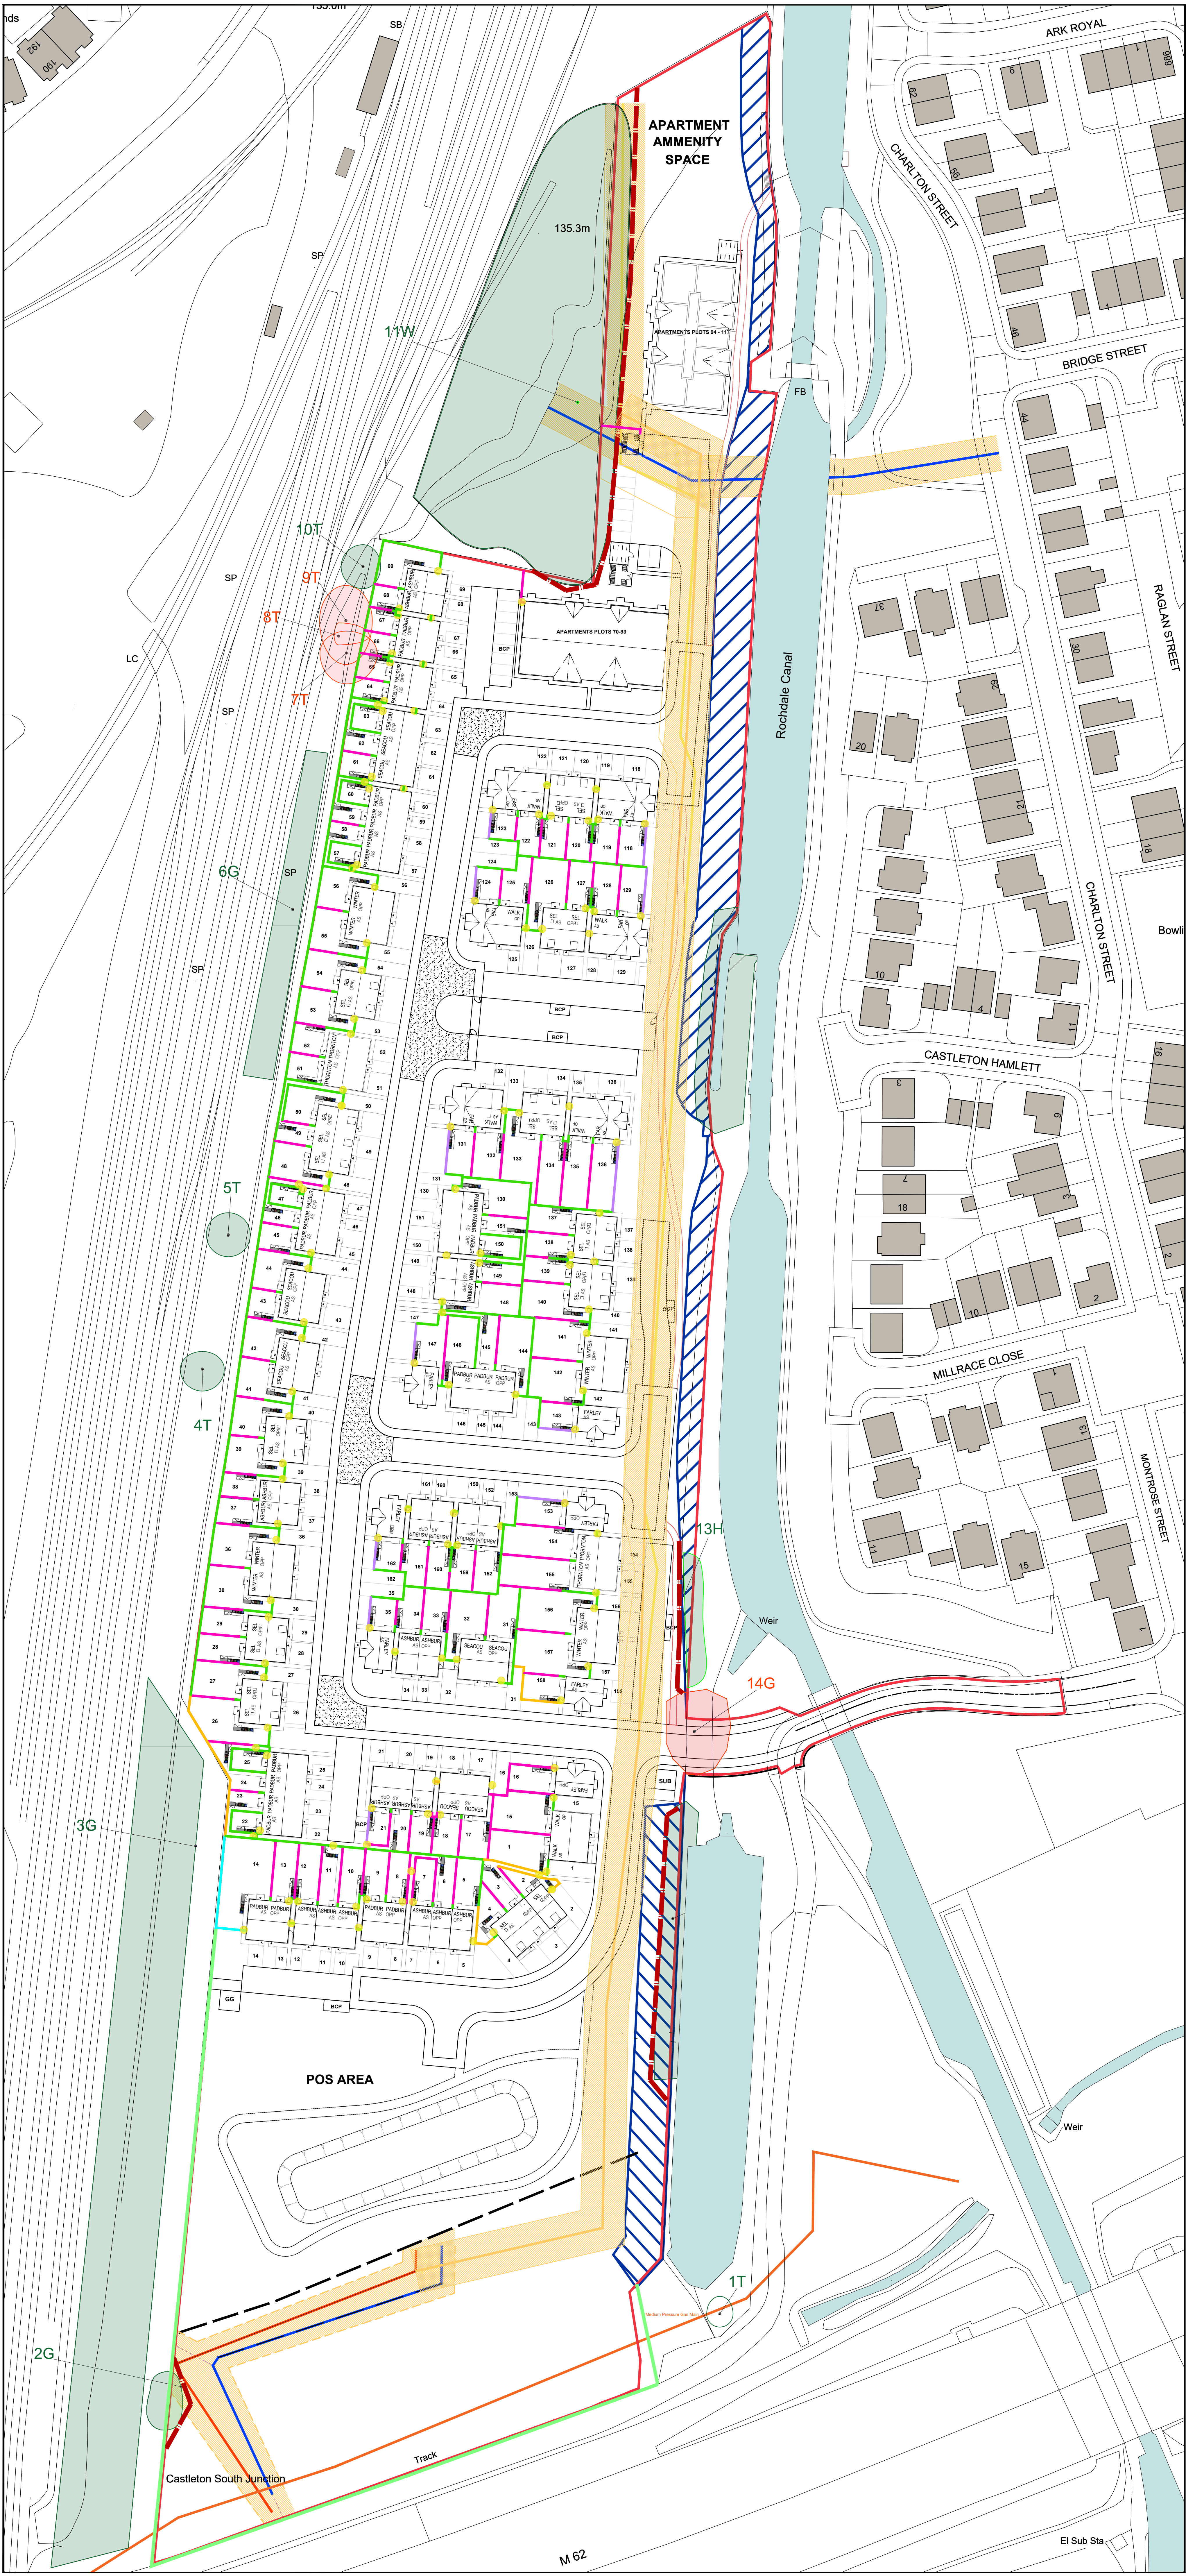

Key

- 1800mm Close Board Fence (detail SD5013)
- 1500mm Close Board Fence (detail SD5013)
- Acoustic 2500mm fence (as per e3p report 51-156-R1-4)
- Acoustic 2800mm fence (as per e3p report 51-156-R1-4)
- 1800mm Screen boundary Fence
- 1200mm Post and Wire fence
- BS 5873 (2012) Tree Protection Fence (as per TBA Tree Protection Plan)
- Gate (detail SD5013)

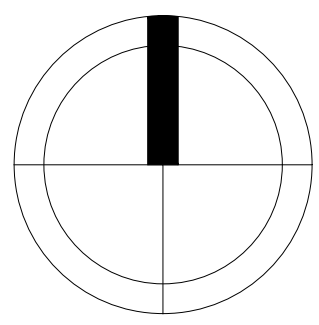

0 2.5 5 10 15 25 m
SCALE BAR 1:500

REV	DATE	DRAWN	DESCRIPTION	ARCH CHECK	ENG CHECK
TITLE					
BOUNDARY TREATMENT LAYOUT					
PROJECT					
TRUB FARM, ROCHDALE					
DRN BY					
IG					
DATE					
28.03.24					
SCALE					
1:500 @ A0					
JOB REF					
000					
DRAWING NUMBER					
MCI-100-DR-A-502					
REV					
P1					