



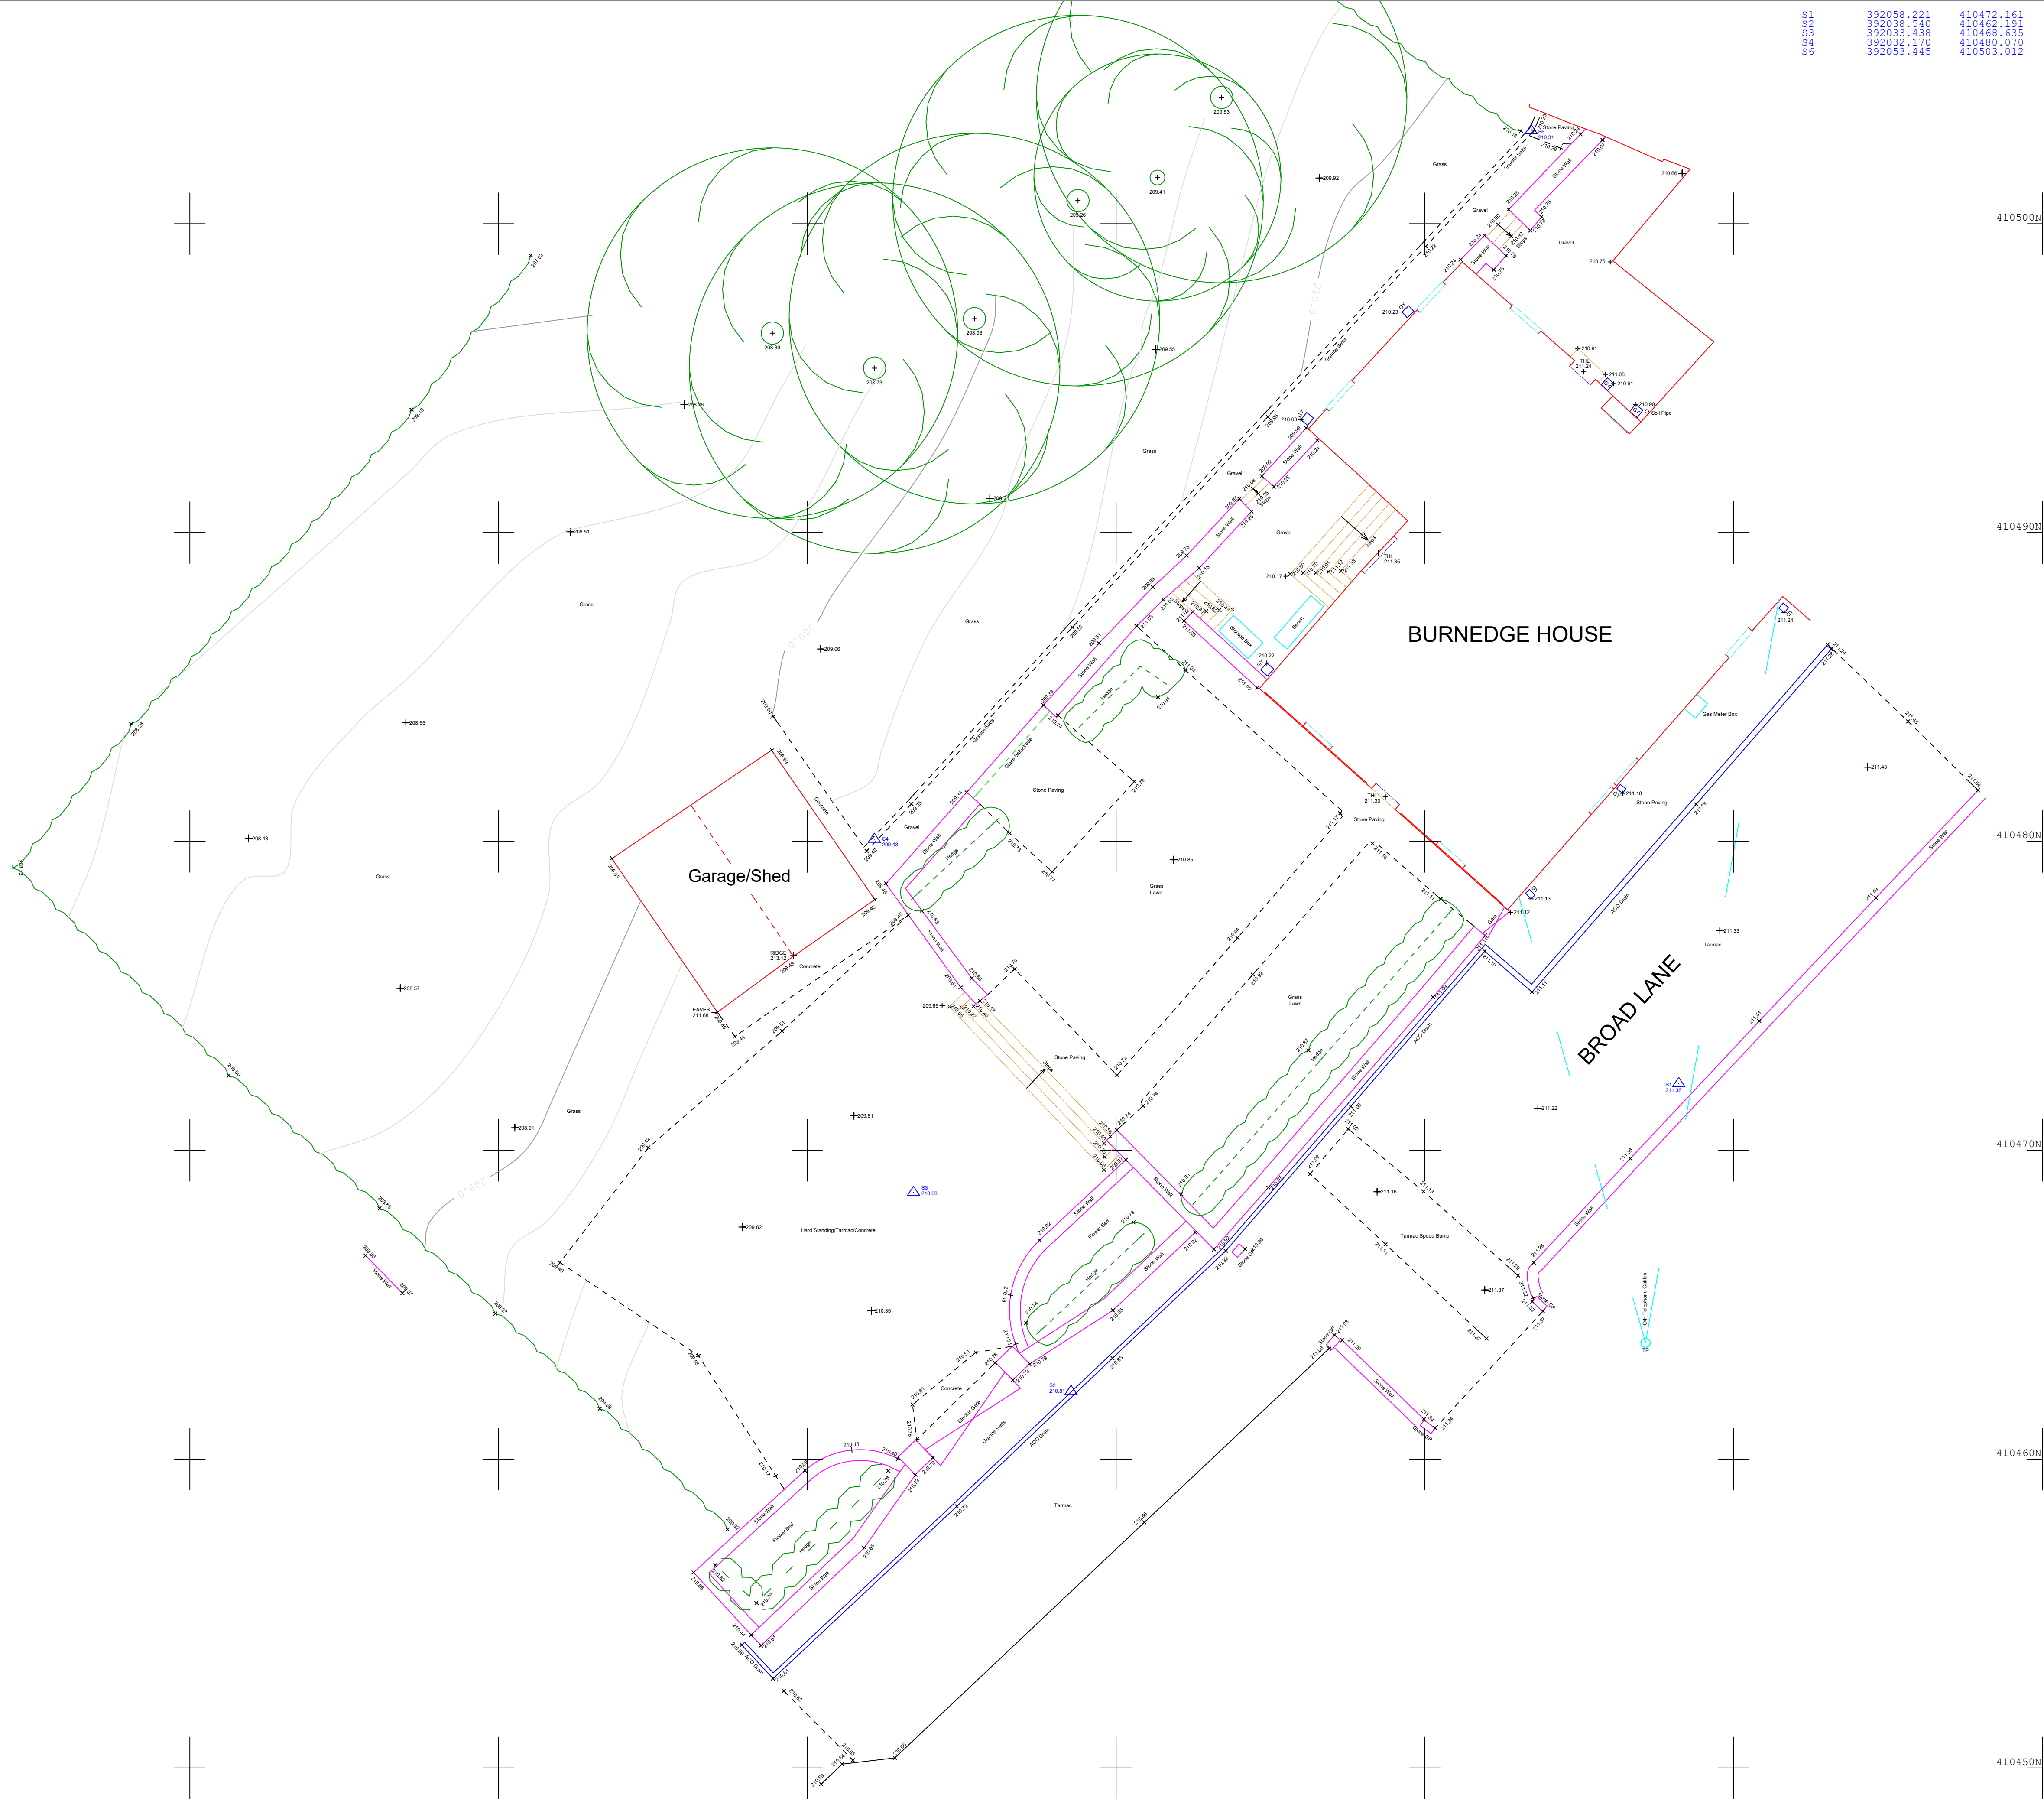

S1	392058.221	410472.161	211.356
S2	392038.540	410462.191	210.807
S3	392033.438	410468.635	210.080
S4	392032.170	410480.070	209.431
S6	392053.445	410503.012	210.311

Legend:


- Fence
- Gate
- Lampost
- Road Sign/Sign Post
- Stations
- Road Traffic Signs
- Tree
- G = Girth
- S = Spread
- H = Height
- Hedge
- Water Service
- Cable TV
- Litter Bin
- British Telecom
- Fire Hydrant
- Post
- Manhole
- Gully
- Road Gully
- Call Box
- Road Sign
- Bollard
- Inspection Cover

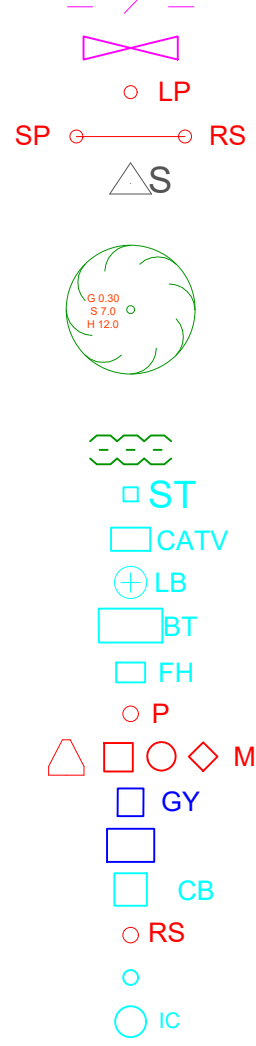

0		MH	-
0		MH	-
0		MH	-
REV		BY	DATE

Status: Survey Issue

Notes: Positions & levels related to OSTN15/OSGM15 (unless stated otherwise)

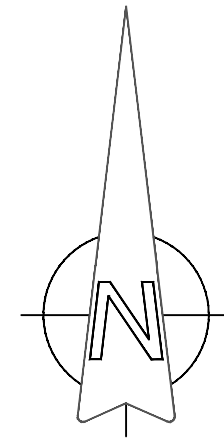

Survey Site Solutions Ltd

Land Surveying, Site Setting Out, Volumes & CAD

Estimating & Take Offs.

Ground Floor


Calder House, The Wharf

Sowerby Bridge

HX6 2AG

TEL: +01422 361900

Email: +info@surveysitesolutionsltd.co.uk

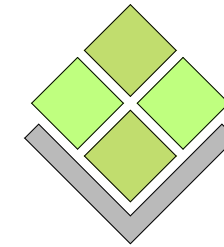

Survey Site Solutions Ltd
Land, Measured & Volumes Surveys
Site Setting Out & Site Engineering

Title:

Topographical Survey

Site:

Burnedge House

Client:

Mr & Mrs Waterfall

Scale:

1:100 @A1

Date:

02/08/22

Drawn:

MH

Checked:

MH

Project No:

1414

Drawing No:

1414 001 001

Sheet:

1 of 1