




Section AA Scale 1:50 @ A1

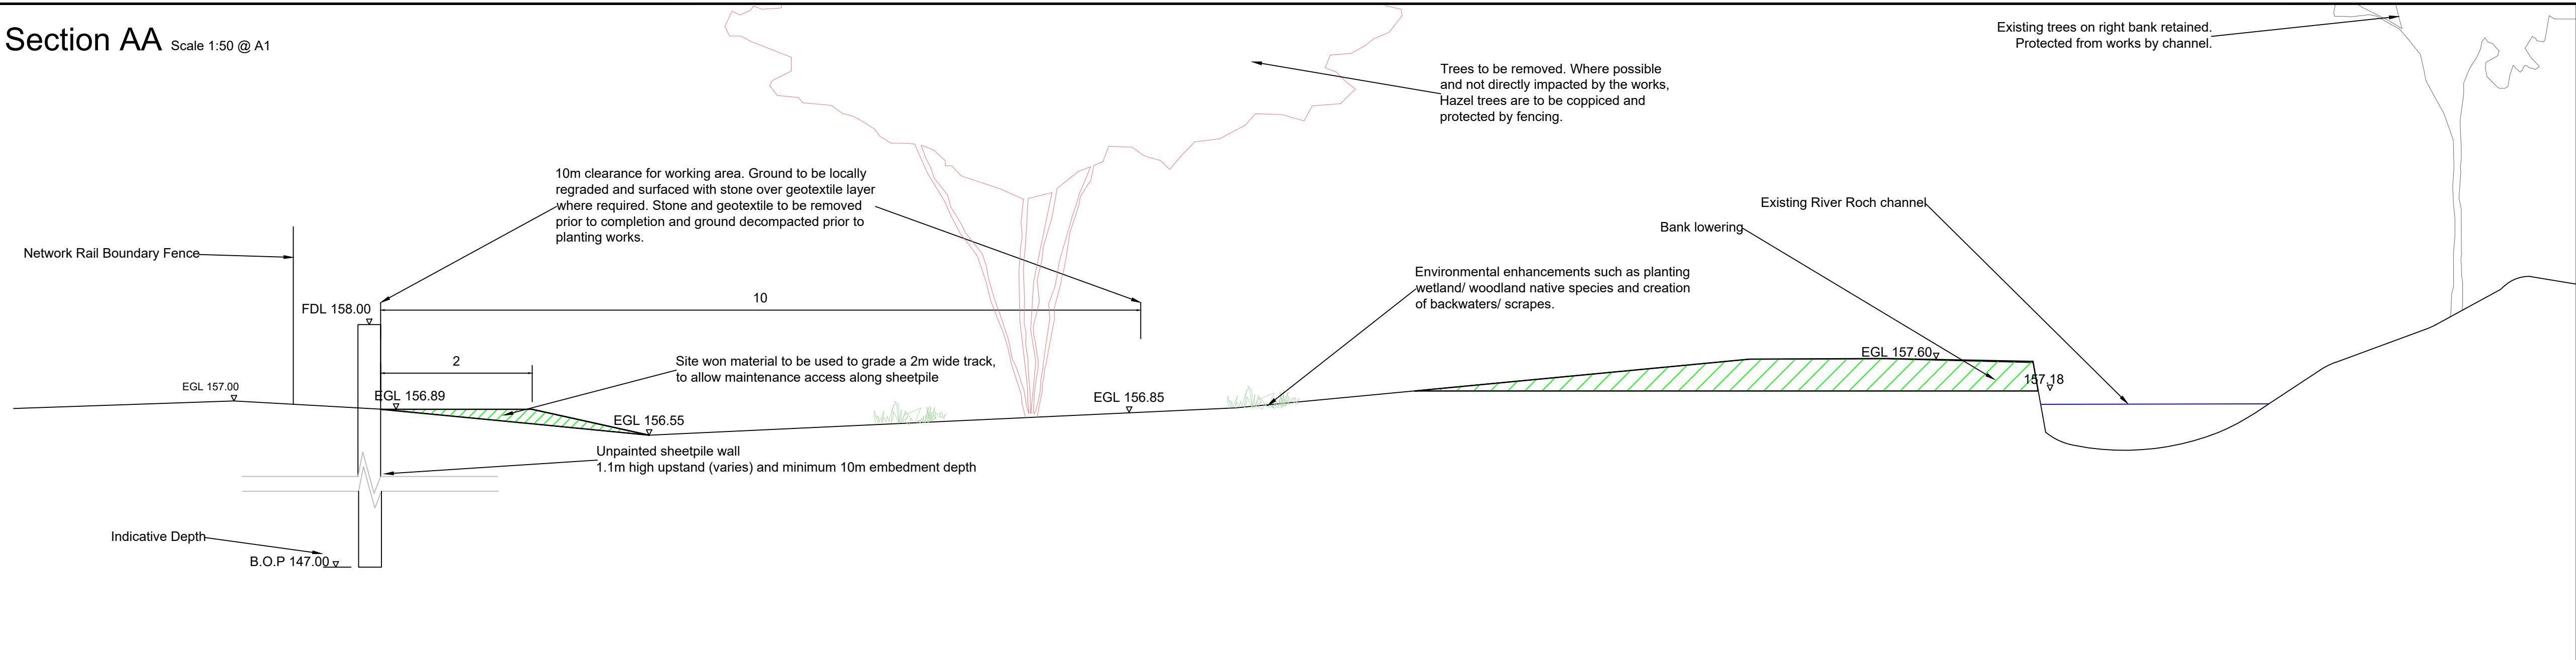


Section BB Scale 1:50 @ A1

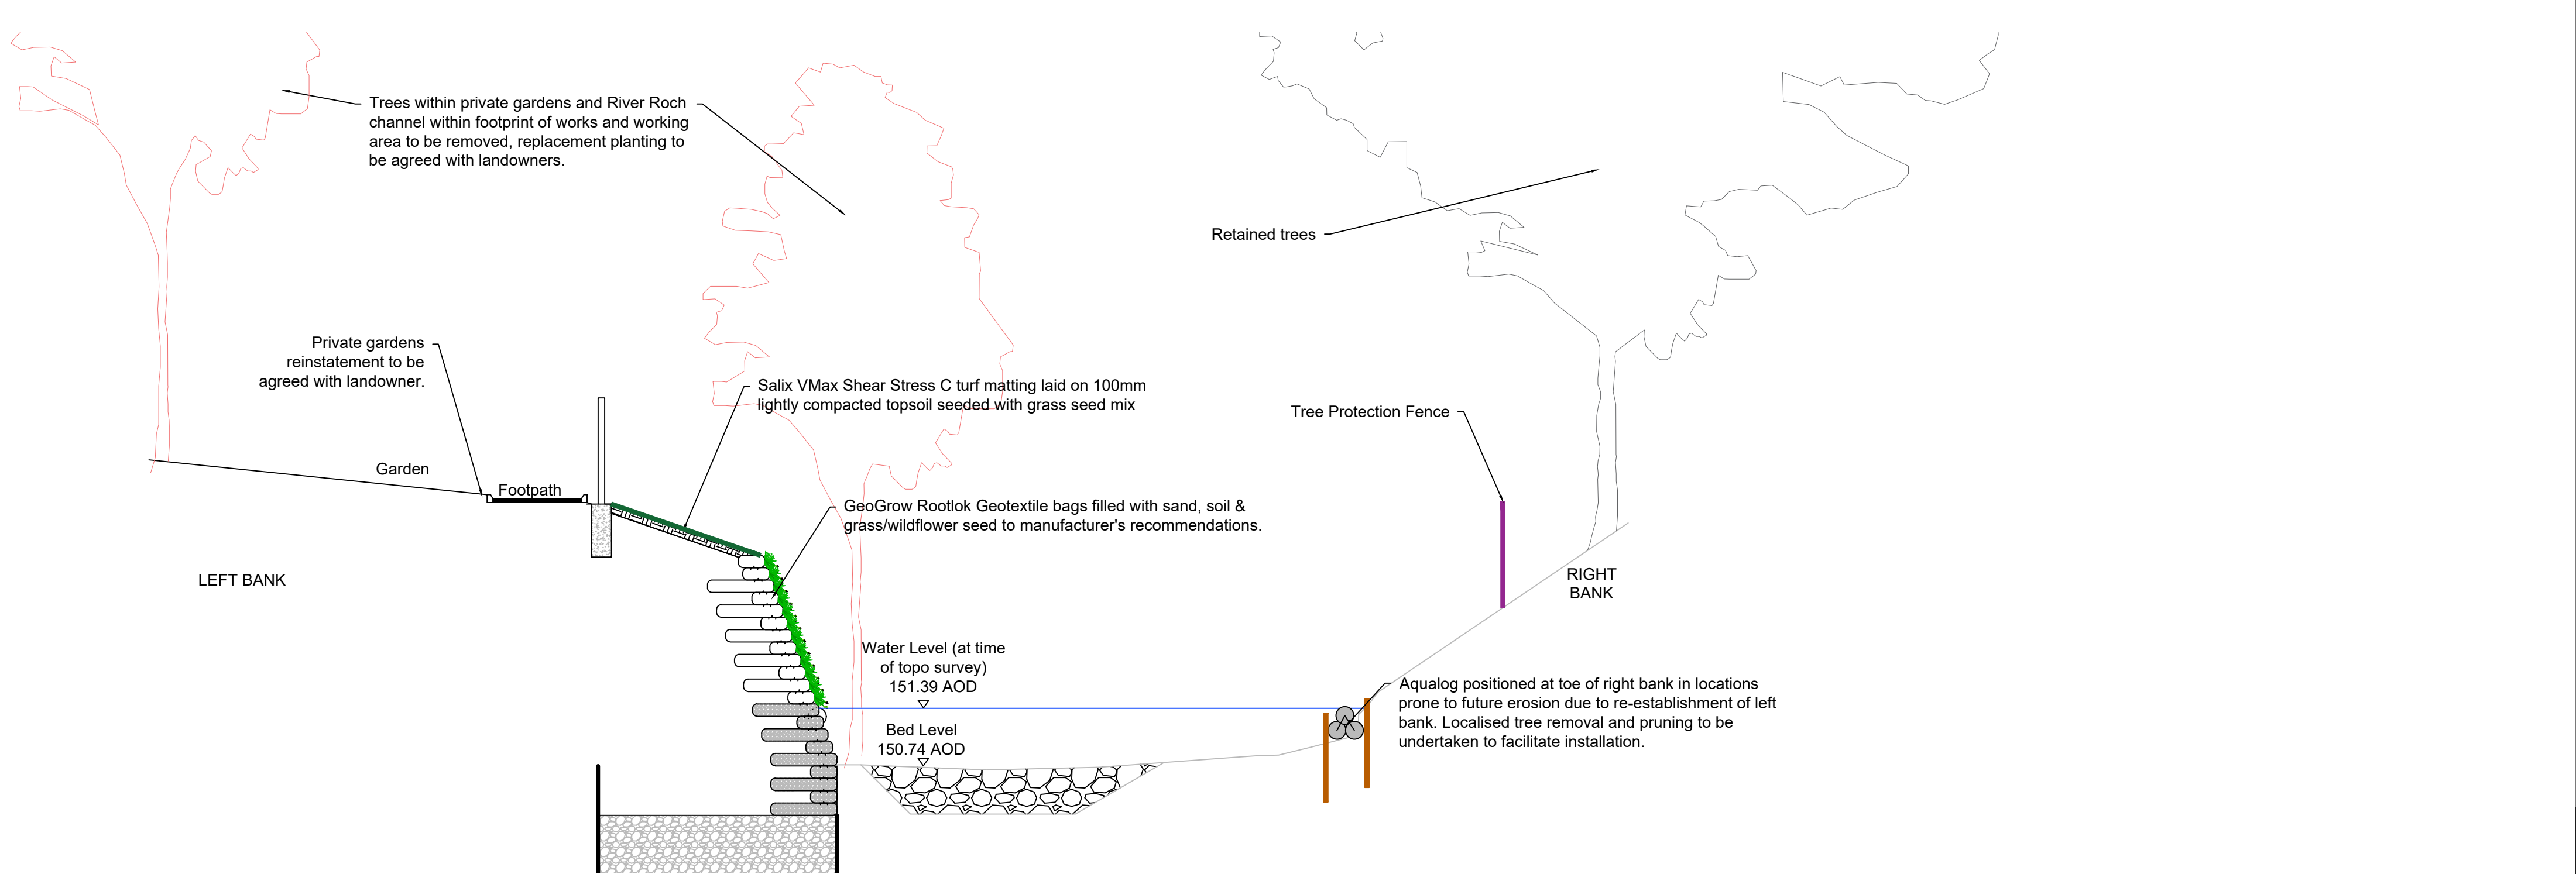

Section CC Scale 1:50 @ A1

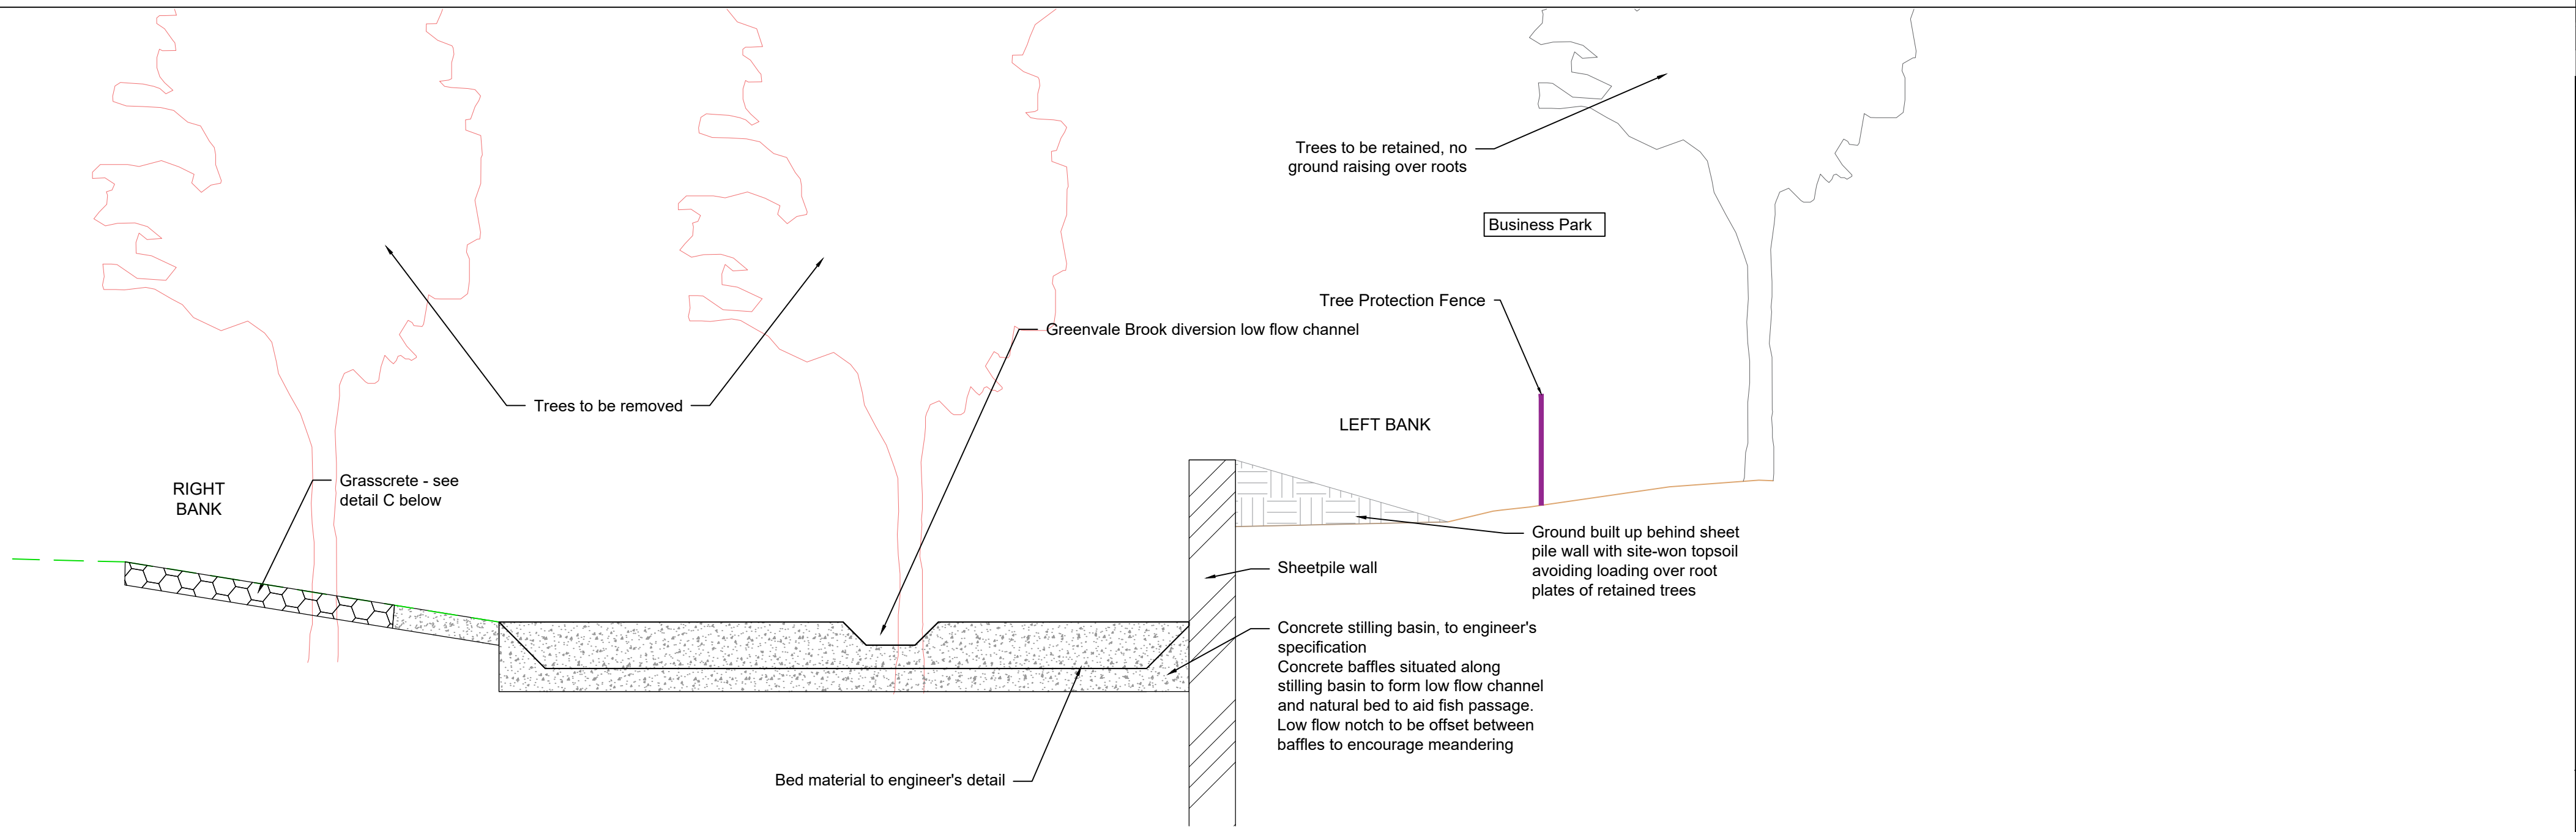

For section locations see drawings:
IMNW000100-JAC-ZZ-4B0-DR-PL-0150: Section A
IMNW000100-JAC-ZZ-4B0-DR-PL-0153: Section B
IMNW000100-JAC-ZZ-4B0-DR-PL-0154: Section C

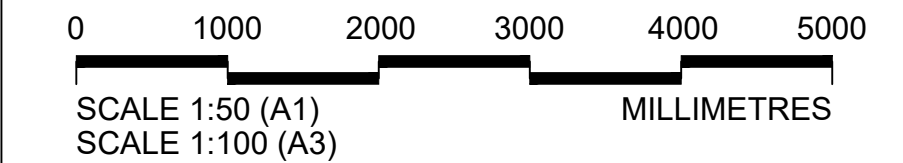

C02	25/05/23	For DoC 18		NG	PS	LM	PT
P01	19/04/23	For review and comment		NG	YK	LM	PT
Rev	Rev. Date	Purpose of revision	Drawn	Checked	Rev'd	Appr'd	

JACOBS
5 First Street, Manchester, M15 4GU
Tel: +44 (0) 161 235 6000 Fax: +44(0)161 235 6001
www.jacobs.com

Client
Environment Agency

Project
**ROCHDALE & LITTLEBOROUGH FRMS
PHASE 1B - LITTLEBOROUGH**

Drawing title
**DoC18
Tree Removals, Retentions
and Protection Plan
Cross Sections**

Drawing status
A4

Scale	1: 50 @ A1, 1:100 @ A3	DO NOT SCALE
Jacobs No.	B228P008	Rev
Client no.	IMNW000100	C02

Drawing number
IMNW000100-JAC-ZZ-4B0-DR-PL-2007

© Copyright 2023 Jacobs U.K. Limited. The concepts and information contained in this document are the property of Jacobs. Use or copying of this document in whole or in part without the written permission of Jacobs constitutes an infringement of copyright. Limitation: This drawing has been prepared on behalf of, and for the exclusive use of, Jacobs' Client, and is subject to, and issued in accordance with, the provisions of the contract between Jacobs and the Client. Jacobs accepts no liability or responsibility whatsoever for, or in respect of, any use of, or reliance upon, this drawing by any third party.