
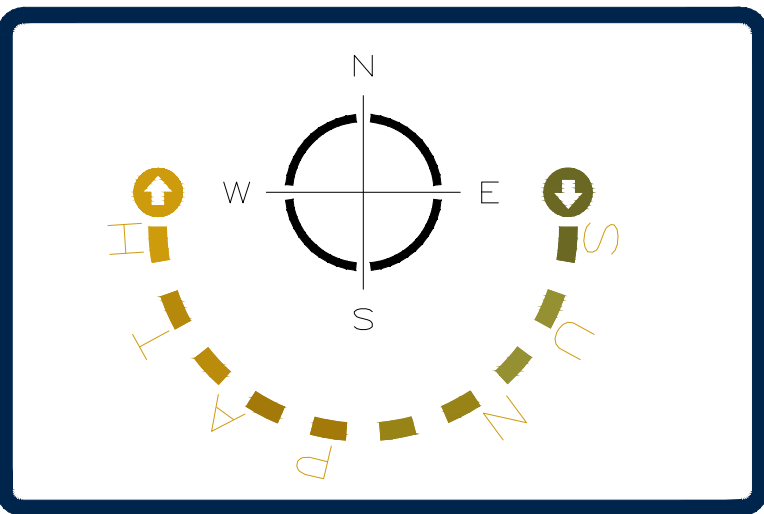


SILVERHILL FARM, KINGSWAY, ROCHDALE

EXECUTION PLAN

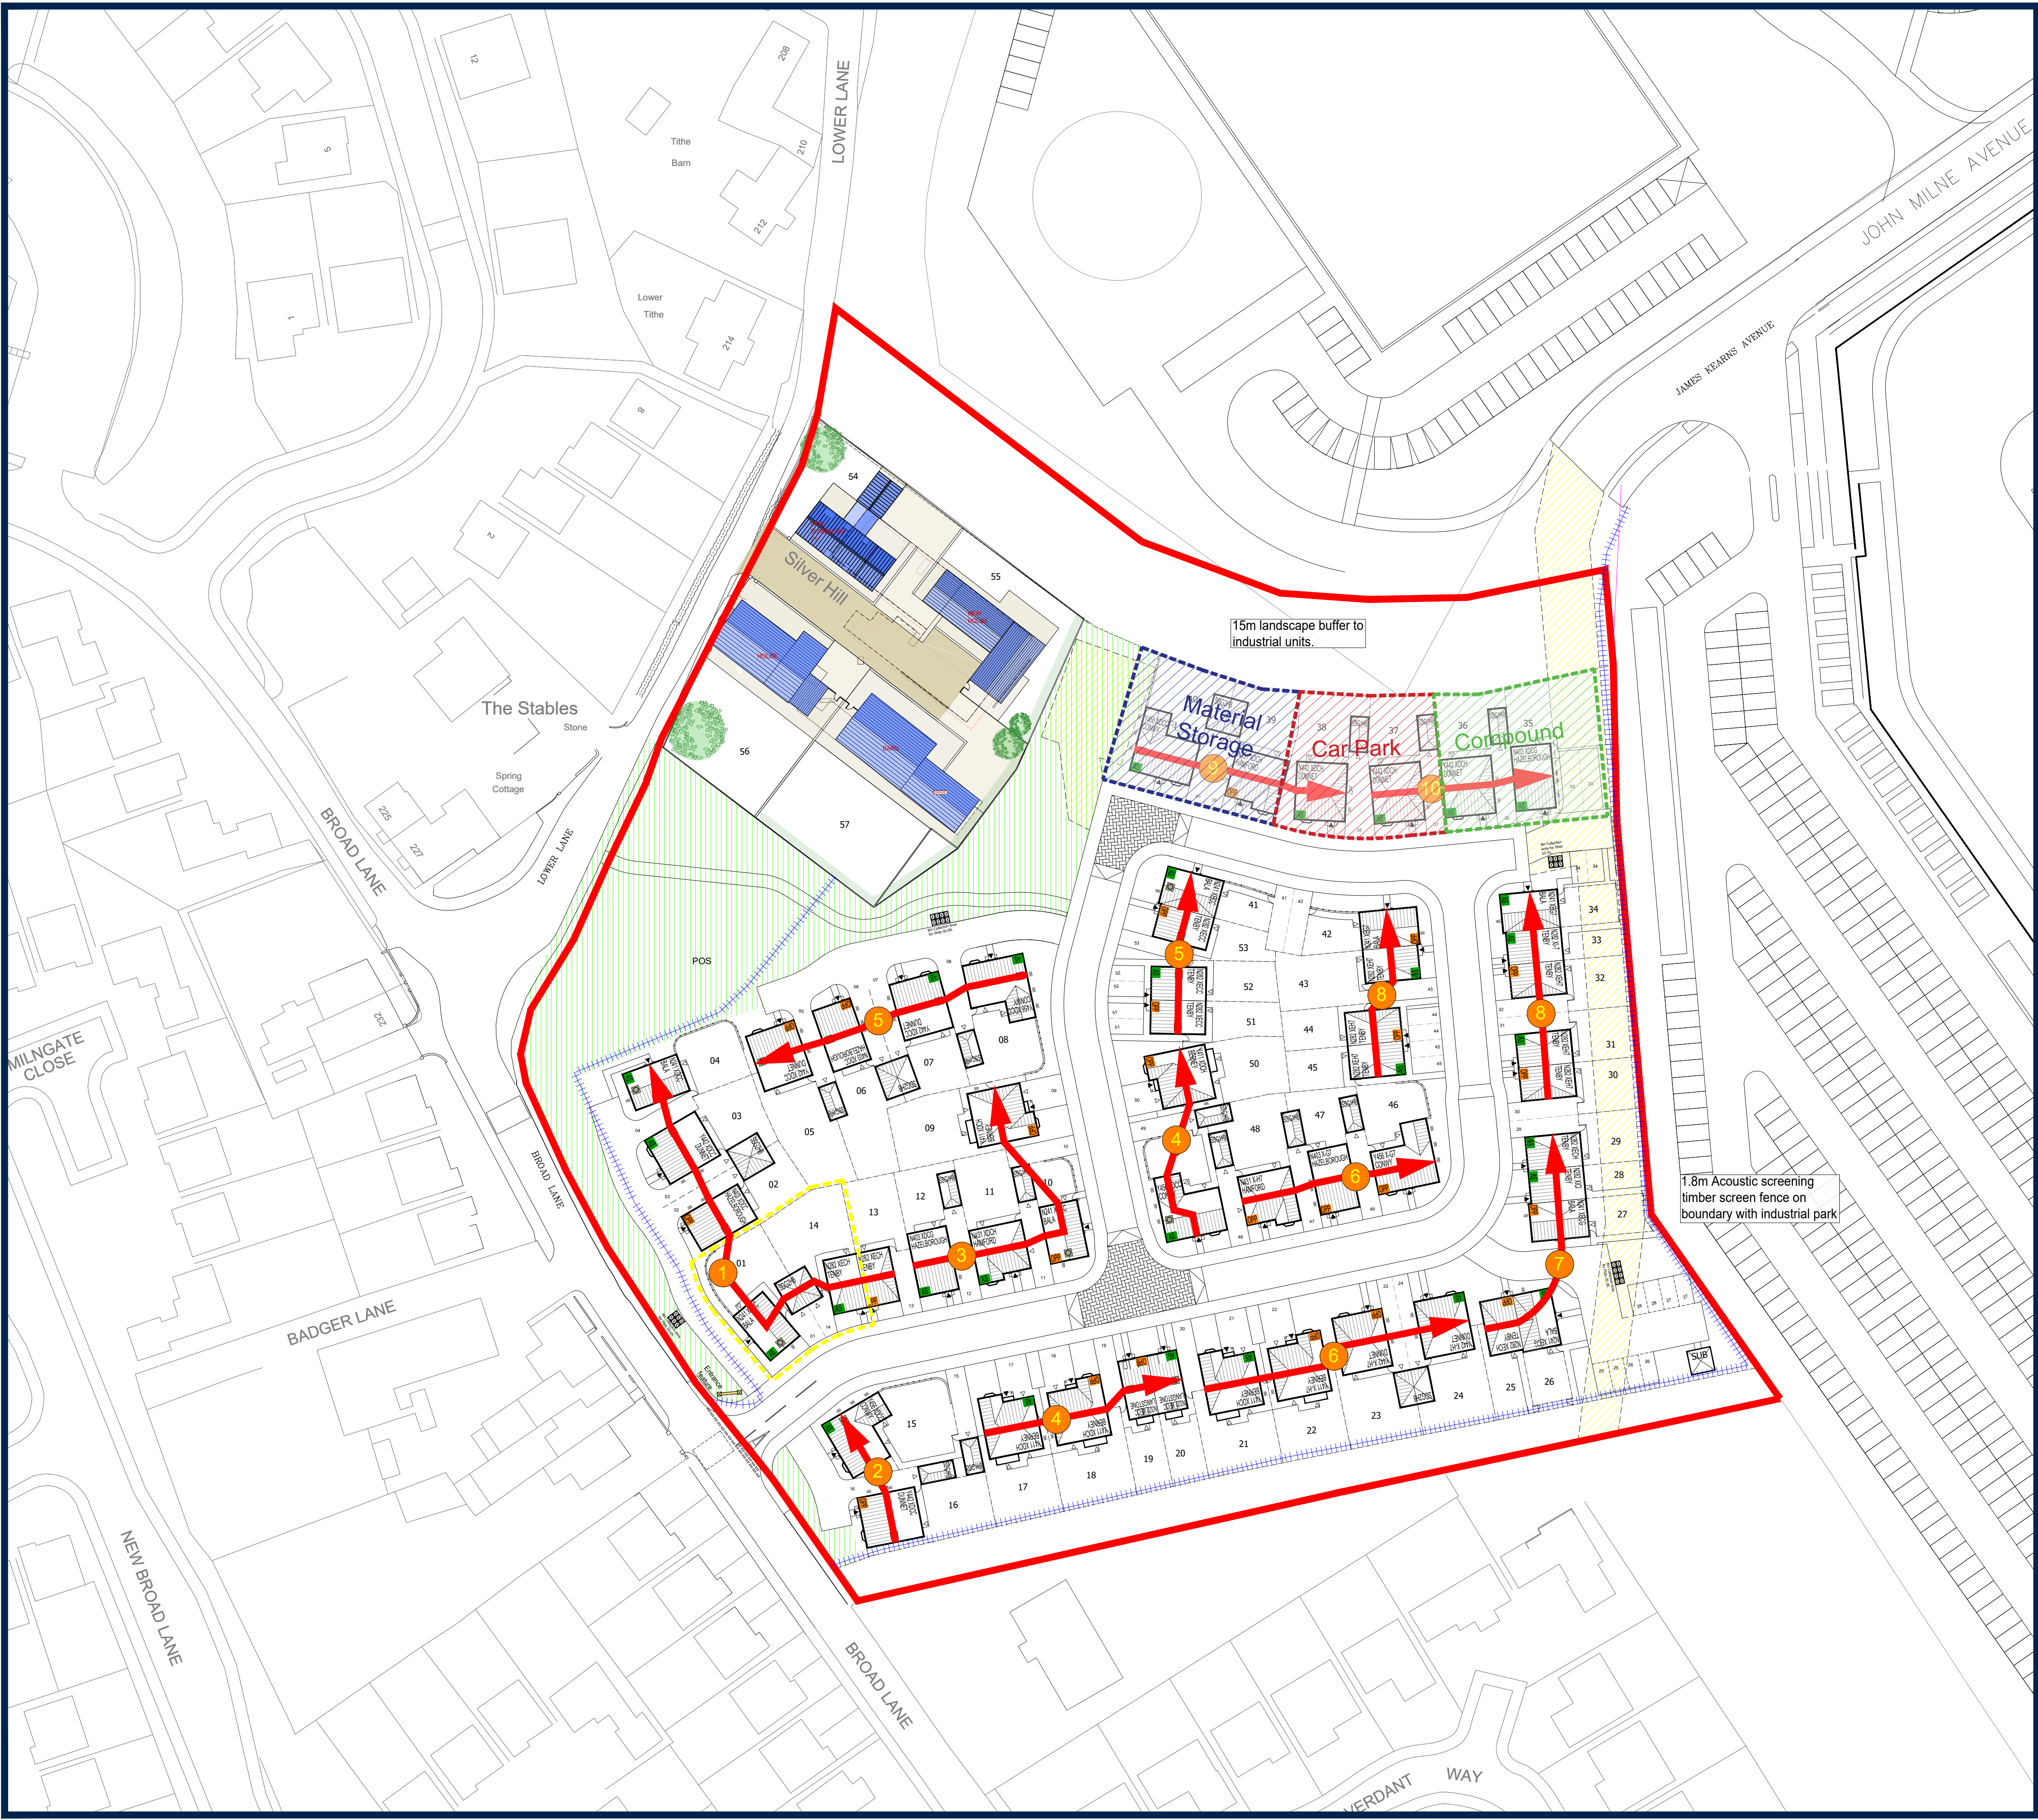

Key:

- Build Route
- Material Storage
- Car Park
- Compound
- Tree Protection Fencing

Rev	Amendment	Drawn/Date:

BARRATT HOMES

Barratt/David Wilson Homes
North West
303 Bridgewater Place
2nd Floor
Warrington
Cheshire
WA3 6XF
TEL: 01925 846600

Project

SILVERHILL FARM

KINGSWAY
ROCHDALE

Drawing Title

Execution Plan

Status

For Comment

Scale

1:500 @ A1

Date

17.06.22

Drawn By

NS

Drawing Ref

H5651-EX-01

Revision

A