




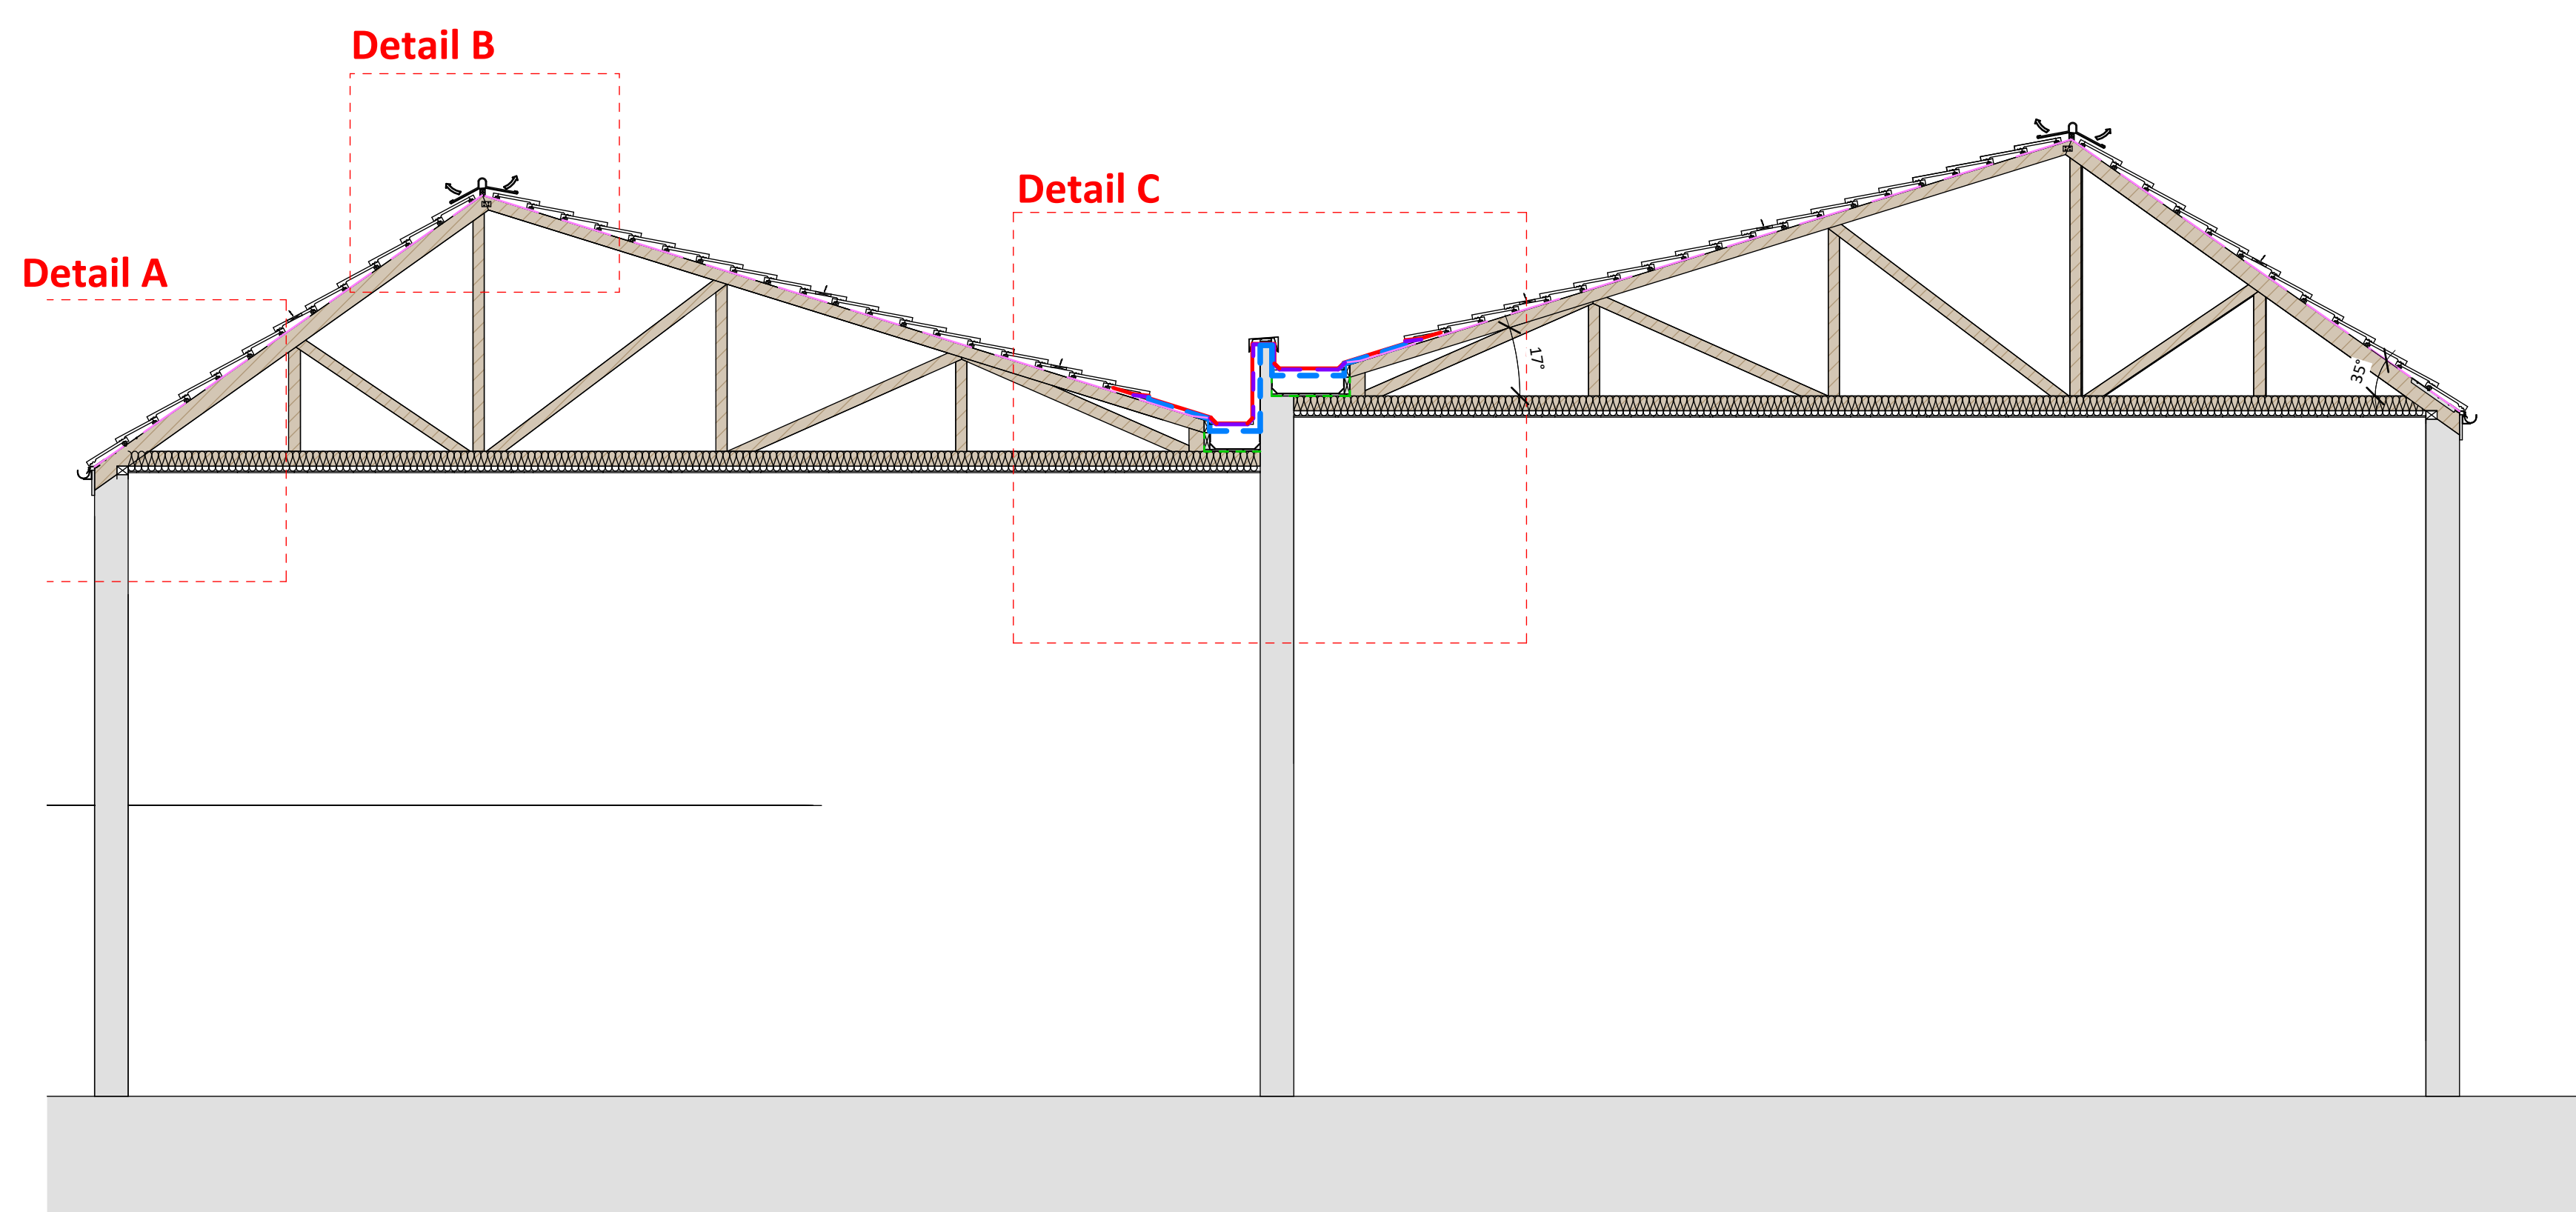


Roof Valley Gutter Detail - Proposed Section AA

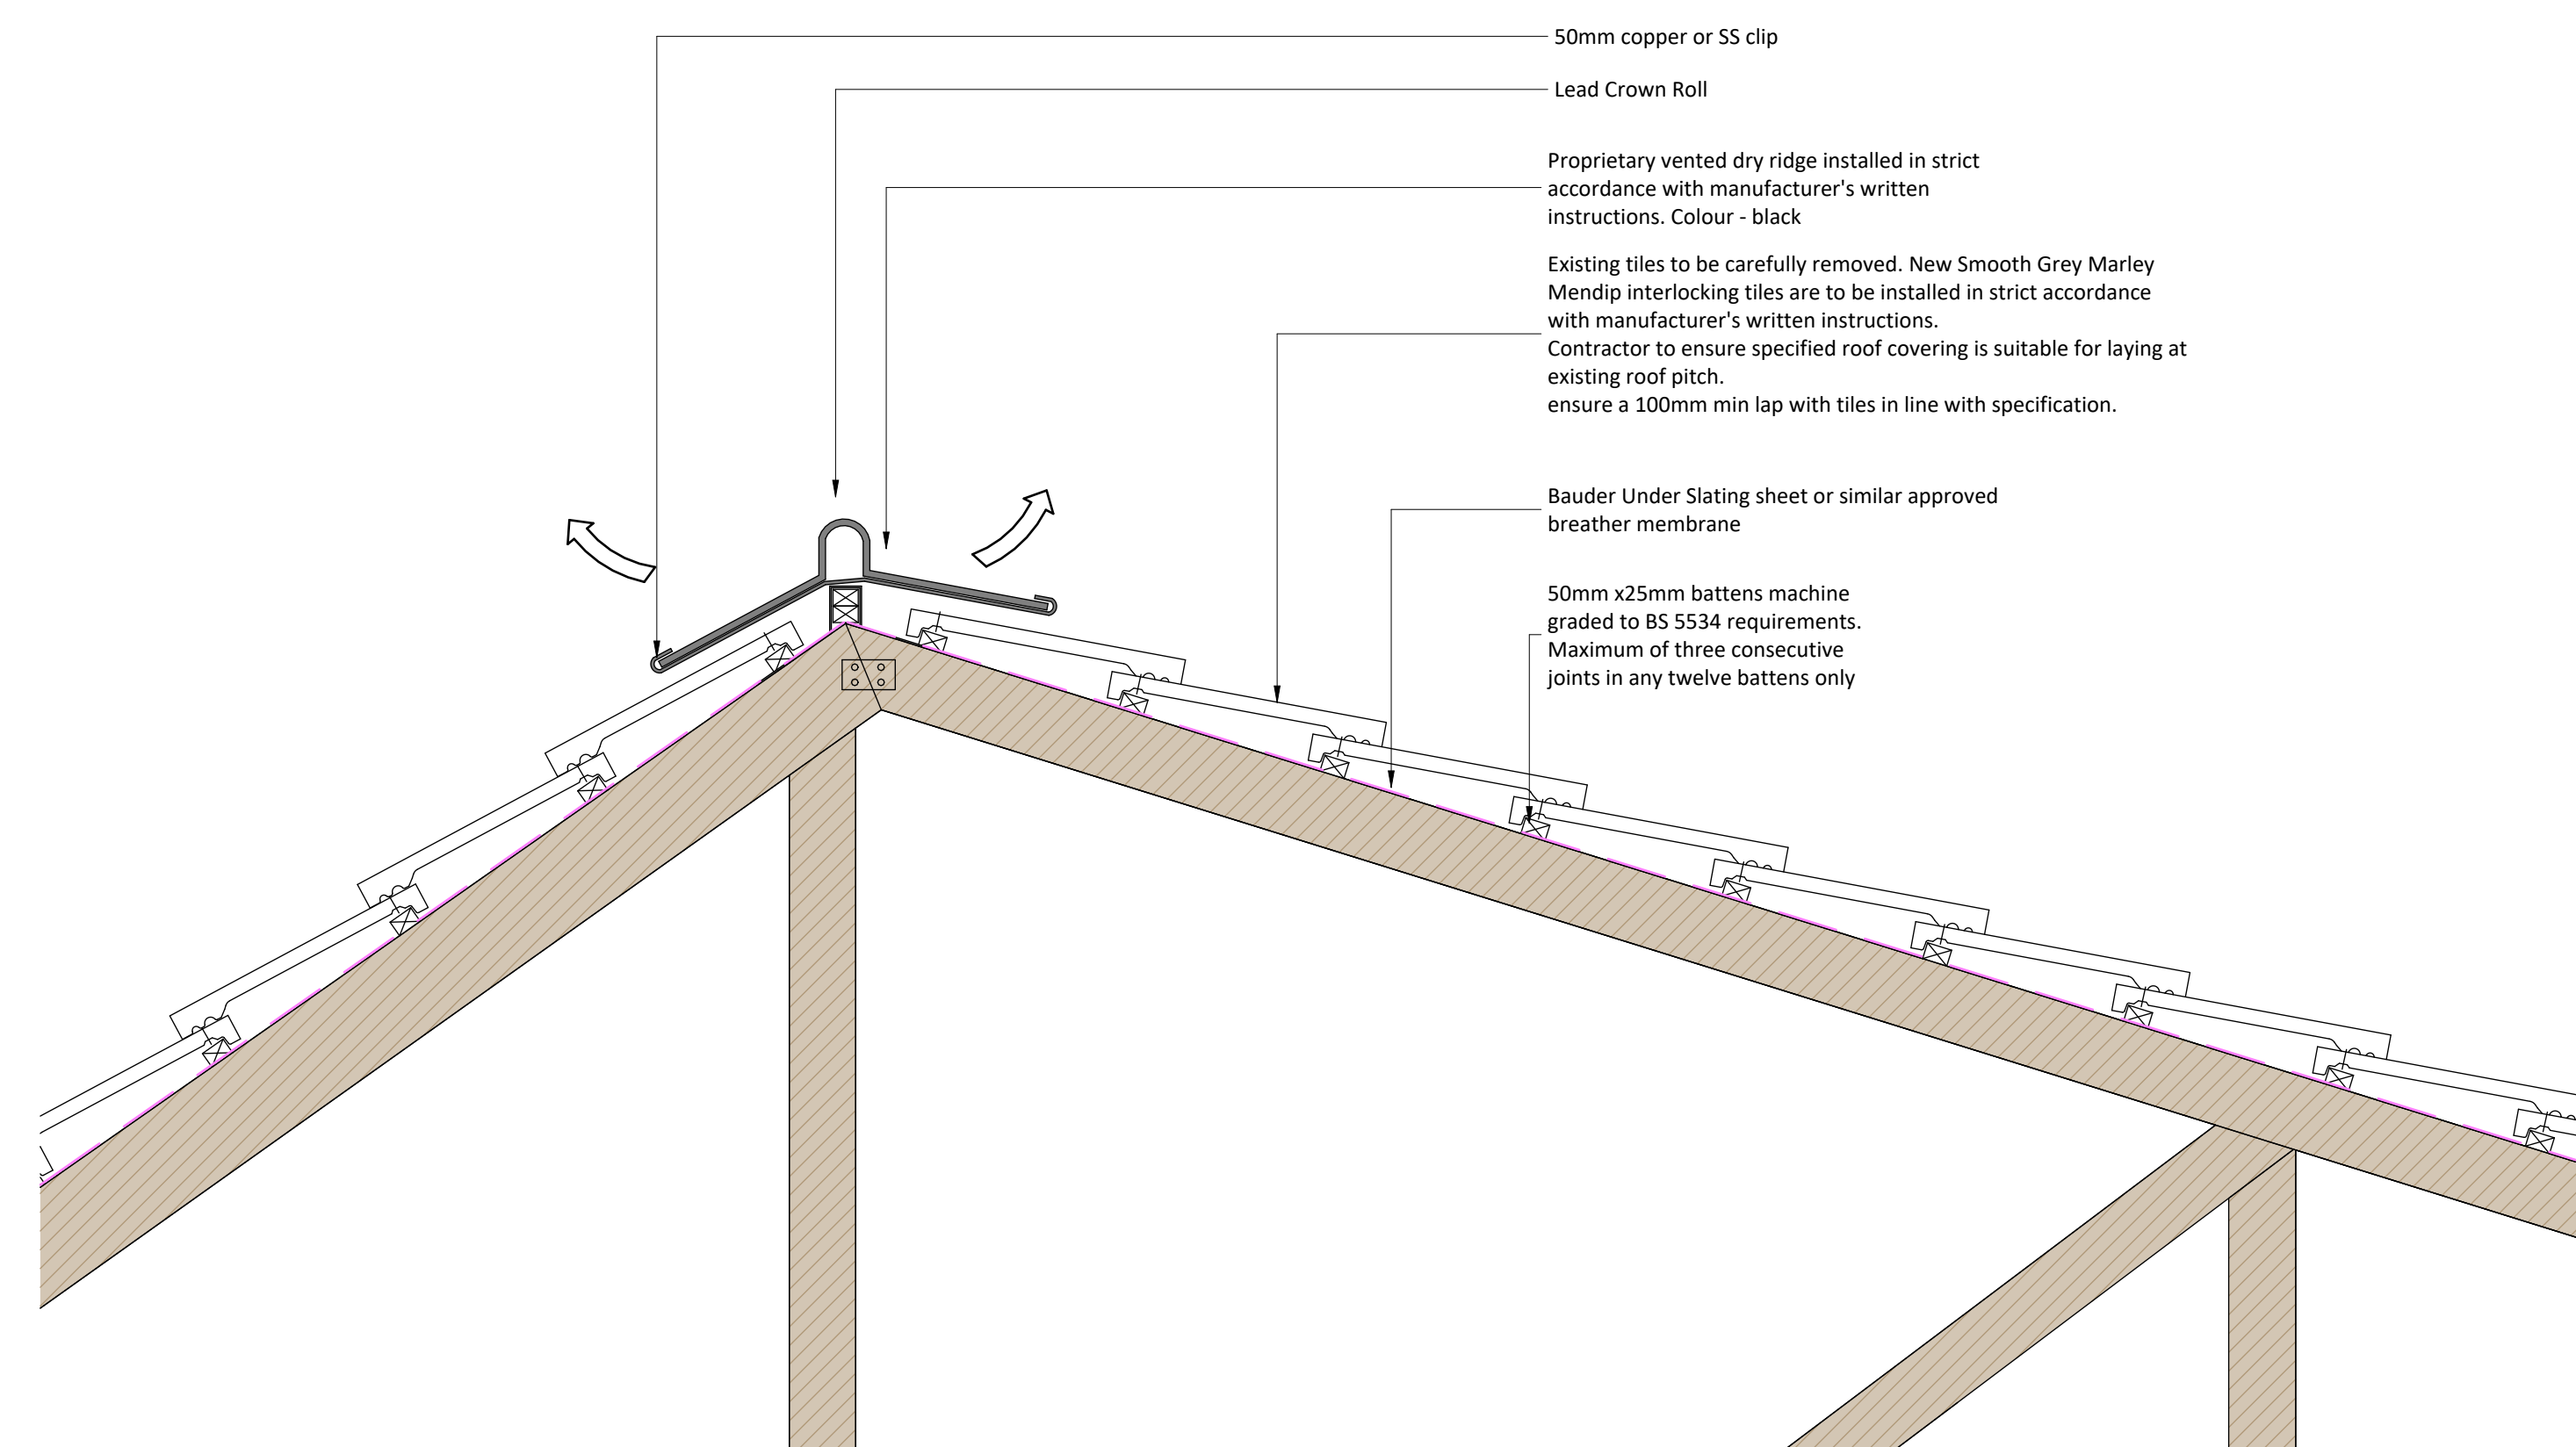

Roof Valley Gutter Detail - Detail B

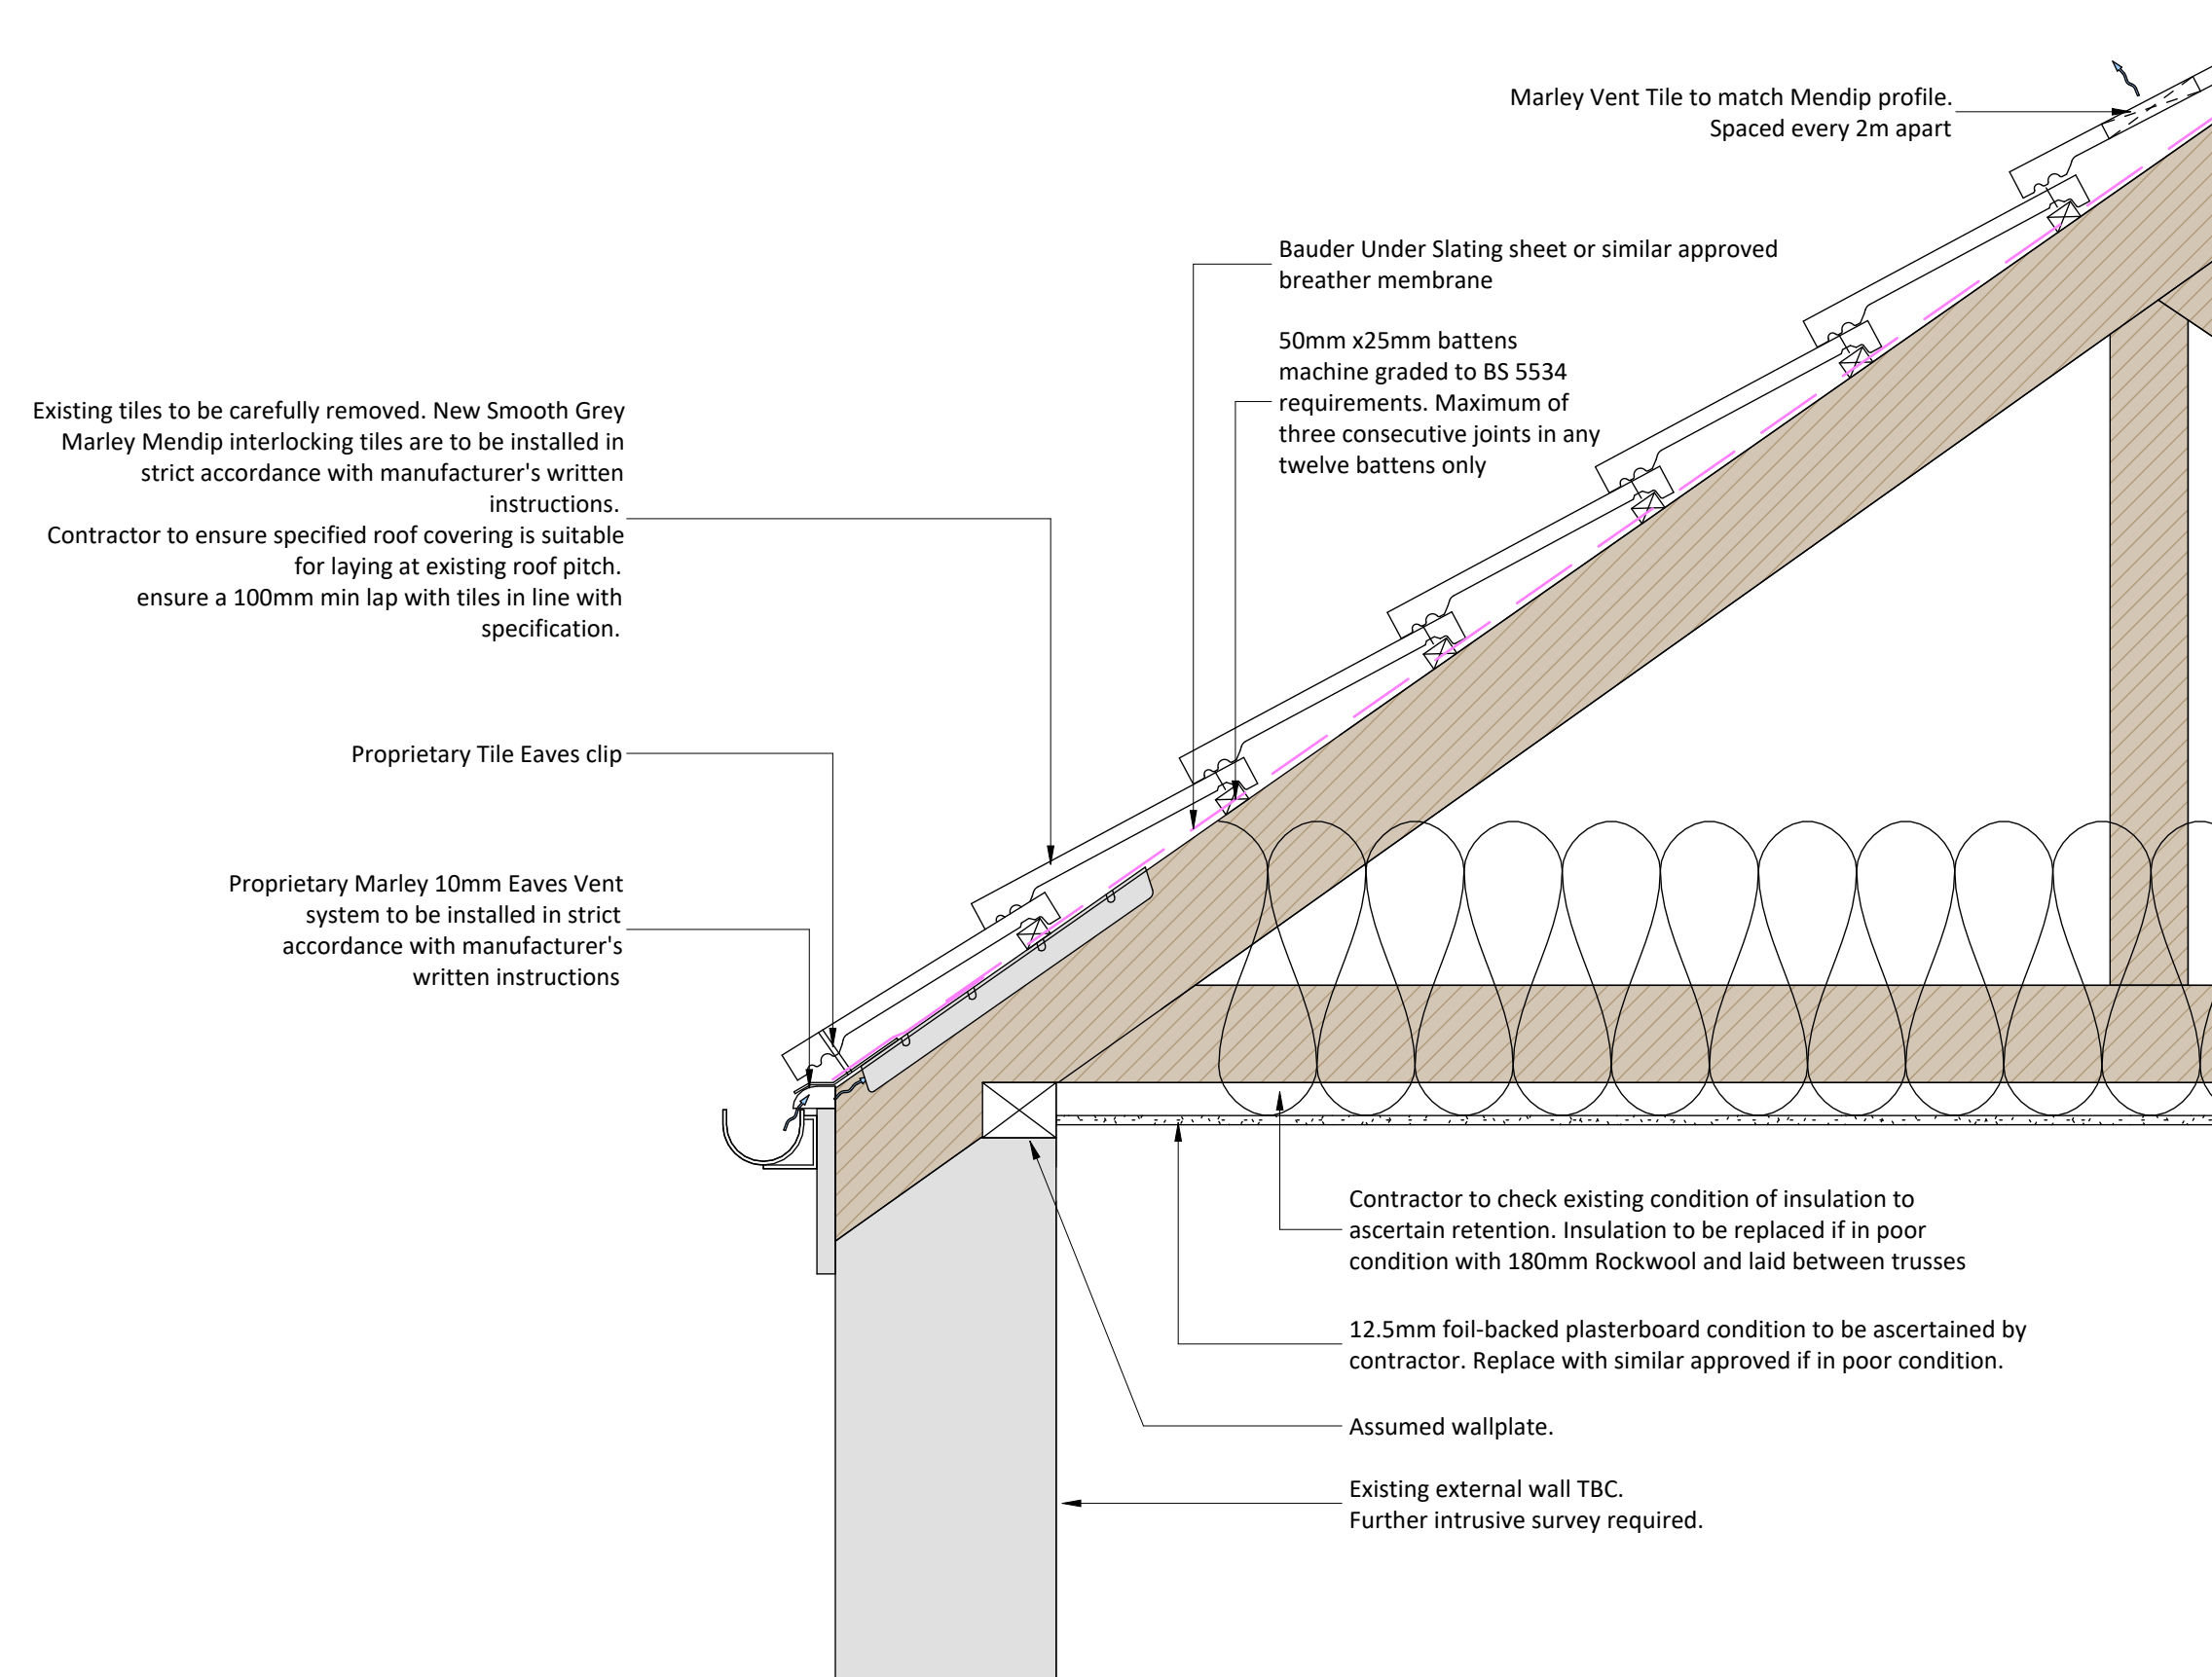

Roof Valley Gutter Detail - Detail A

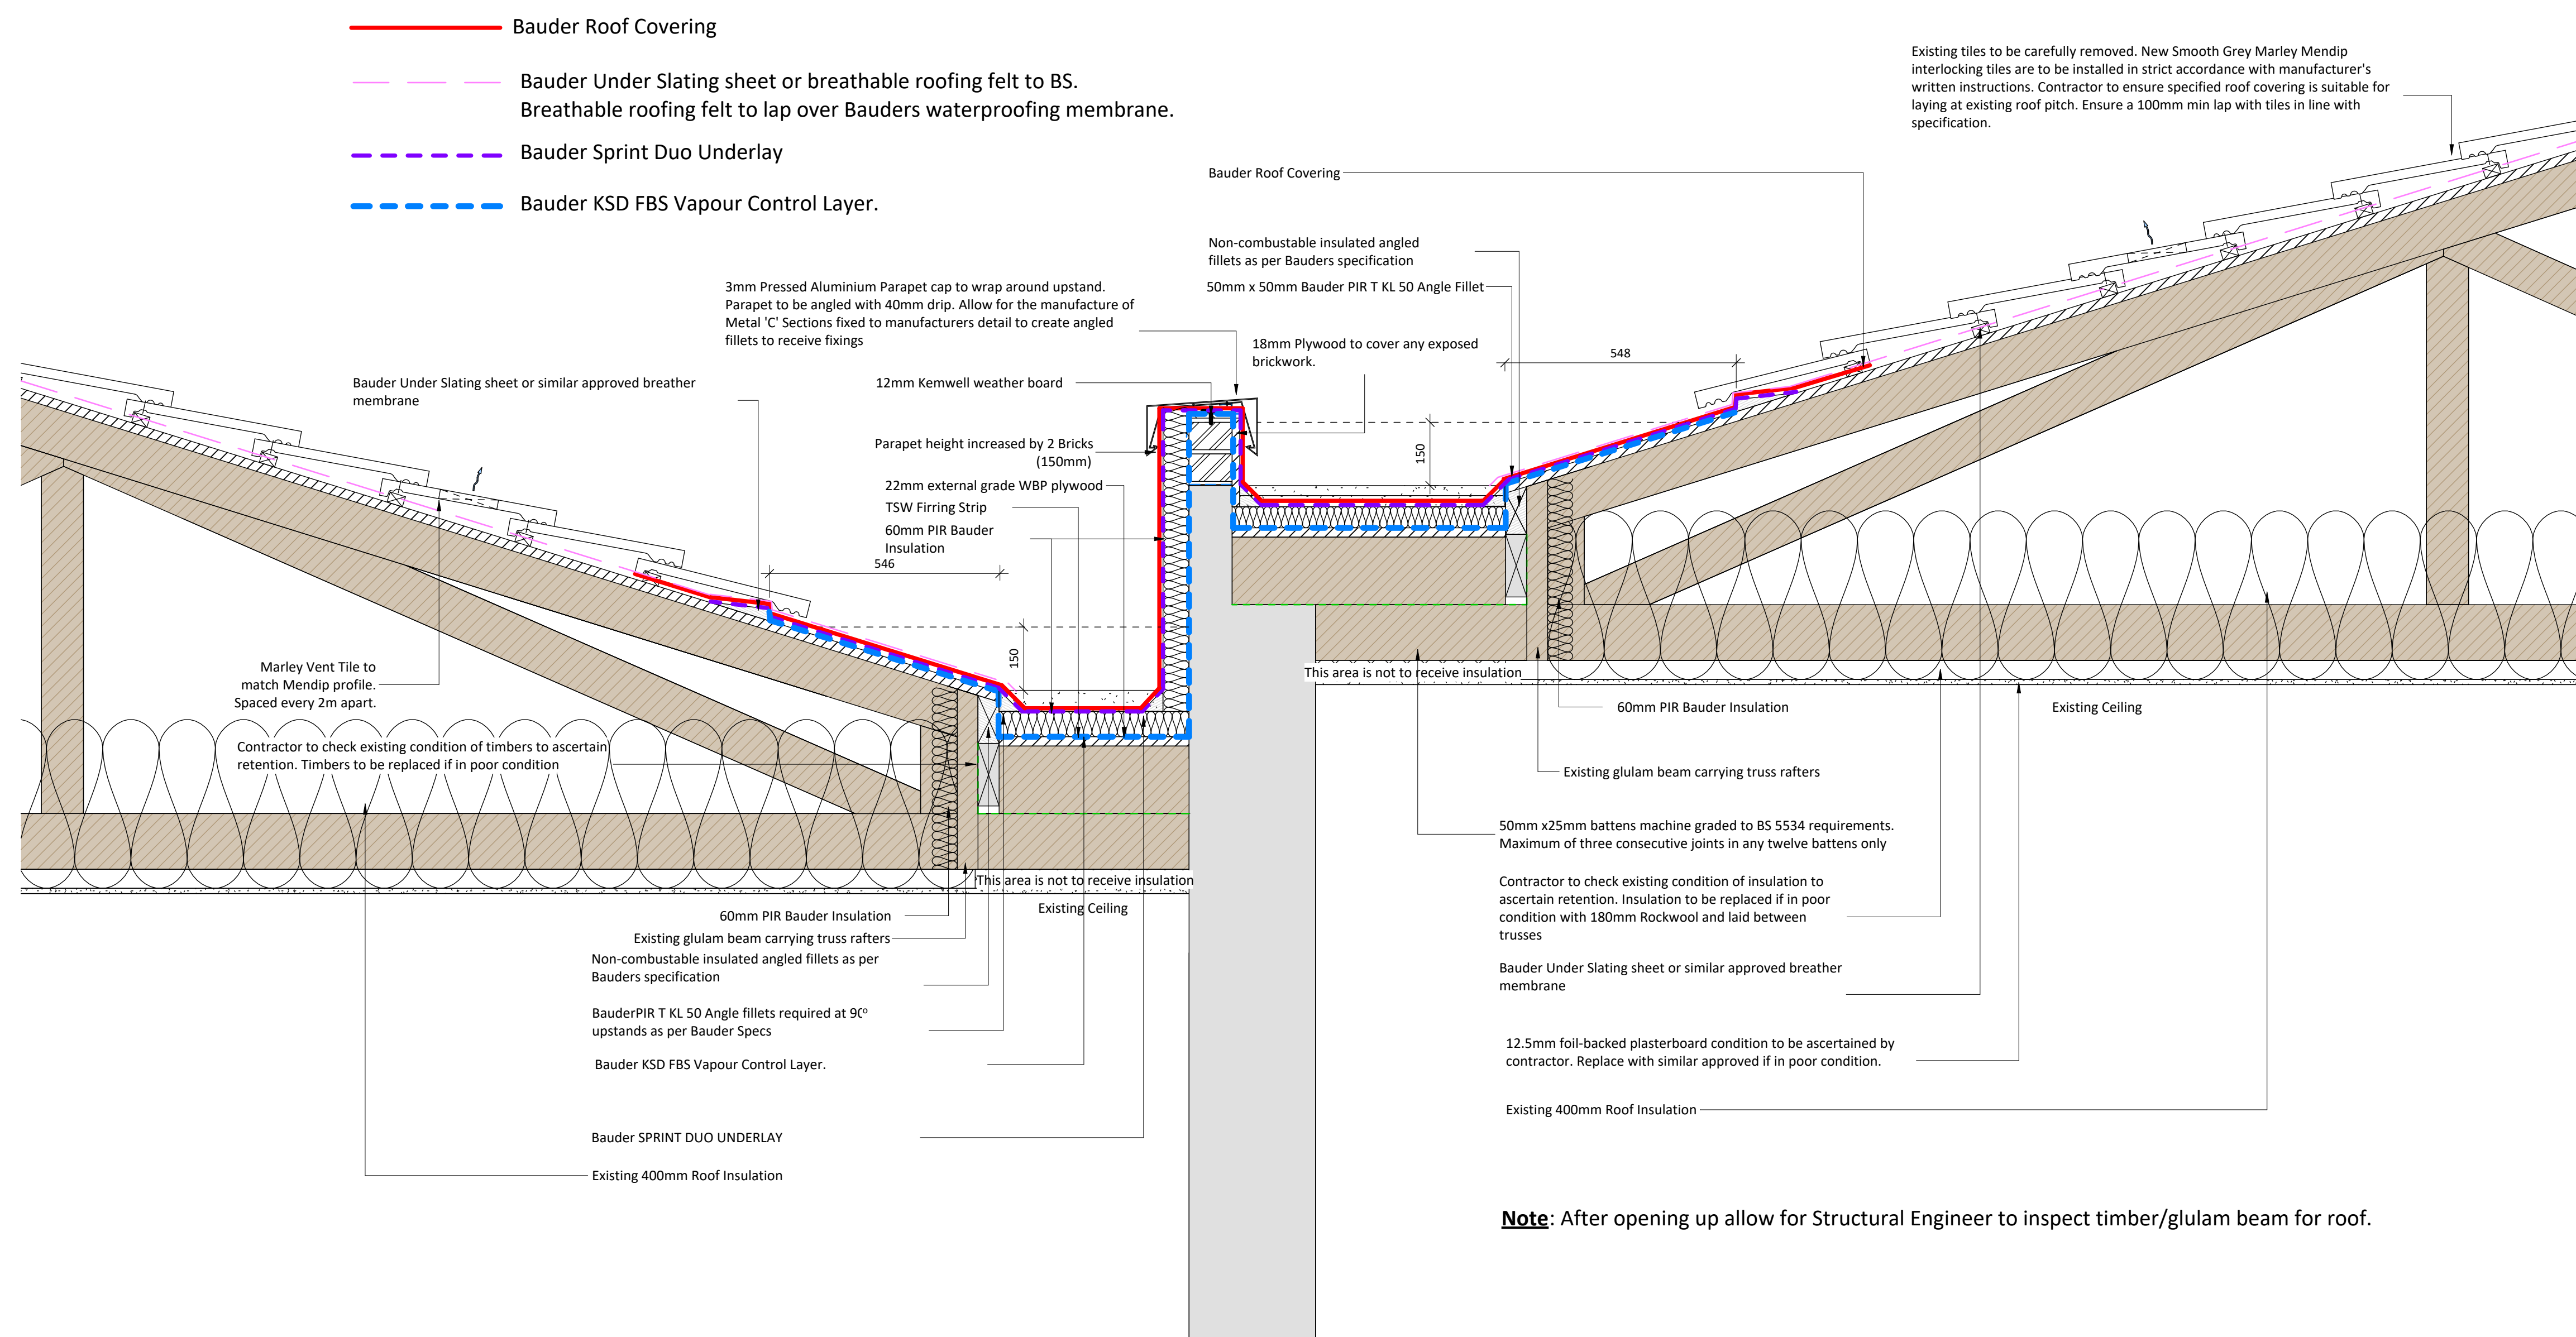

Roof Valley Gutter Detail - Detail C

Rev	Date	Int	Description
		 Chartered Practice	
			
CLIENT			
Rochdale Boroughwide Housing			
PROJECT			
Lower Falinge			
DESCRIPTION			
Roof Valley Gutter Detail - Proposed			
PURPOSE OF ISSUE:			
Planning			
DRAWN BY: CWO/CKD		DATE:	SCALE 8: A4
ET	VS	25.03.24	As indicated
JOB NO.	STATUS CODE:	DRAWING NO.	REV
		42	107
FILE IDENTIFIER			
LF-BTP-00-S-DR-A-3749_107			
Broomfield House 48 Didsbury Road, Manton, Merton, Stockport, SVA 385 0161 443 1221 info@bromfieldhouse.co.uk www.bromfieldhouse.co.uk			