



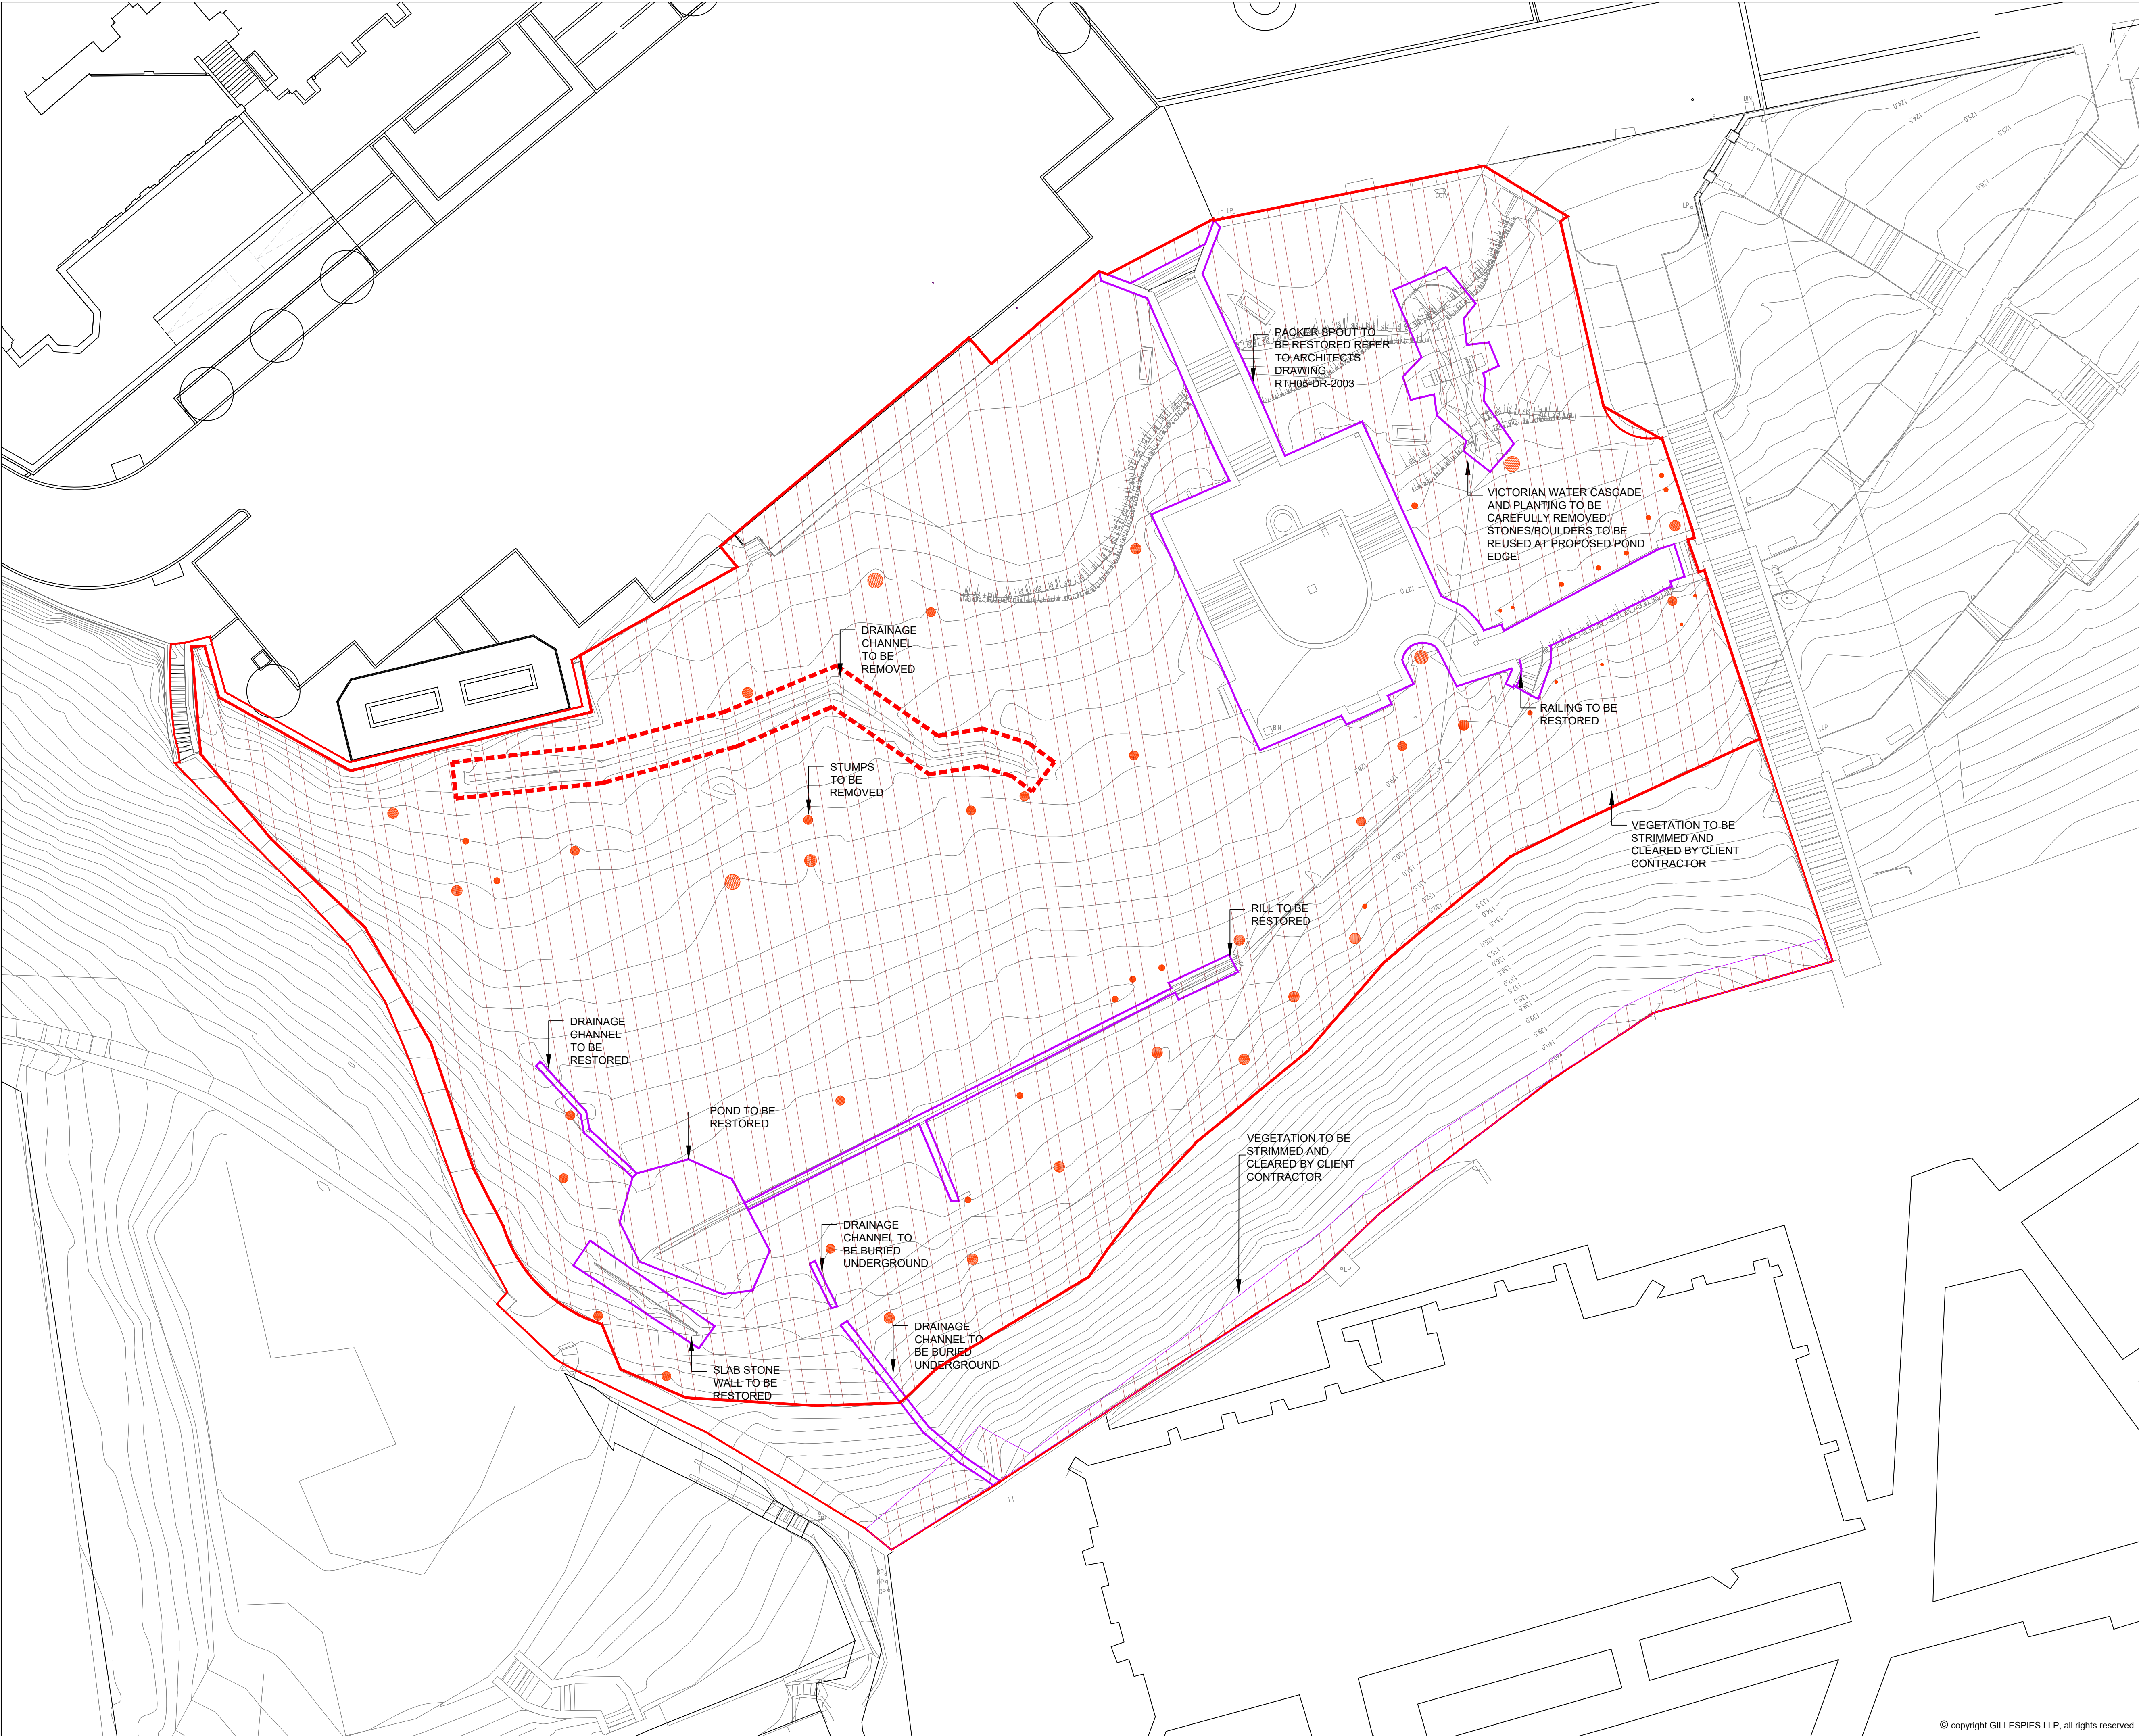

rev	details	by	date
C00	Construction	STo	10.02.2025
C01	Added vegetation clearing for clarity	STo	28.03.2025

Notes

1.0 Do not scale from drawing, use figured dimensions only
1.1 All dimensions to be checked onsite
1.2 This drawing to be read in conjunction with all other Gillespies drawings and specifications

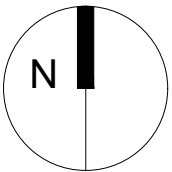

LEGEND

- Site Boundary
- Former tree Stumps to be cleared. Refer to Landscape Specification (P20948-00-001-GIL-501) Q35/860
- Feature to be Cleared
- Feature to be Restored
- Vegetation to be cleared and Strimmed to ground.

Broadfield Park Slopes

Clearance and Restoration Plan

Drawing status		Scale	Drawn
CONSTRUCTION		1:200 @ A1	AH
Date		10.02.2025	Checked
Drawing number		P20948-00-001-GIL-0105	STo
Revision		C01	STo

Rochdale Development Agency

GILLESPIES

5th Floor, Phoenix House, 3 South Parade, Leeds, LS1
P: 0113 247 0550 F: 0113 247 0660 E: design.leeds@gillespies.co.uk